

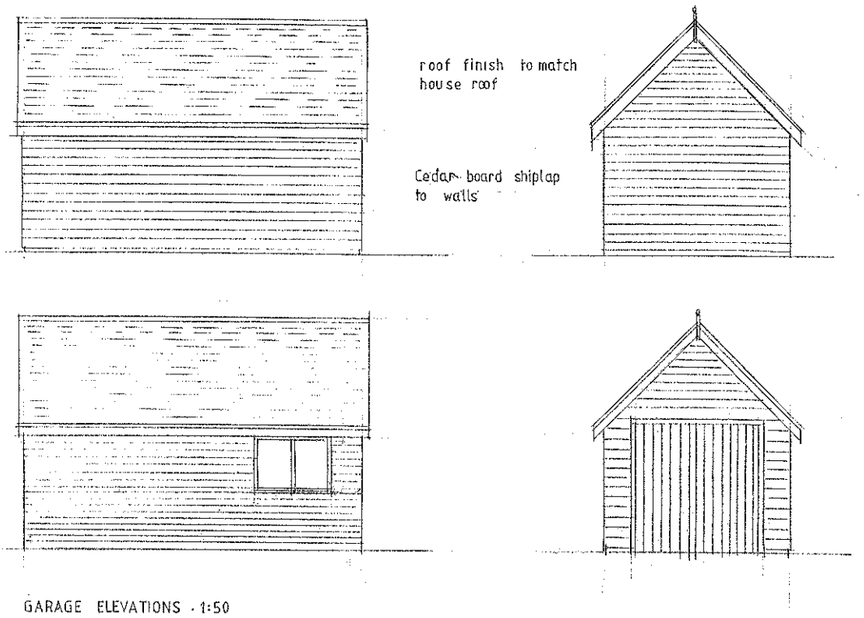



GARAGE ELEVATIONS · 1:50

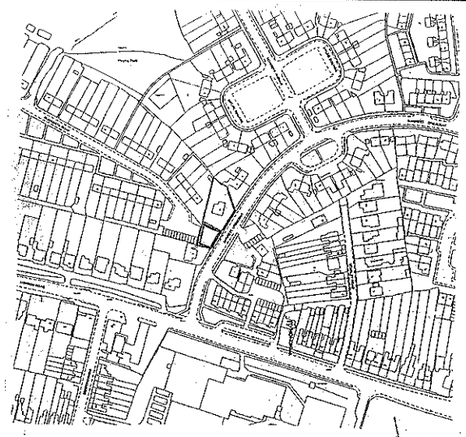


SITE LOCATION PLAN · 1:2500

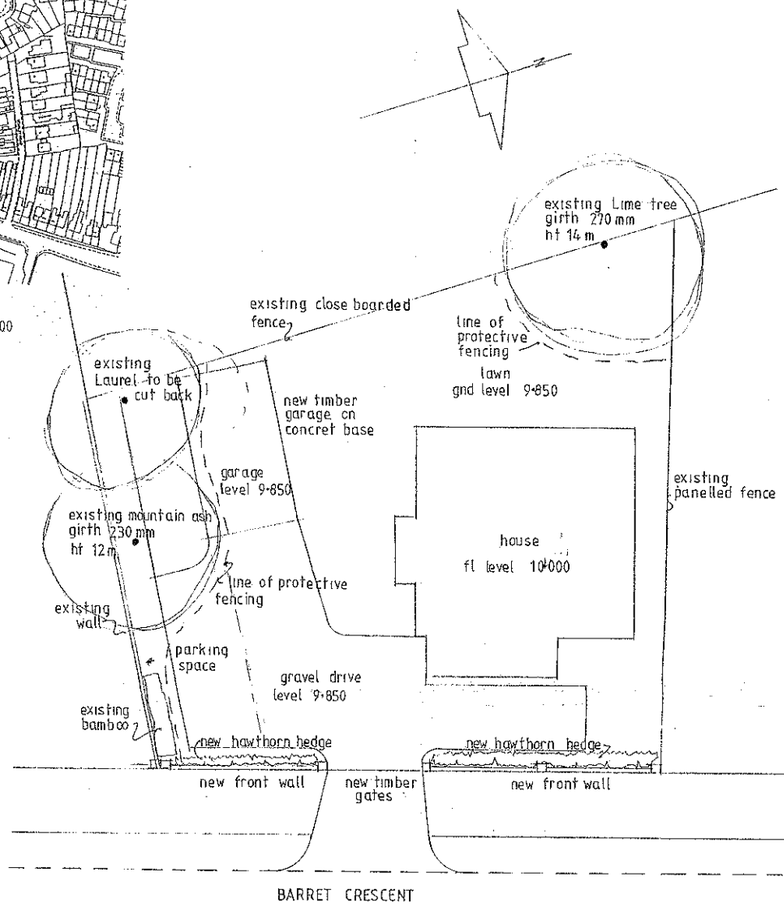

SITE PLAN 1:100

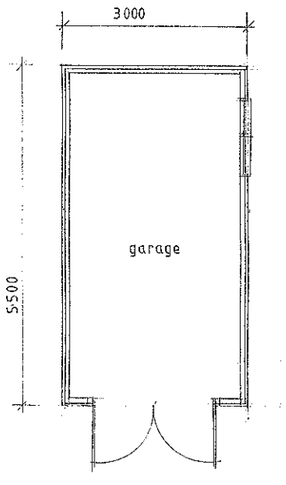

GARAGE PLAN 1:50

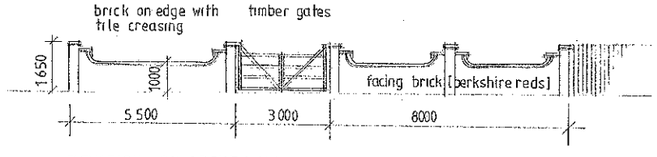

ELEVATION OF FRONT WALL

PLANS TO MEET CONDITIONS

Ref no 3632

DO NOT SCALE

Do not scale from anything other than this ruler.

ORIGINAL SIZE OF DRAWING A1

SIMPSON McHUGH
ARCHITECTS & SURVEYORS
Studio 4, Warmair House, Green Lane, Northwood, Middx. HA6 2QB
Tel: 01923 835553
Fax: 01923 841625

CLIENT : S. AUGIER

PROJECT : NEW HOUSE ADJACENT 2a BARRETT CRESCENT WOKINGHAM

TITLE : LANDSCAPE & GARAGE

drawing no: 2424/3

scale: 1:100 1:50

drawn:

revision:

date: MAY 2005

checked: