

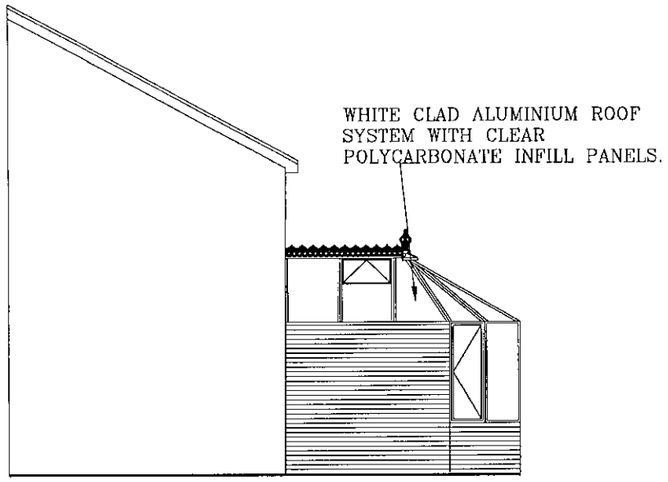


SIDE VIEW

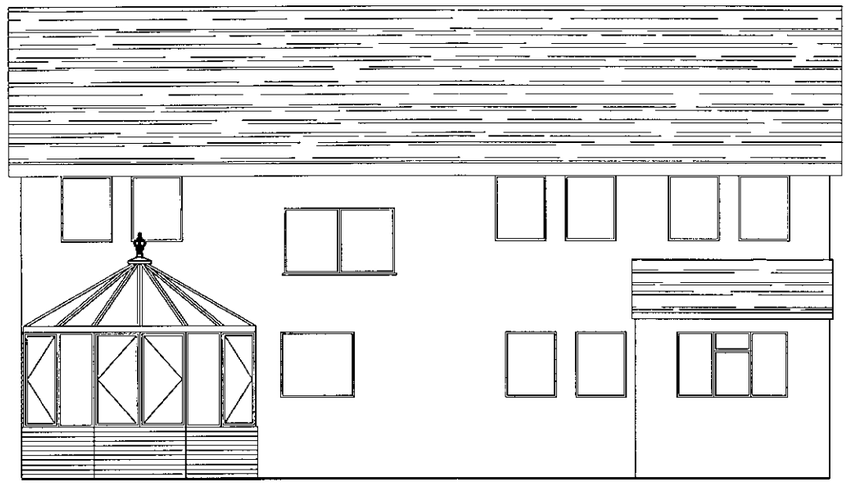


2.4m to eves
3.5m to Ridge

REAR VIEW

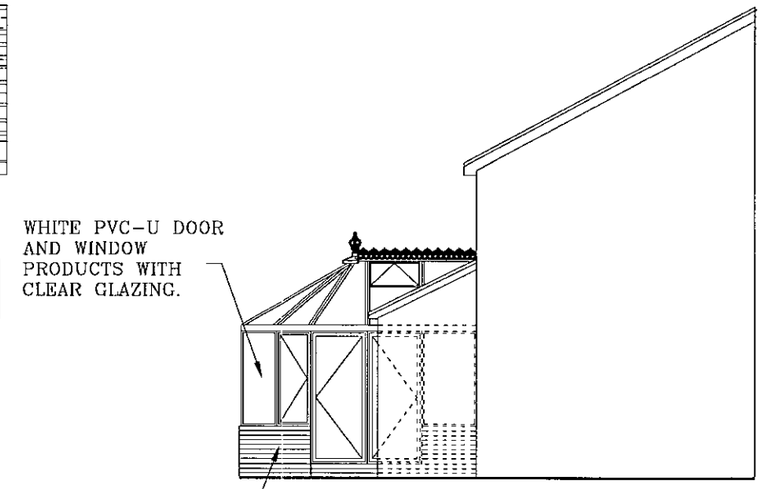

SIDE VIEW

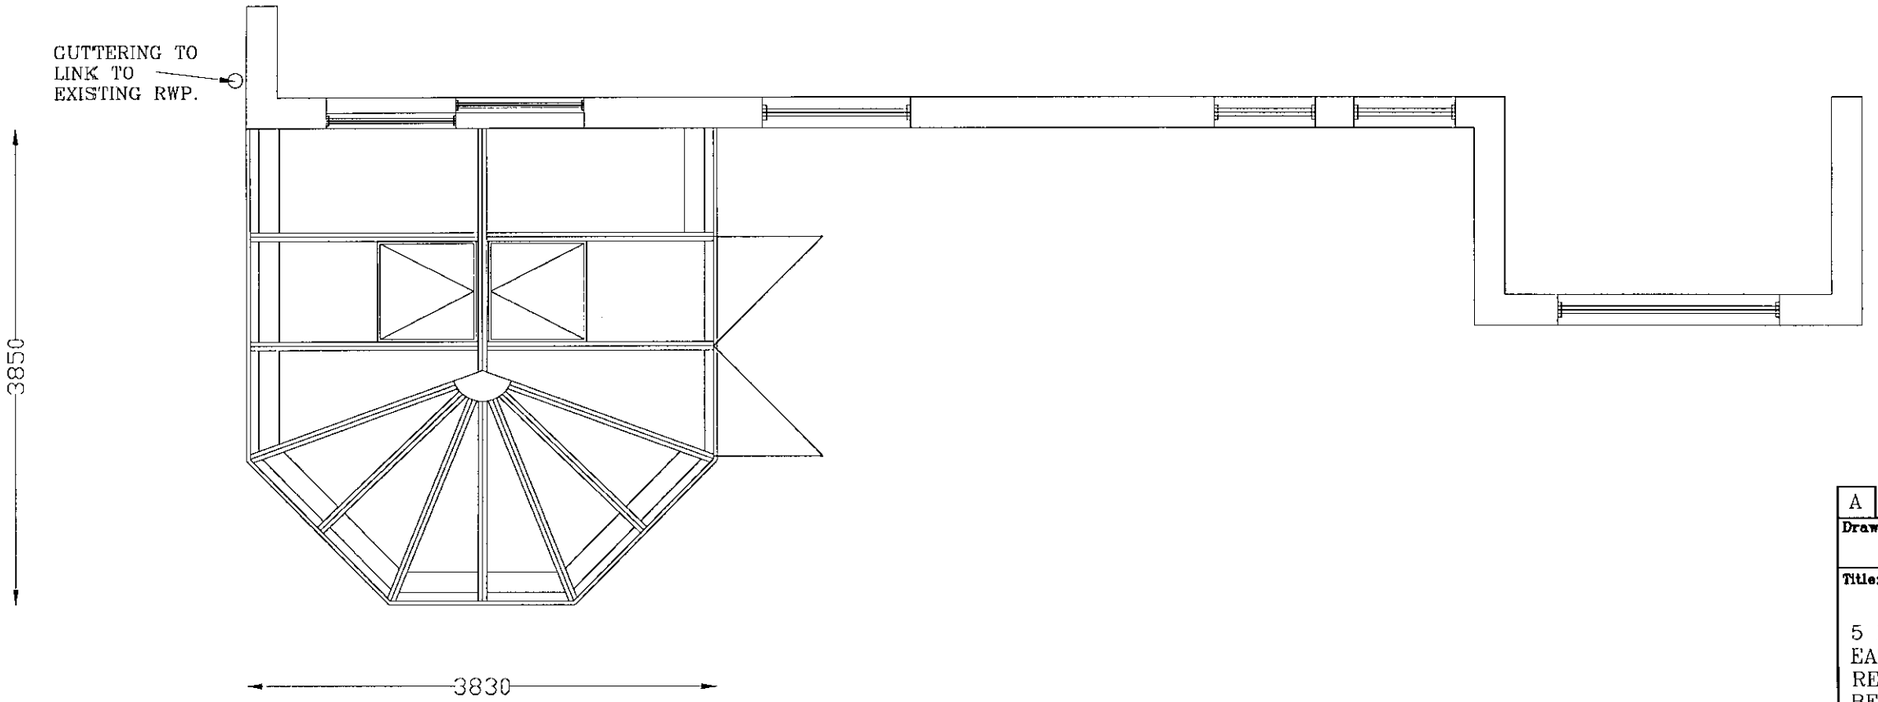


PLAN VIEW

PLANNING SERVICES	
POL	
DC	
APP	
CS	
08 MAR 2001	
COPIES TO:	ACK:
	FILE:


A	REVISION A: AMENDMENT MADE TO LEFT SIDE VIEW 07/03/01.
Drawing No: 250/01A	**Pag Ref No:** CN 0059 AE
Title: PAINTER	**Drawn:** E.M.S
5 BEACONSFIELD WAY EARLEY READING BERKSHIRE RG6 5UX	**Scale:** 1:100 / 1:50
EVEREST CONSERVATORIES UNIT 3 NORTH ORBITAL COMMERCIAL PARK, NAPSBURY LANE, ST ALBANS AL1 1XB	**Date:** 26/02/01

SITE PLAN 1:1250

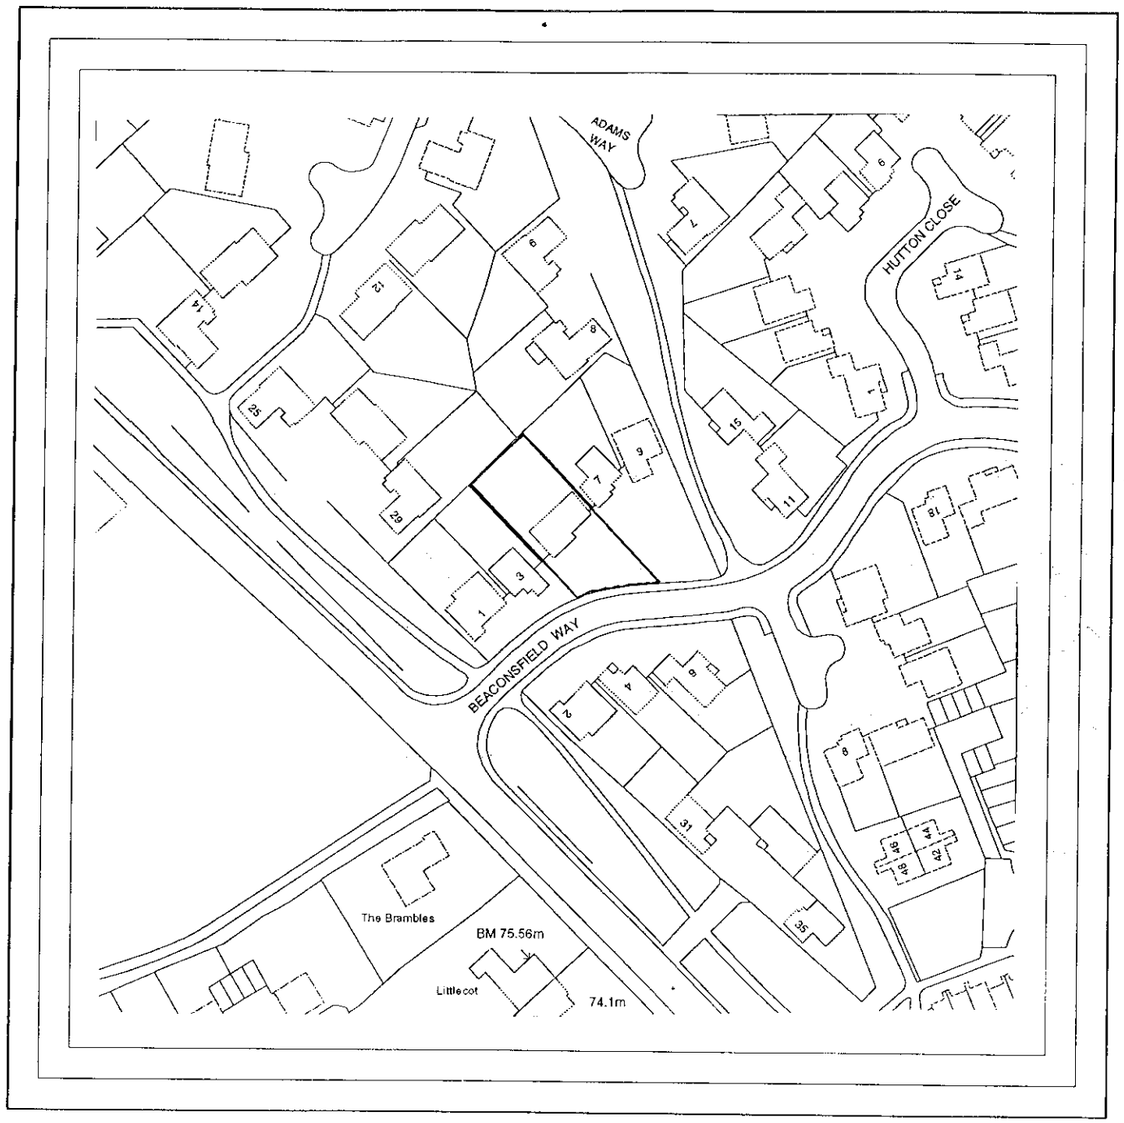

SITE LOCATION PLAN 1:500

05.MAR2001 : 5487

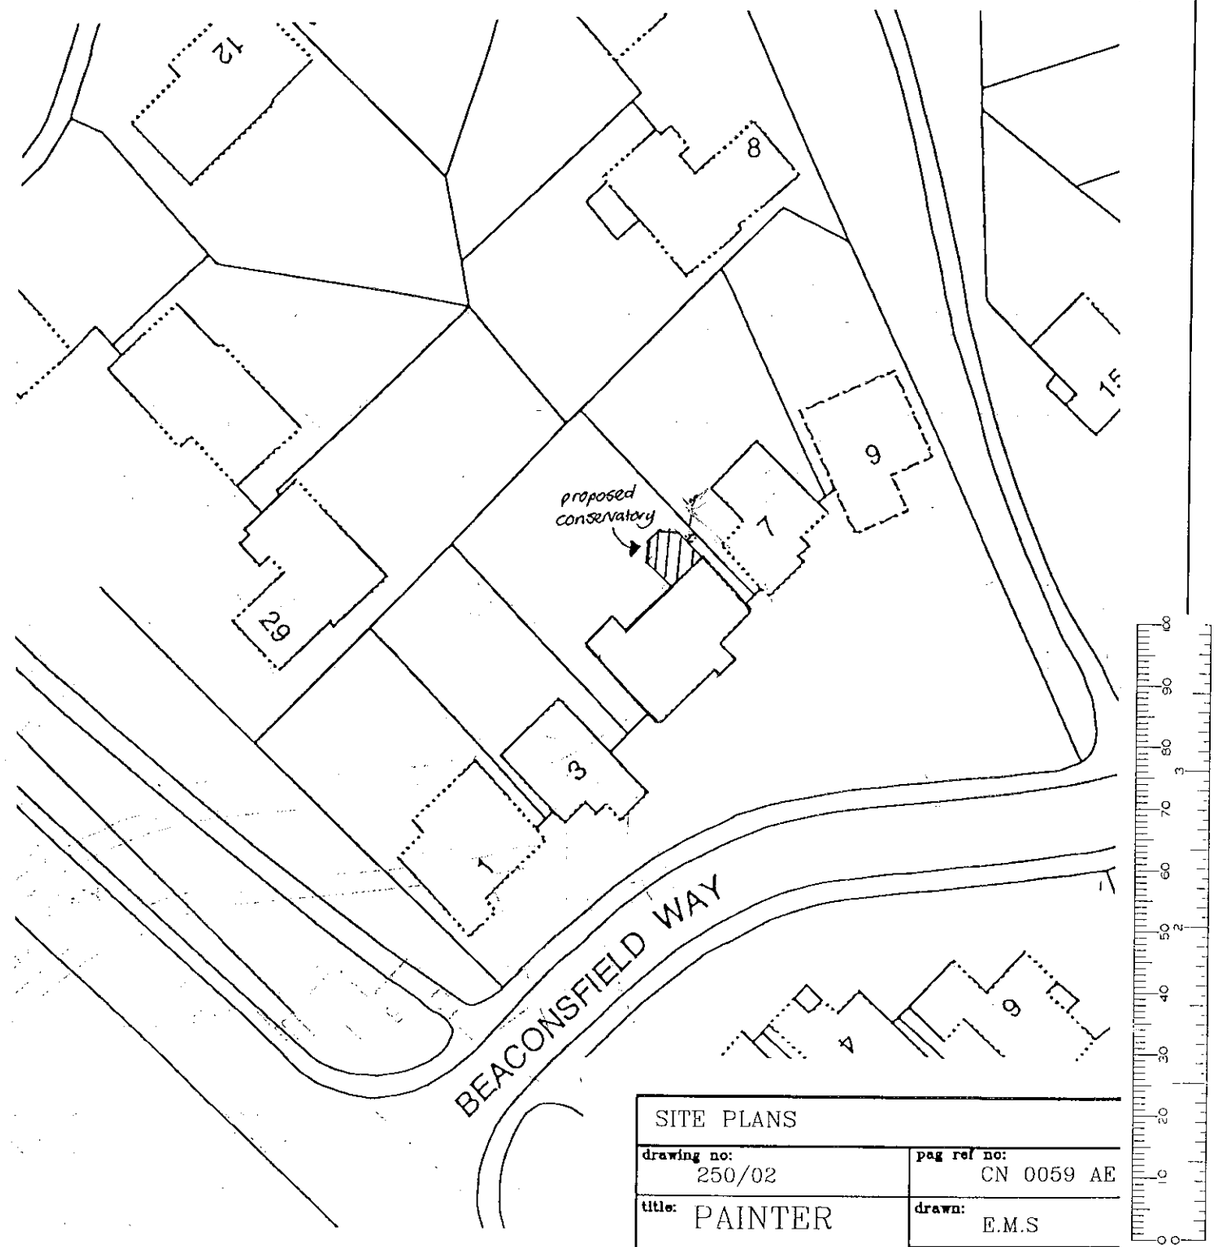

N

SITE PLANS


drawing no: 250/02	pag ref no: CN 0059 AE
title: PAINTER	drawn: E.M.S
5 BEACONSFIELD WAY EARLEY READING BERKSHIRE RG6 5UX	scale: 1:1250 / 1:500




EVEREST CONSERVATORIES

UNIT 3
NORTH ORBITAL COMMERCIAL PARK,
NAPSBURY LANE,
ST ALBANS
AL1 1XB

date: 26/02/01

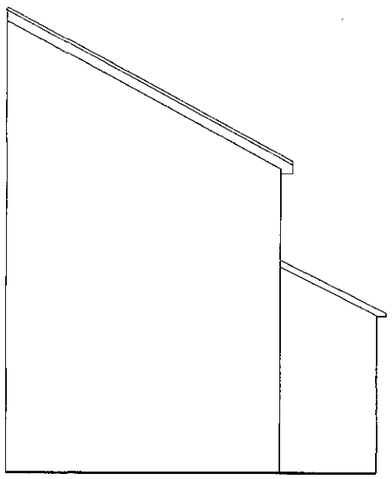


EXISTING SIDE VIEW

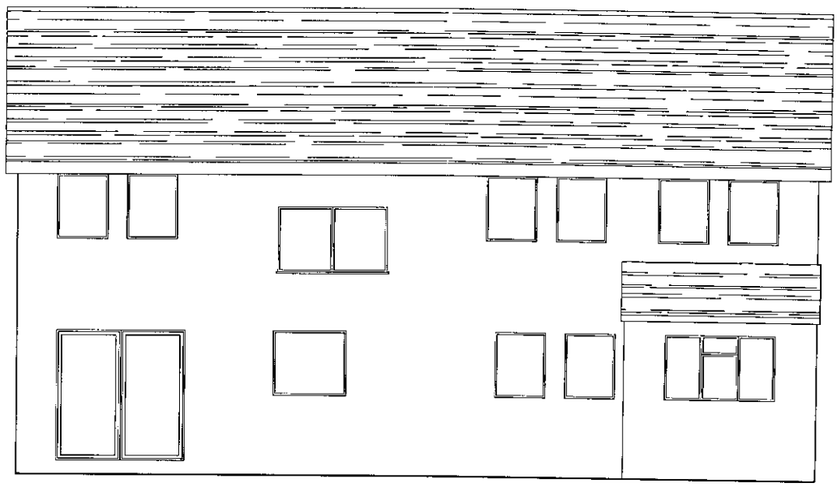



EXISTING REAR VIEW

05.MAR2001 * 3487

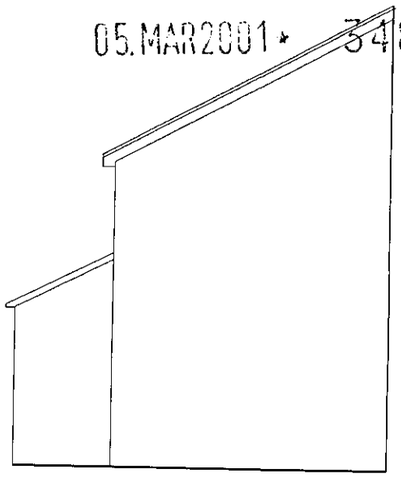

EXISTING SIDE VIEW

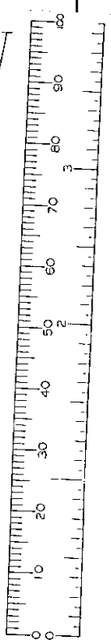

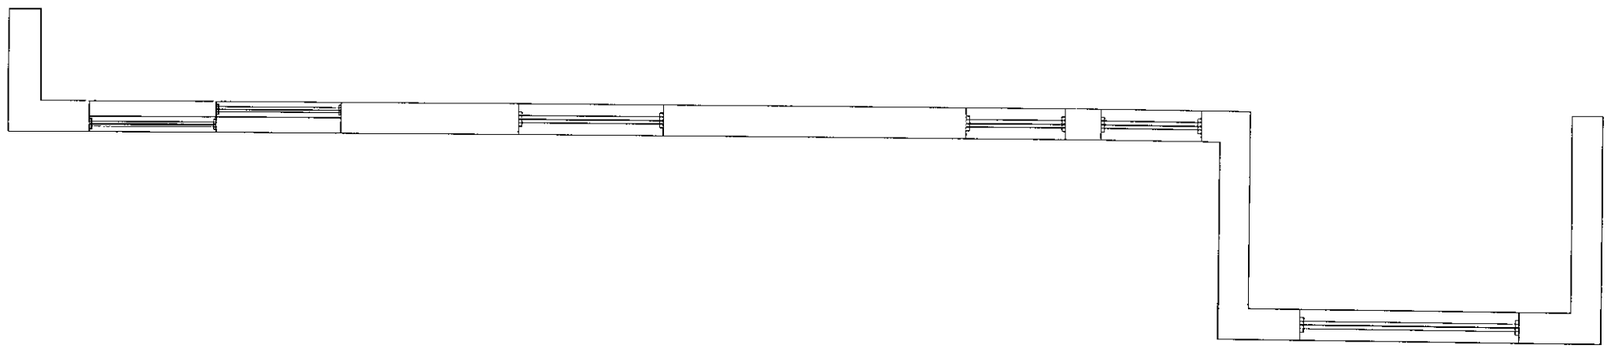

EXISTING PLAN VIEW

Drawing No: 250/03	**Pag Ref No:** CN 0059 AE
Title: PAINTER	**Drawn:** E.M.S
5 BEACONSFIELD WAY EARLEY READING BERKSHIRE RG6 5UX	**Scale:** 1:100 / 1:50
EVEREST CONSERVATORIES UNIT 3 NORTH ORBITAL COMMERCIAL PARK, NAPSBURY LANE, ST ALBANS AL1 1XB	**Date:** 26/02/01