


TL/2001/3488

12.3.01

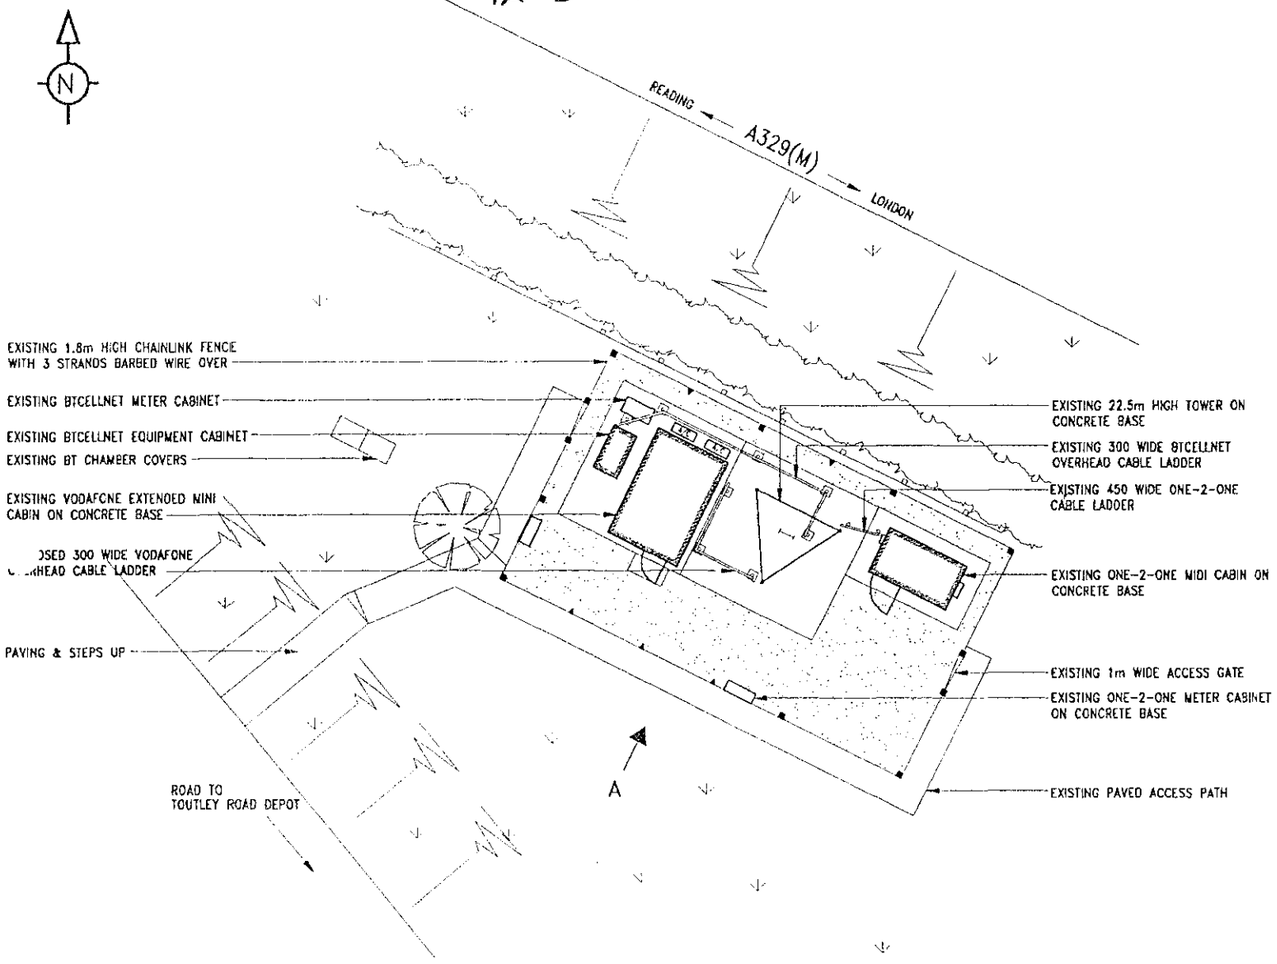


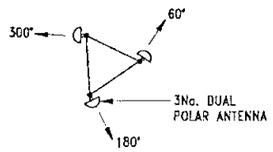

EXISTING BTCELLNET ARRANGEMENT AT 23.7m TO CENTRE (scale 1:50)

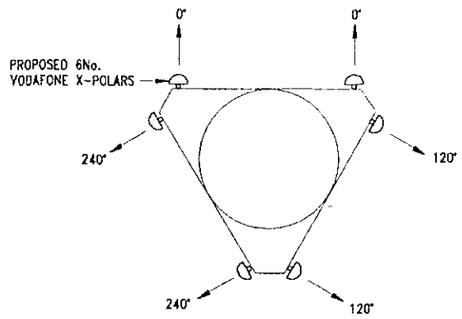


PROPOSED VODAFONE ARRANGEMENT AT 20.3m TO CENTRE (scale 1:50)

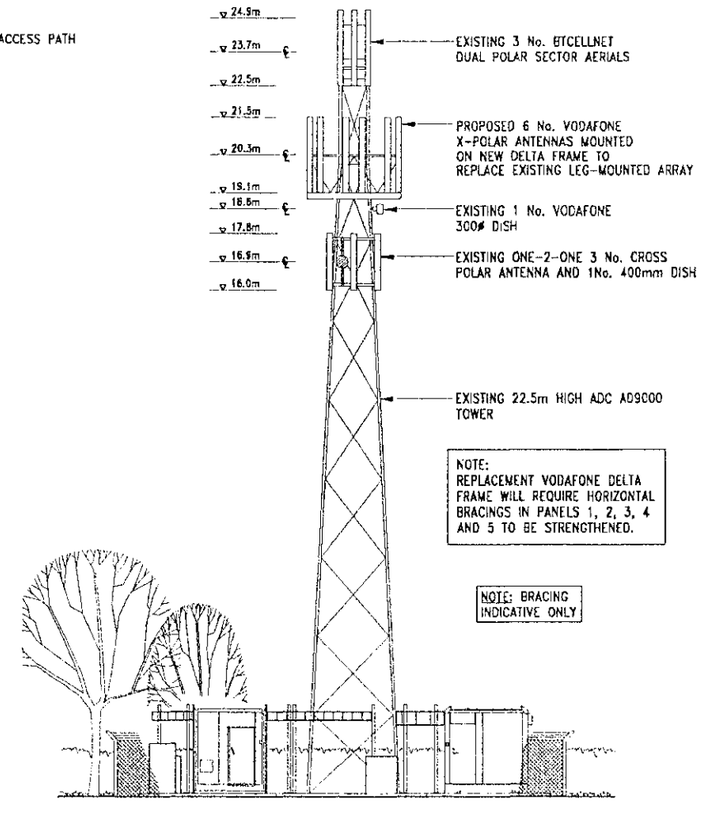

TOWER ELEVATION (scale 1:100)

CAD File Ref No CE1037_A
NOTES
NOTE: ORIGINAL DRAWING SIZE A1

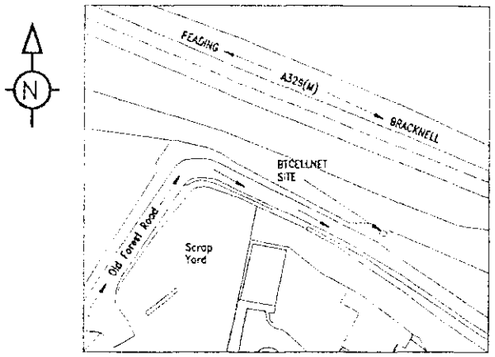

SITE LOCATION MAP (scale 1:1250)

NGR: 480103/ 170656

EXIT THE M4 AT 10 AND FOLLOW SIGNS FOR READING ON THE A329(M). TAKE THE FIRST EXIT FOR WINNERSH/WOKINGHAM. TURN RIGHT AT THE FIRST ROUNDABOUT AND LEFT AT THE SECOND. TURN LEFT AT THE THIRD ROUNDABOUT ONTO THE A329 FOR WOKINGHAM. FOLLOW THE ROAD FOR APPROXIMATELY 1.5km AND THEN TURN LEFT INTO OLD FOREST ROAD. FOLLOW THE ROAD AND THE TOWER WILL BE VISIBLE AFTER A SHARP RIGHT-HAND CORNER.

APPROVED

Rev	Date	Amendments	Drawn By	Approved By
A	29.8.00	VODAFONE GANTRY RUN AMENDED	A.A.	

A·P·T

Client: BTcellnet

Client Ref: SITE SHARE – VODAFONE UPGRADE (3780)


Job Title: CELL 002421 – NORTH WOKINGHAM
TOUTLEY ROAD DEPOT, TOUTLEY ROAD
WORKINGHAM, BECKS

Drawing Title: PROPOSED LOCATION AND LAYOUT OF VODAFONE UPGRADE AT EXISTING BTCELLNET RADIO SITE

Scale	DO NOT SCALE THIS DRAWING	Surveyed By
AS SHOWN		
Drawn By	Checked By	Approved By
A.A.		
Date Drawn	Date Checked	Date Approved
17.8.00	30/8/00	


Drawing No: 97003/002421/01 A

TL105

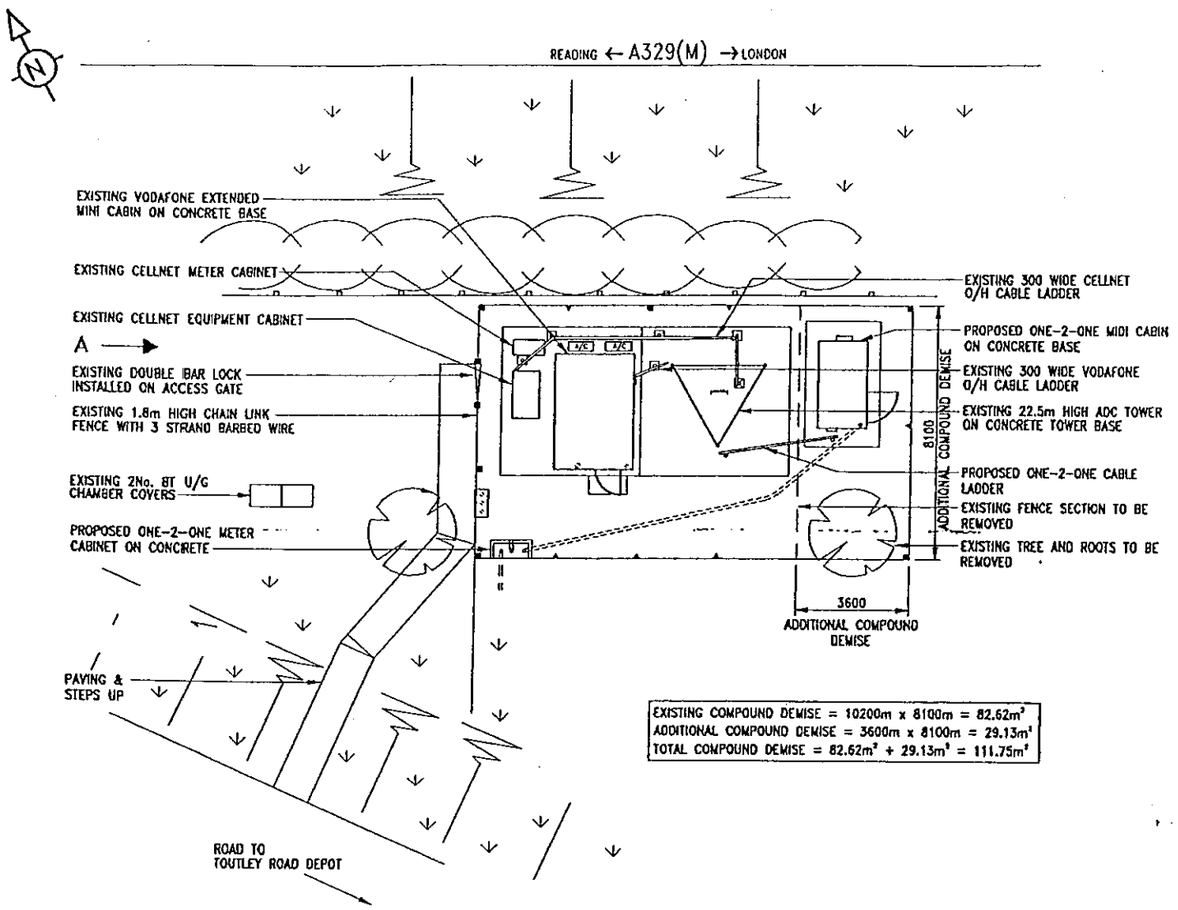


EXISTING COMPOUND DEMISE = 10200m x 8100m = 82.62m²
ADDITIONAL COMPOUND DEMISE = 3600m x 8100m = 29.13m²
TOTAL COMPOUND DEMISE = 82.62m² + 29.13m² = 111.75m²


COMPOUND PLAN (scale 1:100)

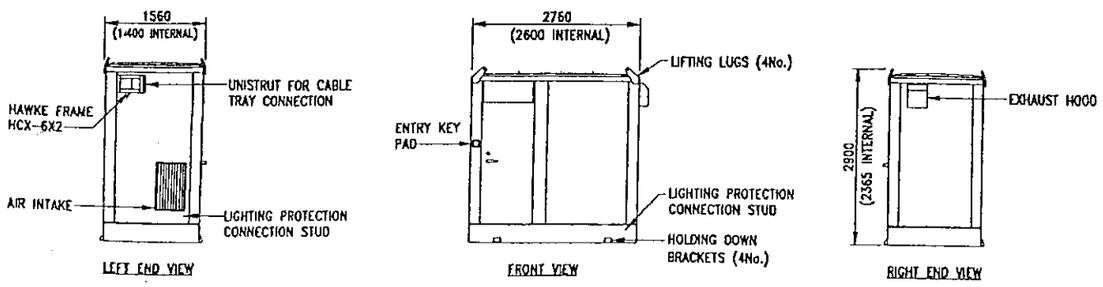


ELEVATION OF PROPOSED ONE-2-ONE MIDI CABIN (scale 1:50)

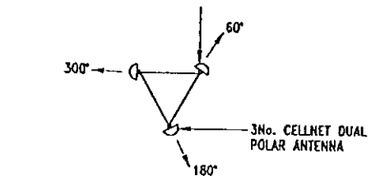


EXISTING PLAN AT 22.5m TO CENTRE LINE SHOWING CELLNET ARRANGEMENT (scale 1:50)

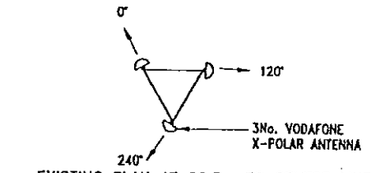

EXISTING PLAN AT 20.3m TO CENTRE LINE SHOWING VODAFONE ARRANGEMENT (scale 1:50)

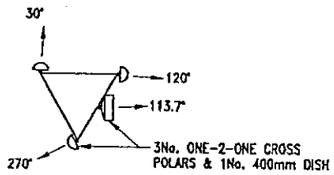


PROPOSED PLAN AT 17.2m TO CENTRE LINE SHOWING ONE-2-ONE (scale 1:50)

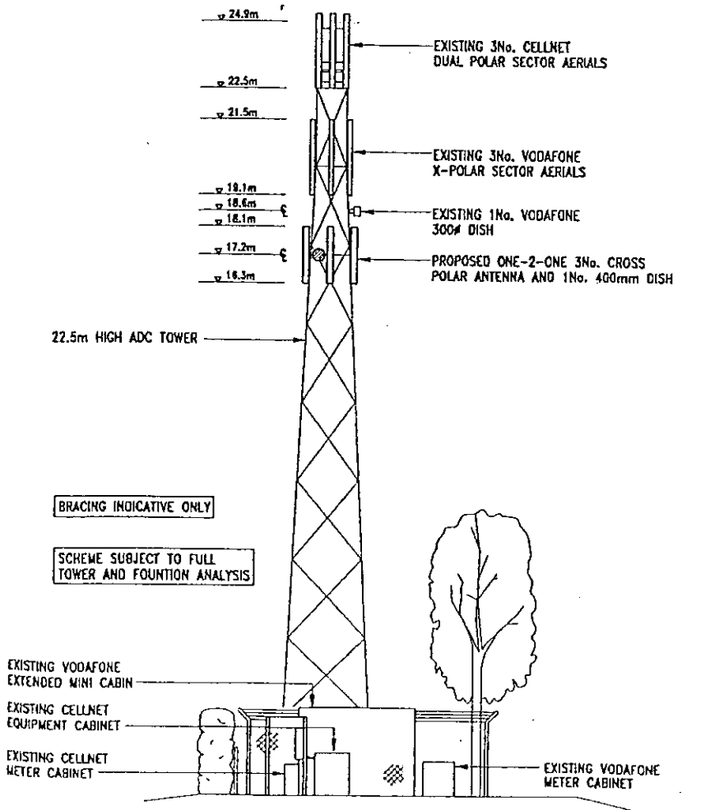

ELEVATION A (scale 1:100)

CAD File Ref No CE0673

NOTES

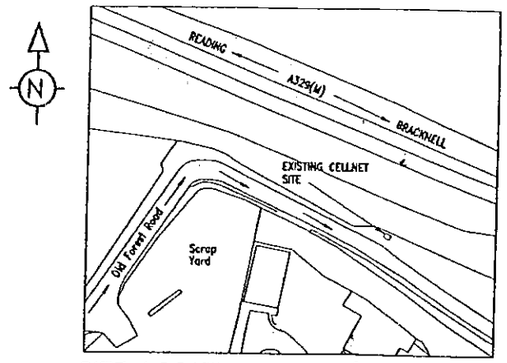

SITE LOCATION MAP (scale 1:1250)

NGR: 480103/ 170656

EXIT THE M4 AT 10 AND FOLLOW SIGNS FOR READING ON THE A329(M). TAKE THE FIRST EXIT FOR WHINERSH/WOKINGHAM. TURN RIGHT AT THE FIRST ROUNDABOUT AND LEFT AT THE SECOND. TURN LEFT AT THE THIRD ROUNDABOUT ONTO THE A329 FOR WOKINGHAM. FOLLOW THE ROAD FOR APPROXIMATELY 1.5km AND THEN TURN LEFT INTO OLD FOREST ROAD. FOLLOW THE ROAD AND THE TOWER WILL BE VISIBLE AFTER A SHARP RIGHT-HAND CORNER.

NOTE: ORIGINAL DRAWING SIZE A1. DO NOT SCALE

Rev	Date	Amendments	Drawn By	Approved By
B				
A				

A·P·T

Client: Cellnet

Client Ref: SITE SHARE – ONE-2-ONE (98623)

Job Title: CELL 2421 – NORTH WOKINGHAM
TOUTLEY ROAD DEPOT, TOUTLEY ROAD
WOKINGHAM, BERKS

Drawing Title: PROPOSED LOCATION AND LAYOUT OF ONE-2-ONE INSTALLATION AT EXISTING CELLNET SITE

Scale		DO NOT SCALE THIS DRAWING	Date
AS SHOWN			
Drawn by	Date	Checked	Date
N.P	13.4.99		14.4.99
Approved	Date		
	14.4.99		

Drawing No. 97003/2421/01

Rev.