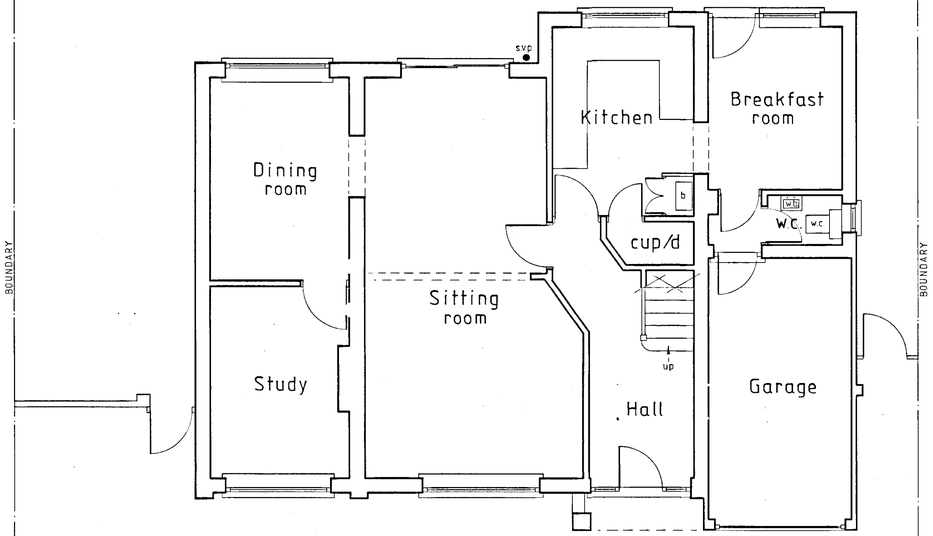


Existing Ground Floor Layout Plan

NOTES:
All dimensions must be checked on site and not scaled from this drawing.

A		
	Date	Revisions

© copyright

Client
Mr. and Mrs T. Hay

Job Title
First floor extension and associated alterations at :
10, Quentin Road,
Woodley,
Reading,
Berks.

Drawing Title
Existing ground floor layout plan
(unaltered)

Scale 1:50


Date Dec 2001 | Drawn by P.R.O.F

Drg No. 2018-01-1 | Rev

10 DEC 2001 * 5471

A PRODUCT OF THE UNO RANGE - ARCHITECT CAT. No. 7312.


420×594mm A2

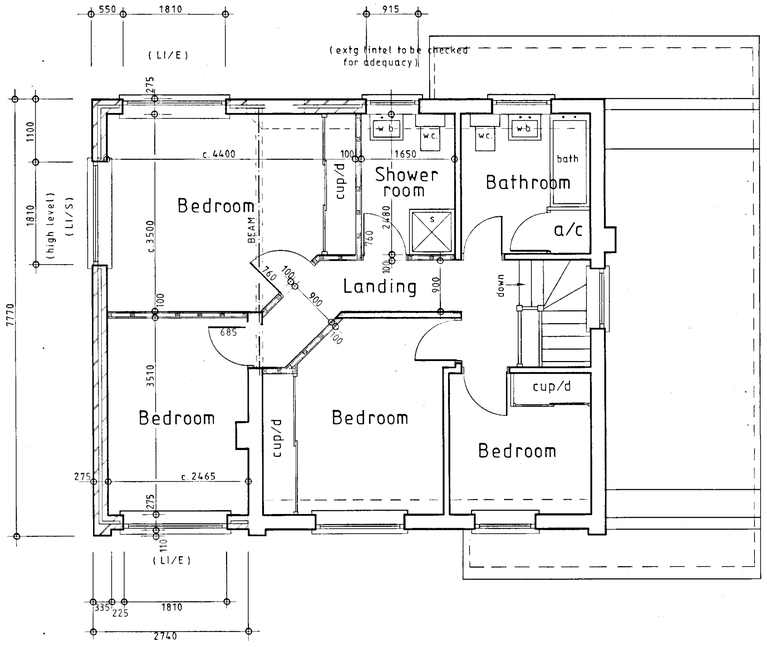


Proposed First Floor Layout Plan



Proposed Front Elevation

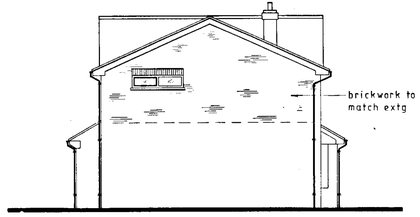

Proposed Side Elevation

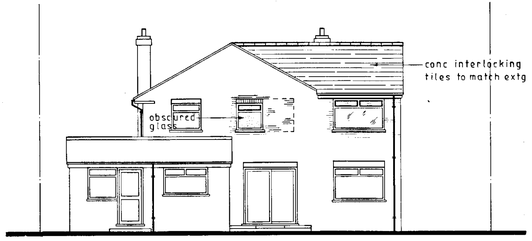

Proposed Rear Elevation



A PRODUCT OF THE UNO RANGE – ARCHITECT CAT. No. 7312.

NOTES:
All dimensions must be checked on site and not scaled from this drawing.

A		
	Date	Revisions

© copyright

Client
Mr. and Mrs T. Hay

Job Title
First floor extension and associated alterations at:
10, Quentin Road,
Woodley,
Reading,
Berks.


Drawing Title
Proposed first floor layout plan and elevations

Scale 1:50 and 1:100

Date Dec 2001 | Drawn by P.R.O.F.

Drg No. 2018-01-3 | Rev


420×594mm A2

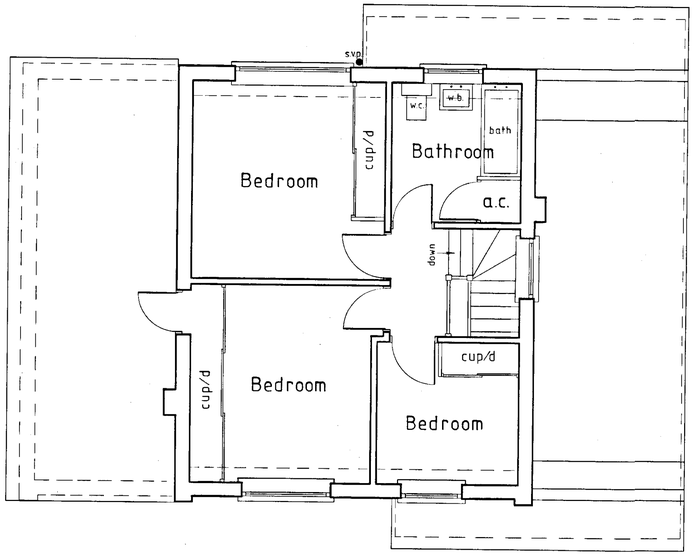


Existing First Floor Layout Plan



Existing Front Elevation

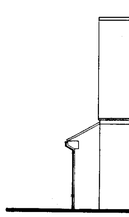

Existing Side Elevation

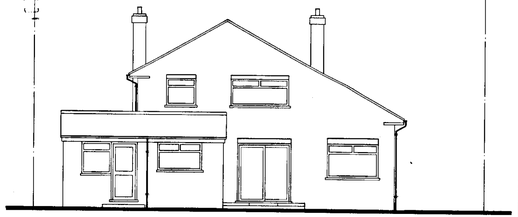

Existing Rear Elevation



A PRODUCT OF THE UNO RANGE - ARCHITECT CAT. No. 7312.

NOTES:
All dimensions must be checked on site and not scaled from this drawing.

A		
	Date	Revisions

© copyright

Client
Mr. and Mrs T. Hay

Job Title
First floor extension and associated alterations at:
10, Quentin Road,
Woodley,
Reading,
Berks.


Drawing Title
Existing first floor layout plan and elevations

Scale 1:50 and 1:100

Date Dec 2001 | Drawn by P.R.O.F.

Drg No. 2018-01-2 | Rev

420×594mm A2

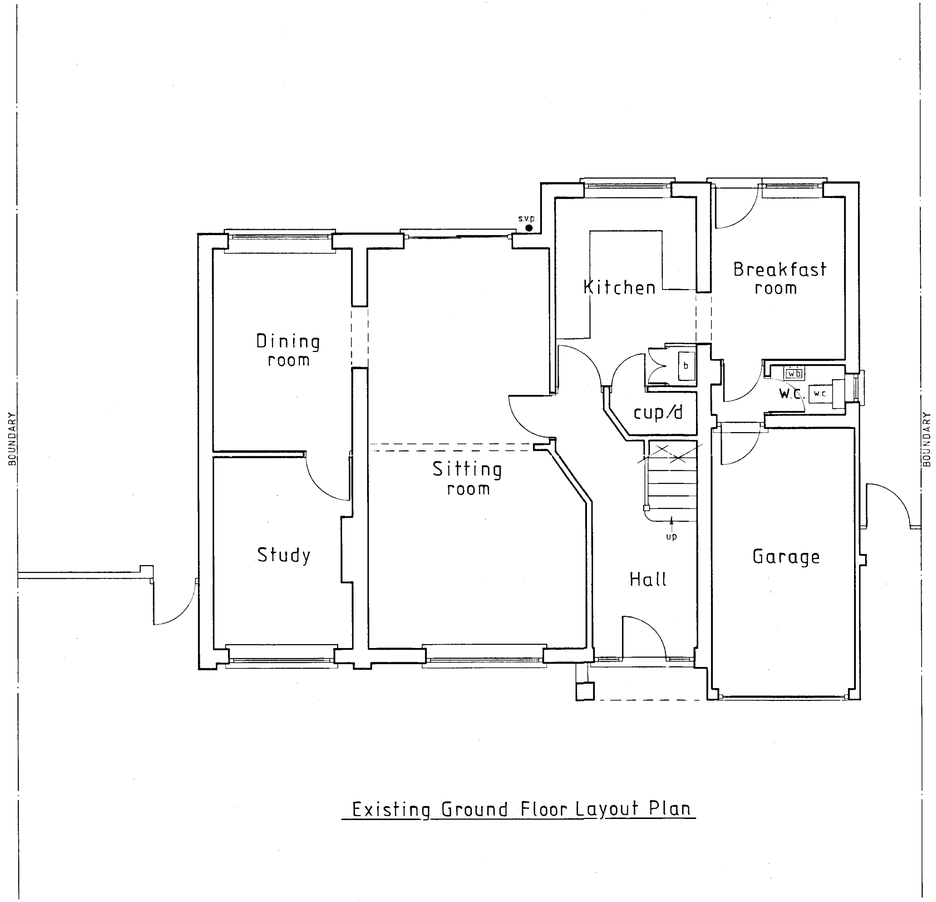

Existing Ground Floor Layout Plan

NOTES:
All dimensions must be checked on site and not scaled from this drawing.

	Date	Revisions
A		

© copyright

Client
Mr. and Mrs T. Hay

Job Title
First floor extension and associated alterations at :
10, Quentin Road,
Woodley,
Reading,
Berks.

Drawing Title
Existing ground floor layout plan
(unaltered)

Scale 1:50

Date Dec 2001 | Drawn by P.R.O.F.


Drg No. 2018-01-1 | Rev

16 DEC 2001 5471

REF

A PRODUCT OF THE UNO RANGE - ARCHITECT CAT. No. 7312.


420×594mm A2

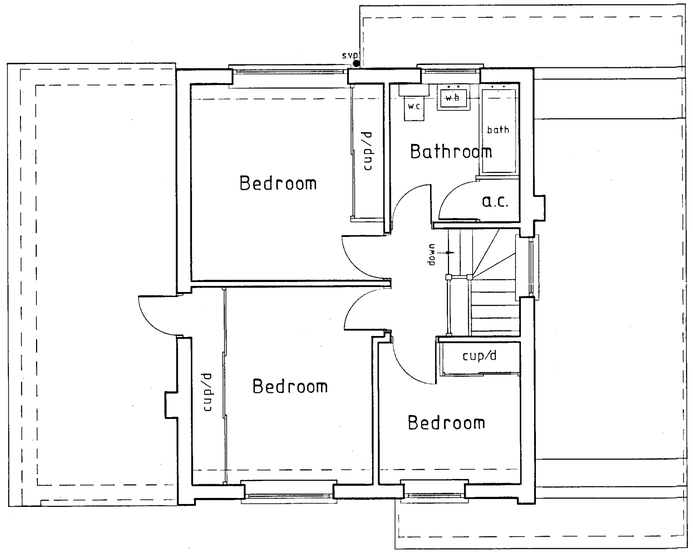


Existing First Floor Layout Plan



Existing Front Elevation

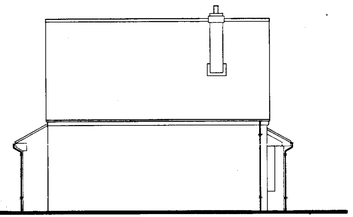

Existing Side Elevation

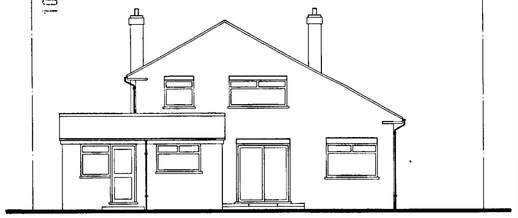

Existing Rear Elevation

10 DEC 2001

REF

NOTES:
All dimensions must be checked on site and not scaled from this drawing.

	Date	Revisions
A		

© copyright

Client
Mr. and Mrs T. Hay

Job Title
First floor extension and associated alterations at:
10, Quentin Road,
Woodley,
Reading,
Berks.

Drawing Title
Existing first floor layout plan and elevations


Scale 1:50 and 1:100

Date Dec 2001 | Drawn by P.R.O.F.

Drg No. 2018-01-2 | Rev

A PRODUCT OF THE UNO RANGE – ARCHITECT CAT. No. 7312.


420×594mm A2

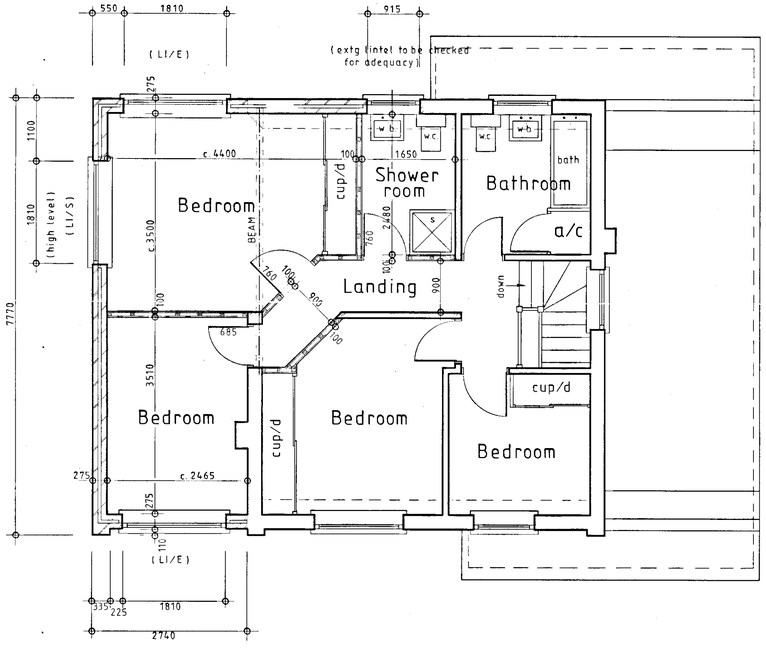


Proposed First Floor Layout Plan




Proposed Front Elevation

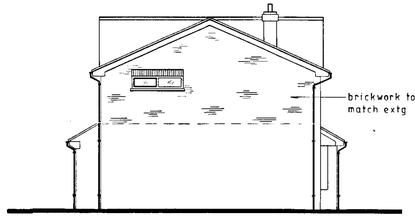

Proposed Side Elevation

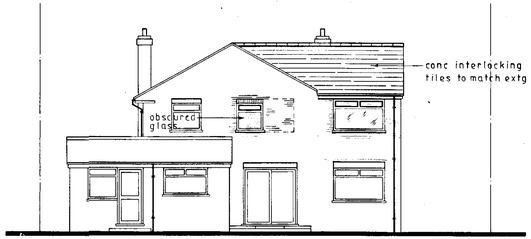

Proposed Rear Elevation

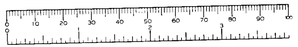

A PRODUCT OF THE UNO RANGE - ARCHITECT CAT No. 7312

NOTES:
All dimensions must be checked on site and not scaled from this drawing.

A		
	Date	Revisions

© copyright

Client
Mr. and Mrs T. Hay

10 DEC 2001 5471

Job Title
First floor extension and associated alterations at:
10, Quentin Road,
Woodley,
Reading,
Berks.

Drawing Title
Proposed first floor layout plan and elevations

Scale 1:50 and 1:100

RECEIVED

Date Dec 2001

Drawn by P.R.O.F.

Drg No. 2018-01-3

Rev

420×594mm A2