


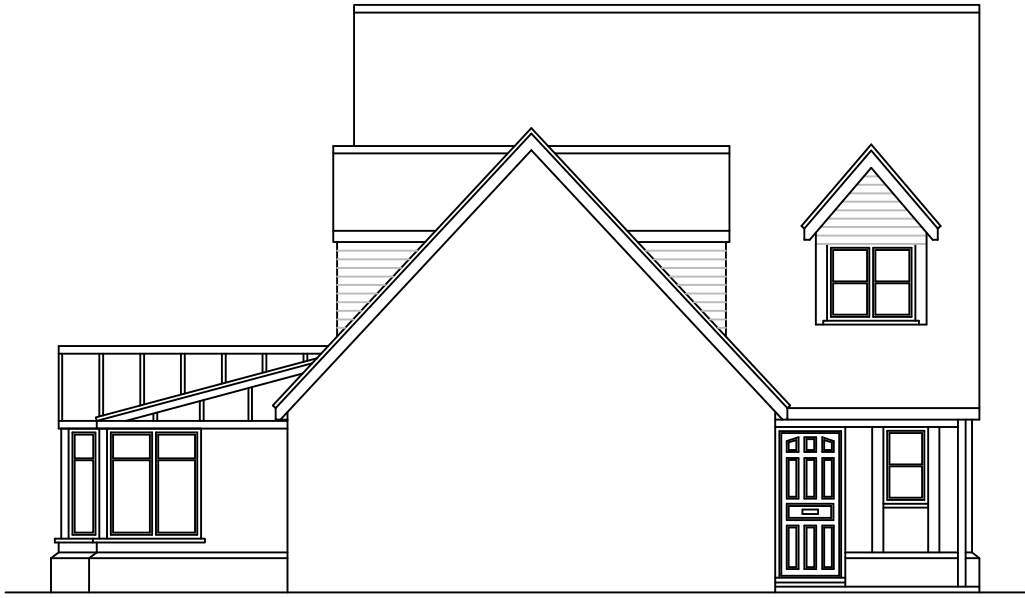

Existing Ground Floor




Existing Ground Floor




Existing Ground Floor




Existing Ground Floor

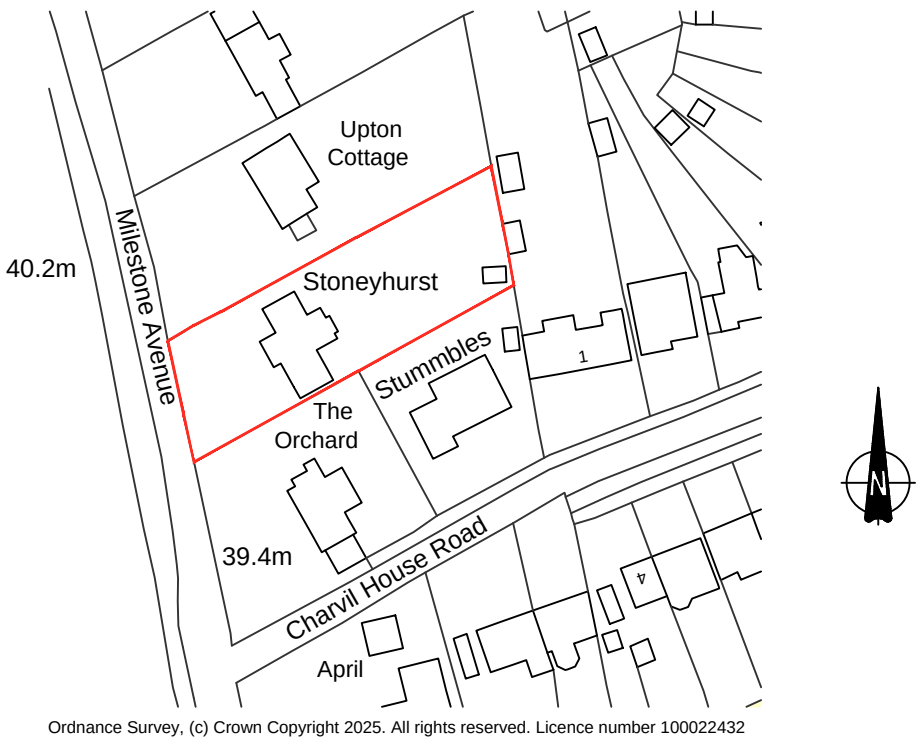


1:1250 Location Plan

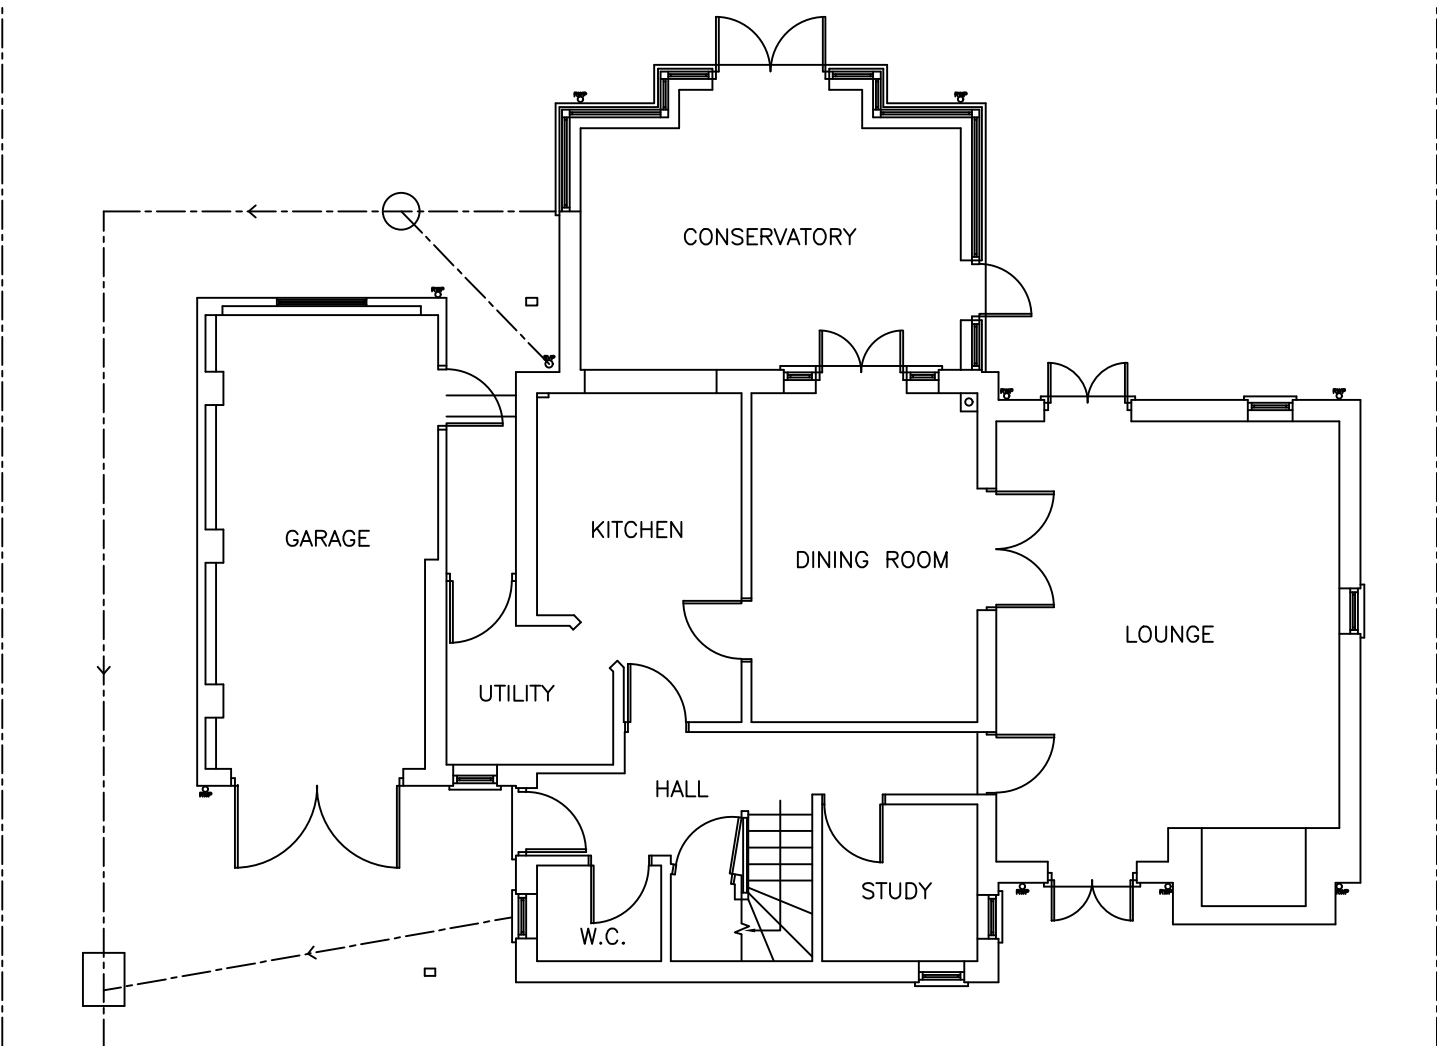

Existing Ground Floor

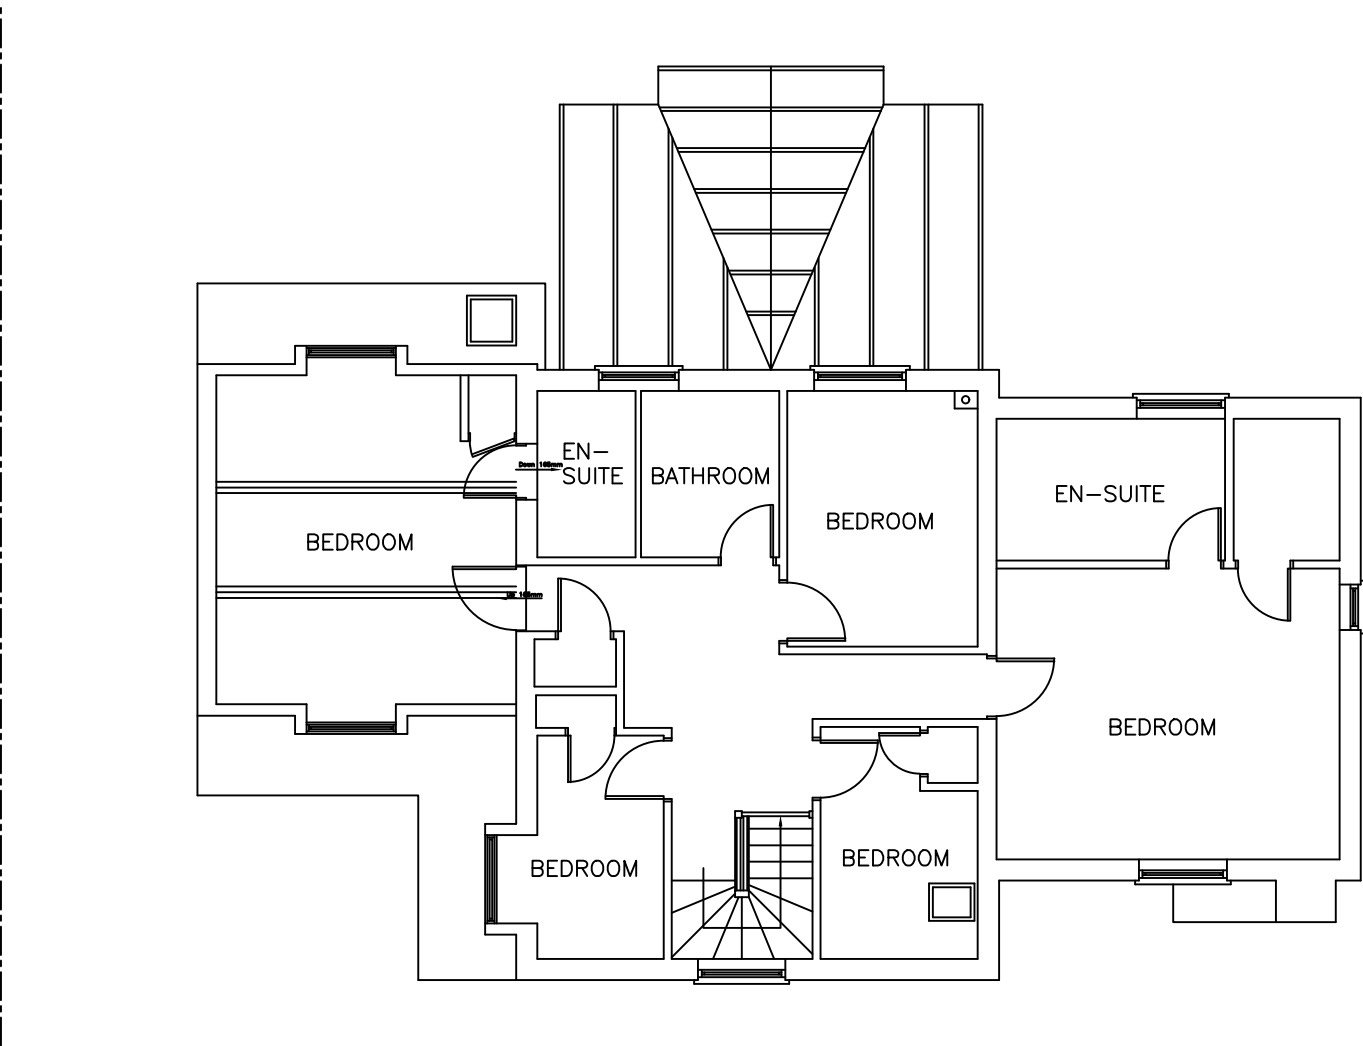

Existing First Floor

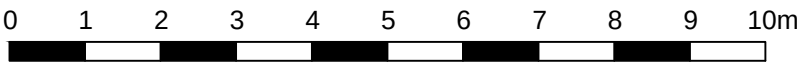

	ARD ARCHITECTURE & DESIGN PROSPECT COTTAGE 26 WINDMILL ROAD MORTIMER COMMON BERKSHIRE RG7 3RN	PROJECT Stoneyhurst, Milestone avenue Charvil, Reading RG10 9TN		
		DRAWING TITLE Existing Plans and Elevations		
		DATE 23/01/2025		SCALE 1:100 @ A2
		CLIENT Mr & Mrs Loveday		DWG NO. 24.29.01
Mob. 07950 311036				