


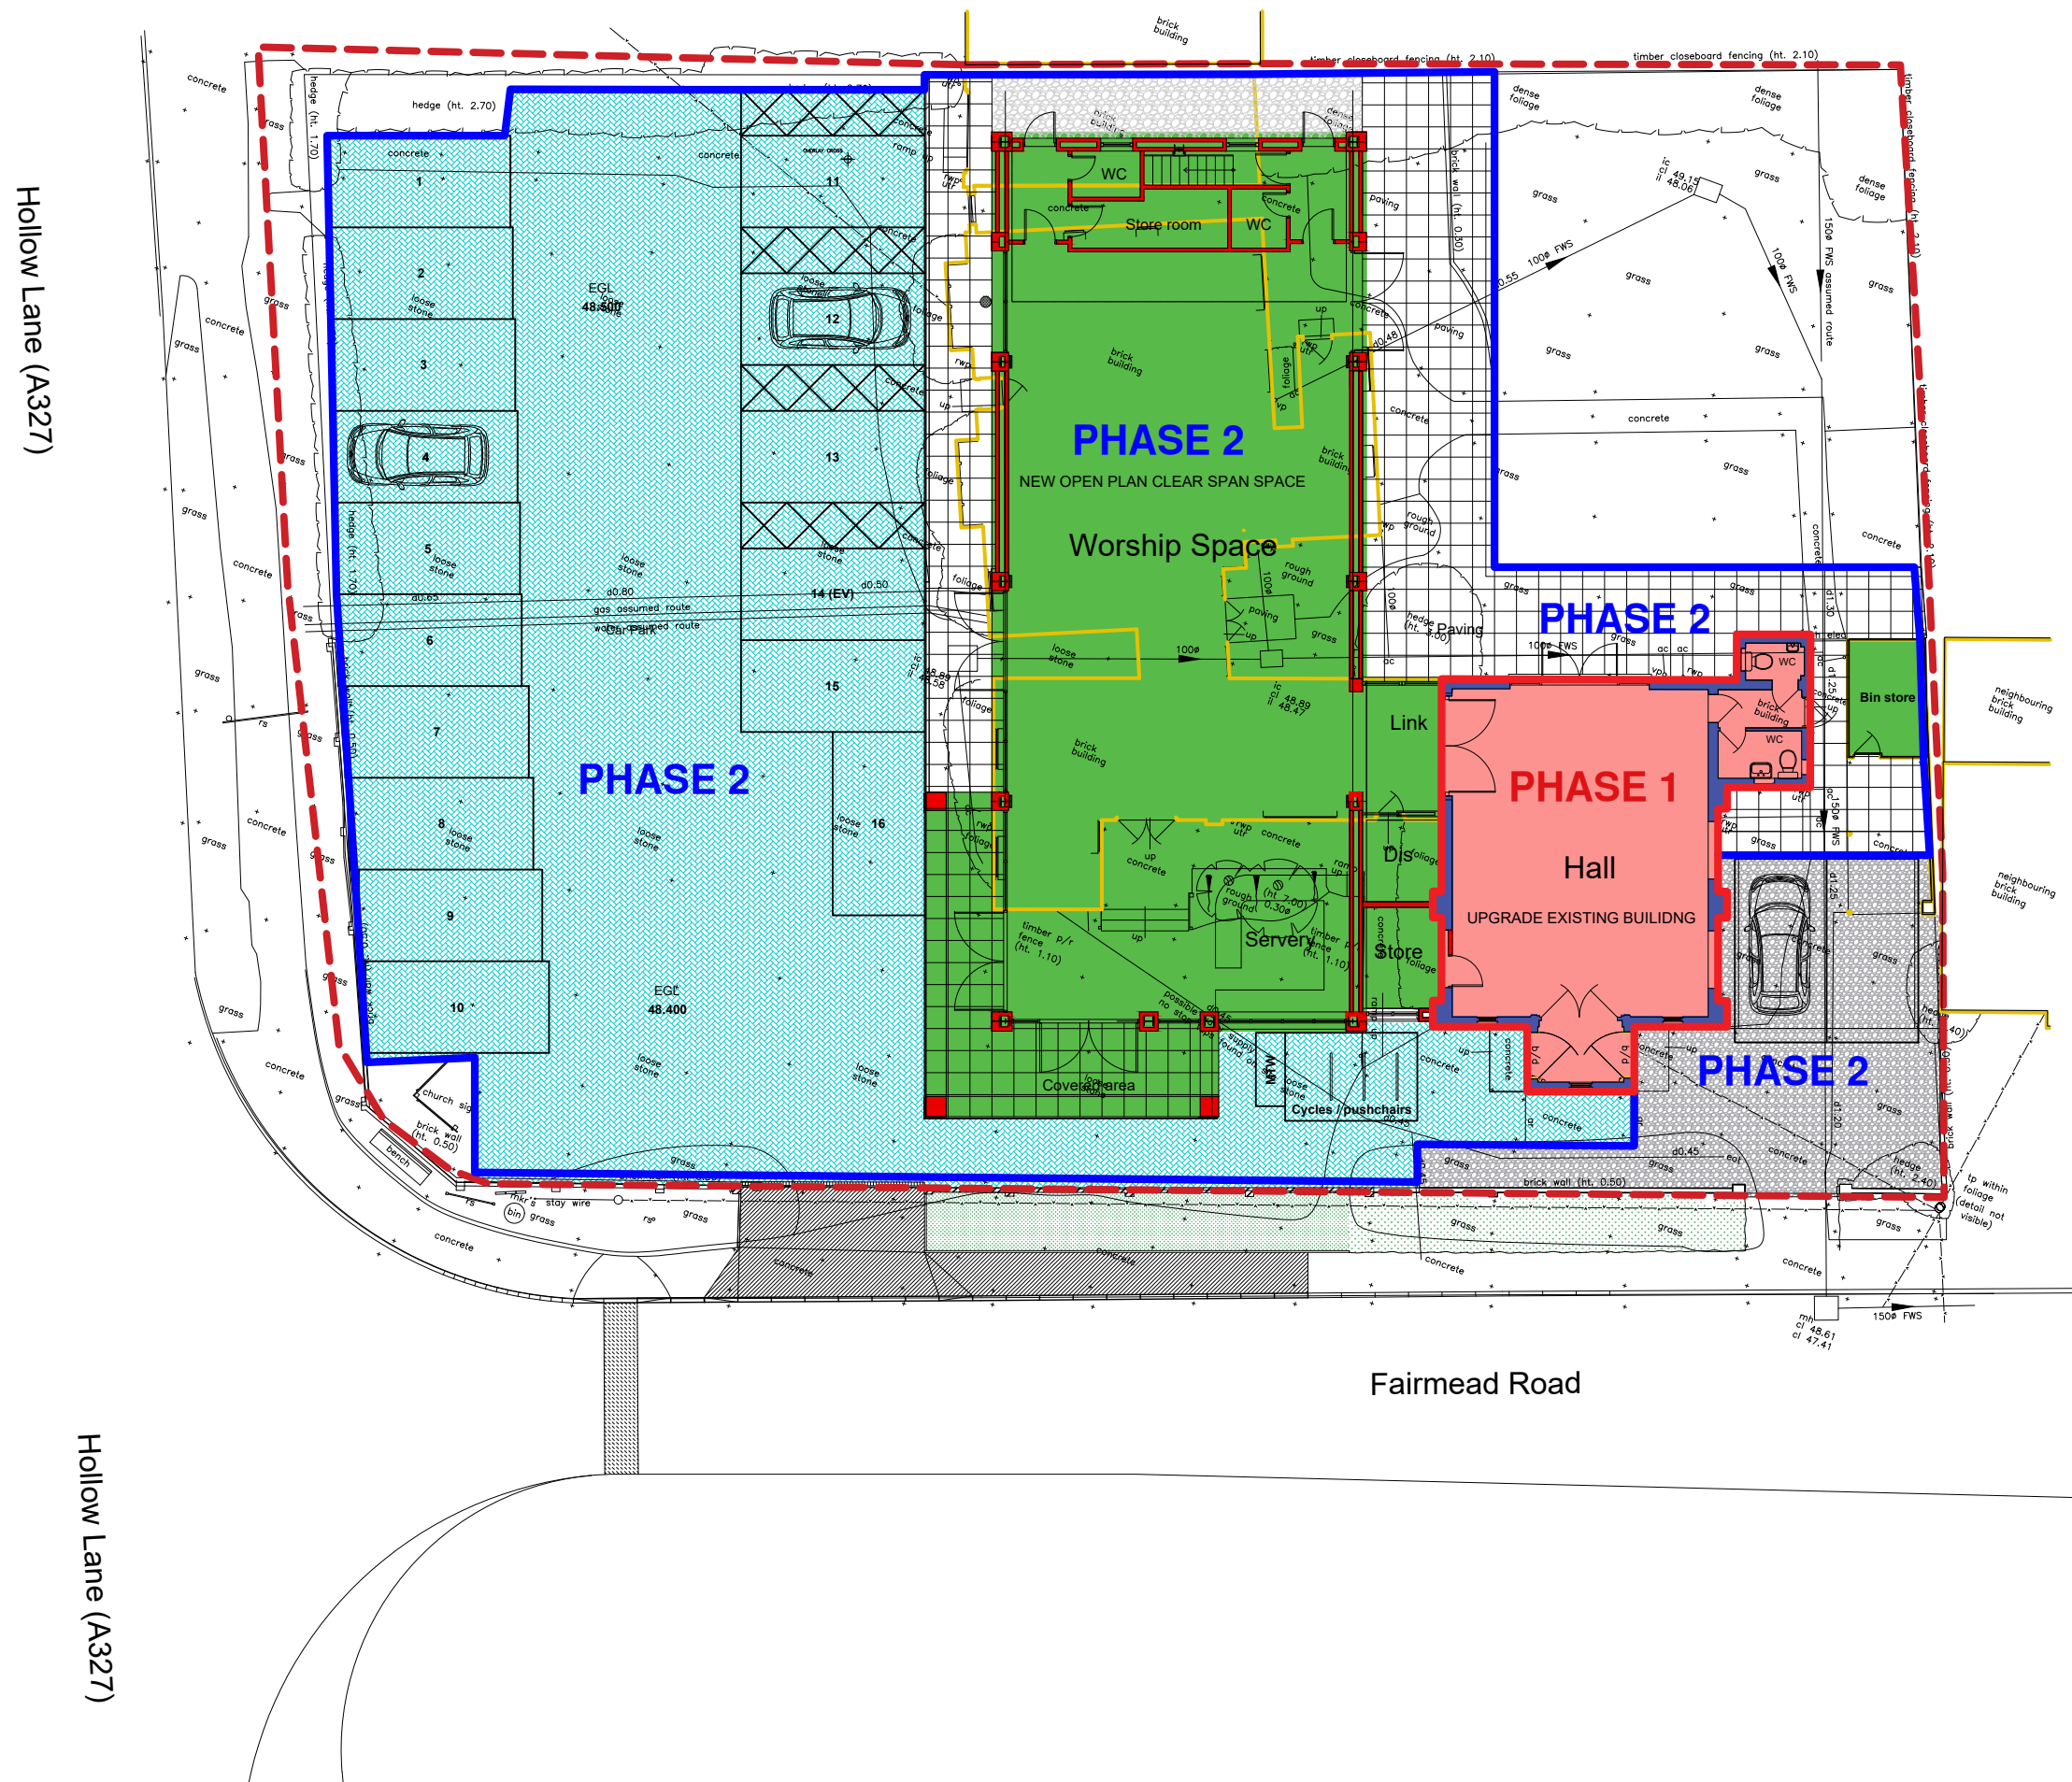

1. No deviation may be made from the details shown on this drawing without prior permission of the architects. Any discrepancy found between this drawing and any other document should be referred immediately to the Architects. IF IN ANY DOUBT ASK.
2. No dimensions should be scaled from this drawing.
3. This drawing is to be removed from currency immediately a revised version is issued.
4. All rights described in Chapter IV of the Copyright, Designs and Patents Act of 1988 have been generally asserted.

- Site boundary
- Existing building outline
- New building - Phase 2
- Link - Phase 2
- Upgrade existing building - Phase 1
- New block paving - Phase 2
- Gravel surfacing - Phase 2
- New slab paving - Phase 2

--	--	--

JBKS Architects [©]
architects urban designers
landscape and product designers
Suite 1, Parkwood Stud, London Road,
Aston Rowant, Oxon, OX49 5SP
Tel: (01844) 350101

DWG Title	Phase Plan
--------------	------------

Date April 2024

SHIN	06	002	00
------	----	-----	----