



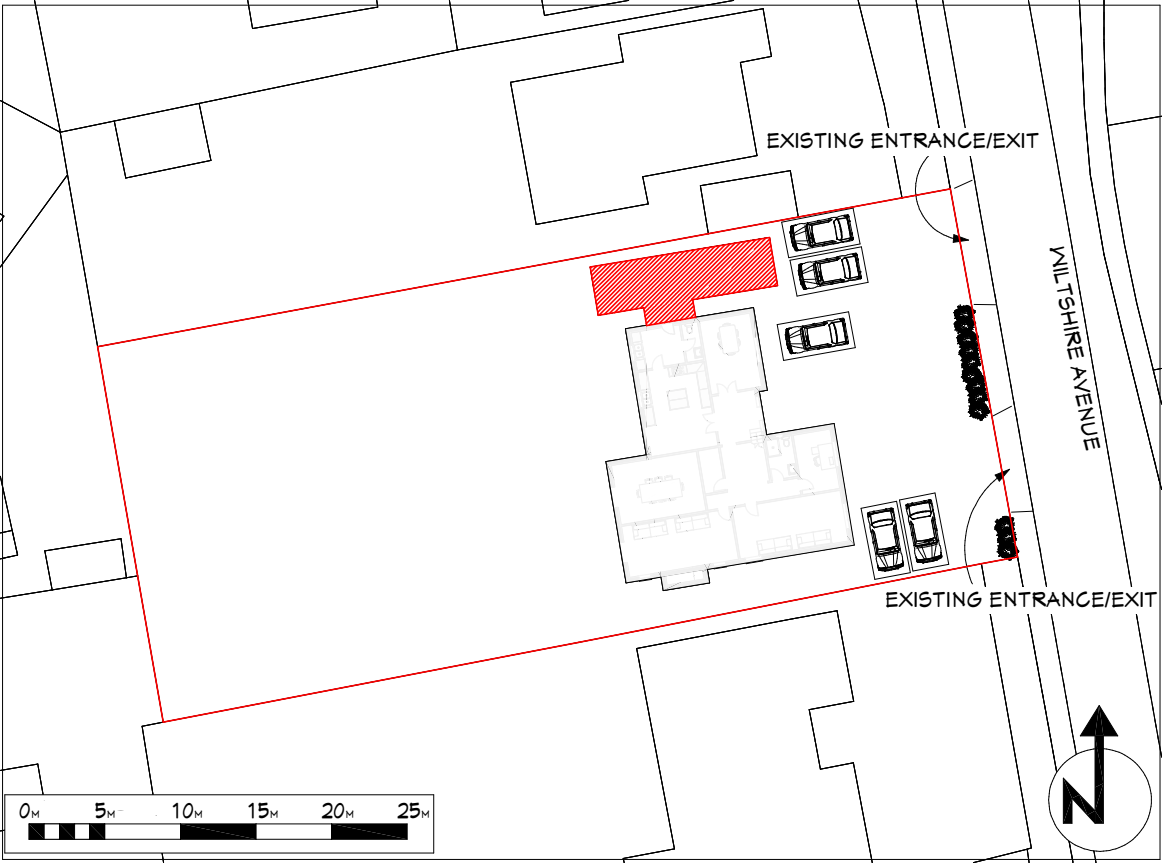

PARKING PLAN Scale 1:500

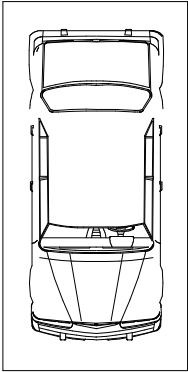

= 2400X4800 PARKING SPACE

PJH Design- TEL: 01753 855870 MOB: 07813 952021		
Client		
MR T JARVIS		
Project	Project Title and Description	
41 WILTSHIRE AVENUE CROWTHORNE BERKSHIRE RG45 6NH	CONVERSION OF GARAGE SPACE TO HABITABLE SPACE	
DRAWING No. -DWG-05 DRAWING REF-	Drawing Title	
		<u>EXISTING AND PROPOSED PARKING LAYOUT</u>
Sheet	Scale	Date
A:4		24 MARCH 2025
Revision		