

Notes

All dimensions and levels on site are to be checked prior to commencement of work.


This drawing is the copyright of Paul Edwards Architecture

SCALE

0 1 2 3 4 5 6 8 10




FRONT ELEVATION

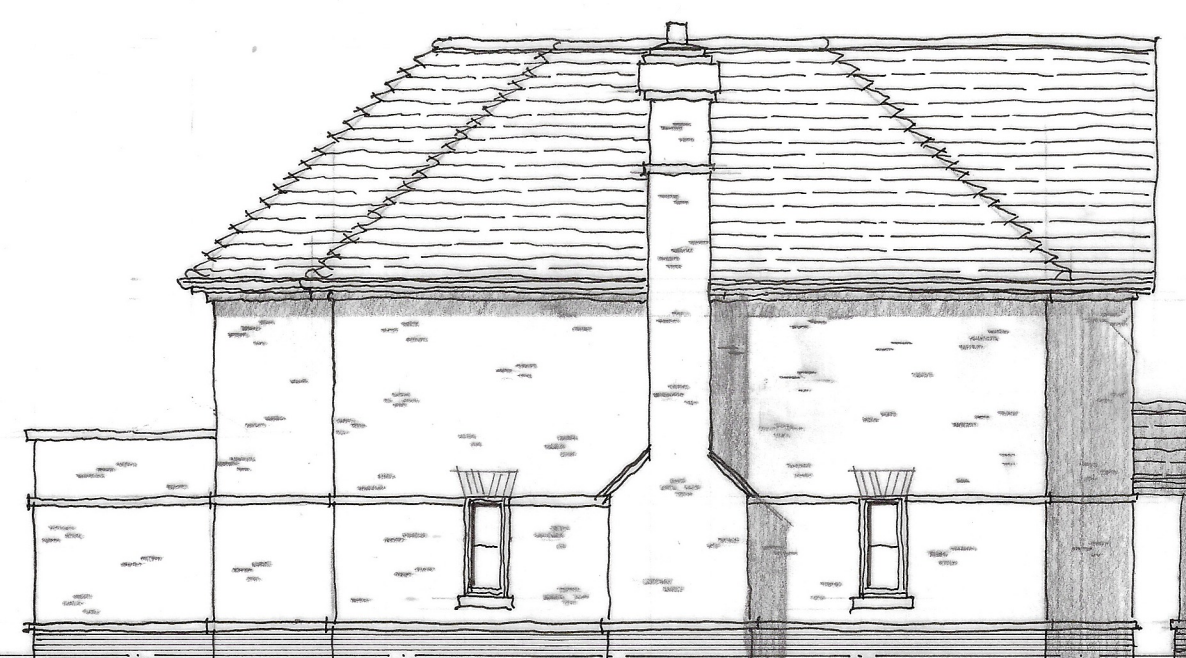

SIDE ELEVATION



REAR ELEVATION

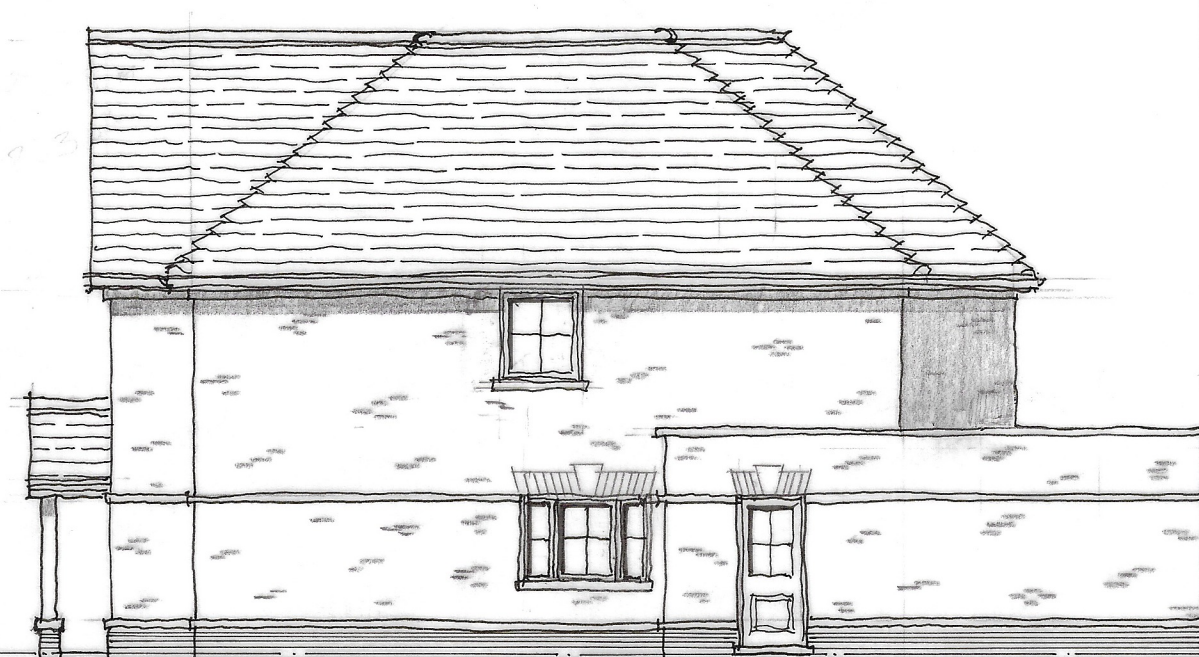

SIDE ELEVATION

MATERIALS

ROOF : PLAIN CLAY TILES

WALLS : RED MULTI-STOCK FACE BRICKWORK WITH CONTRASTING FACE BRICK PLINTH STRING COURSES AND FLAT ARCH LINTELS WITH KEYSONE


WINDOWS : WHITE UPVC SLIDING SPIN WINDOWS.

EAVES : WHITE UPVC FASCIA SOFFIT AND BARGEBOARD.


B: PYRAMID ROOFLIGHTS TO FAMILY ROOM CHANGED TO FLAT ROOFLIGHTS 24.03.25
A: INTERNAL ALTERATIONS TO CLIENTS 19.08.25 REQUIREMENTS AND BATHROOM WINDOWS AMENDED.

Project	Detached houses Paddock Farm Nine Mile Ride FINCHAMPSTEAD Berks
Client	Barkham Homes Ltd

Drawing	PLANS and ELEVATIONS PLOT 2
Scale	1:100 at A2
Date	February 2023

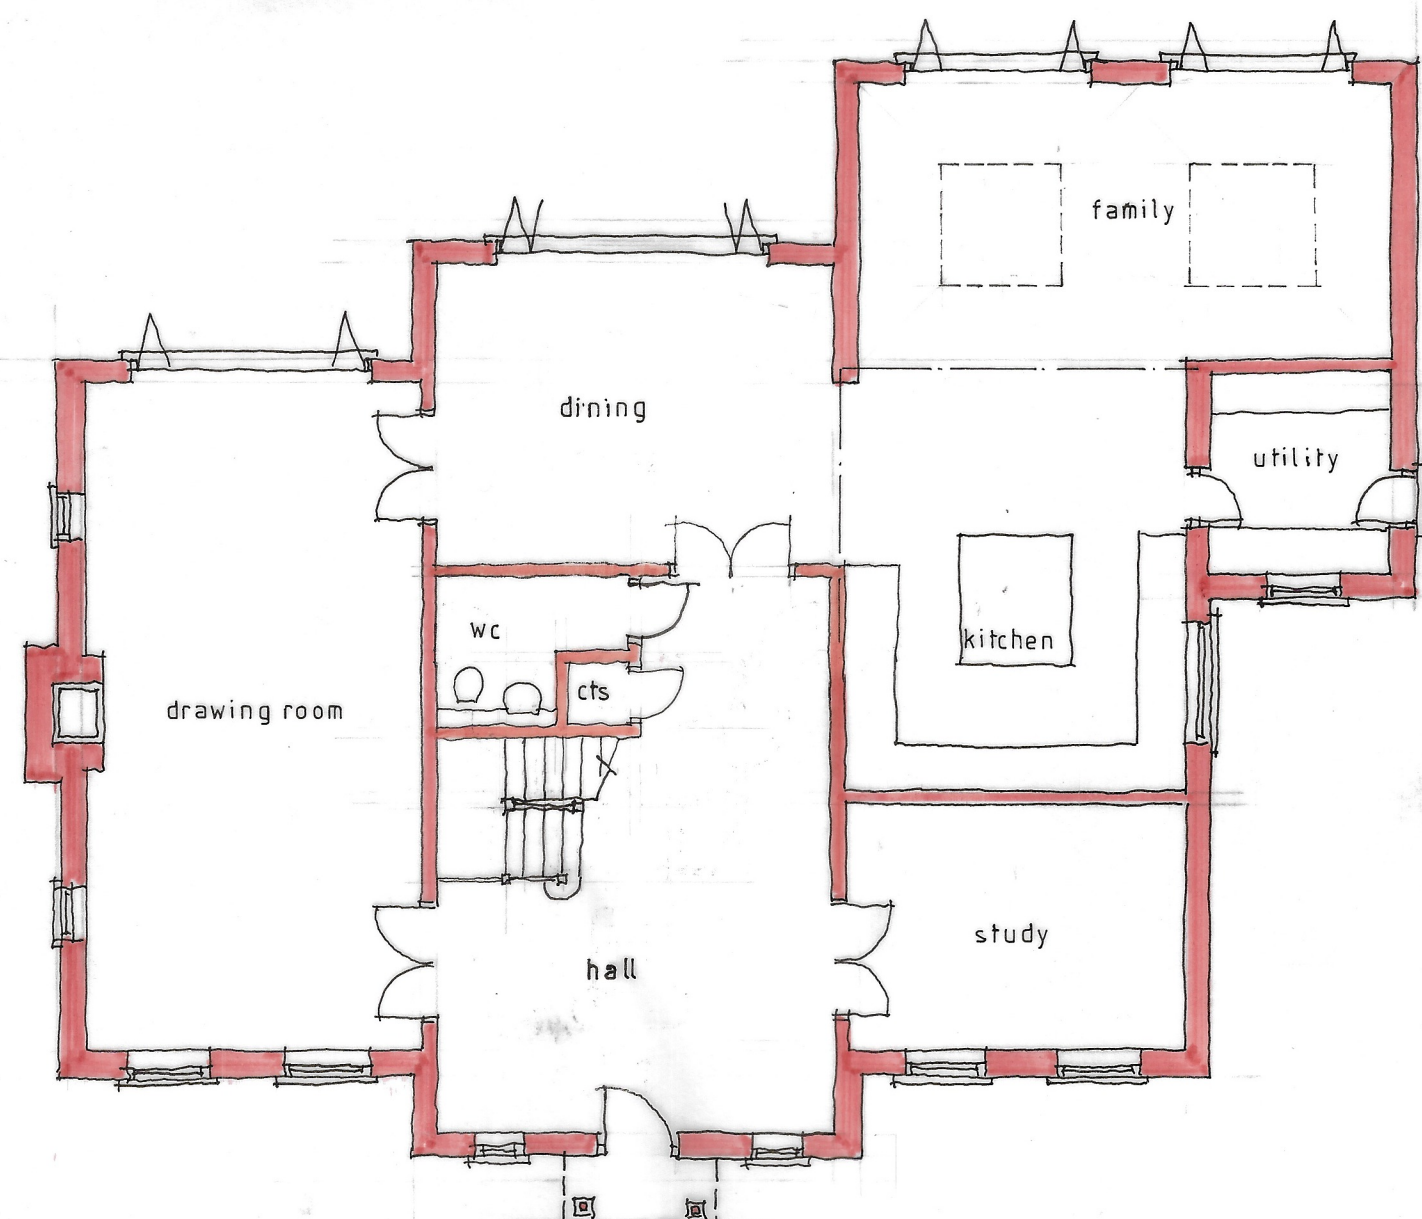

GROUND FLOOR

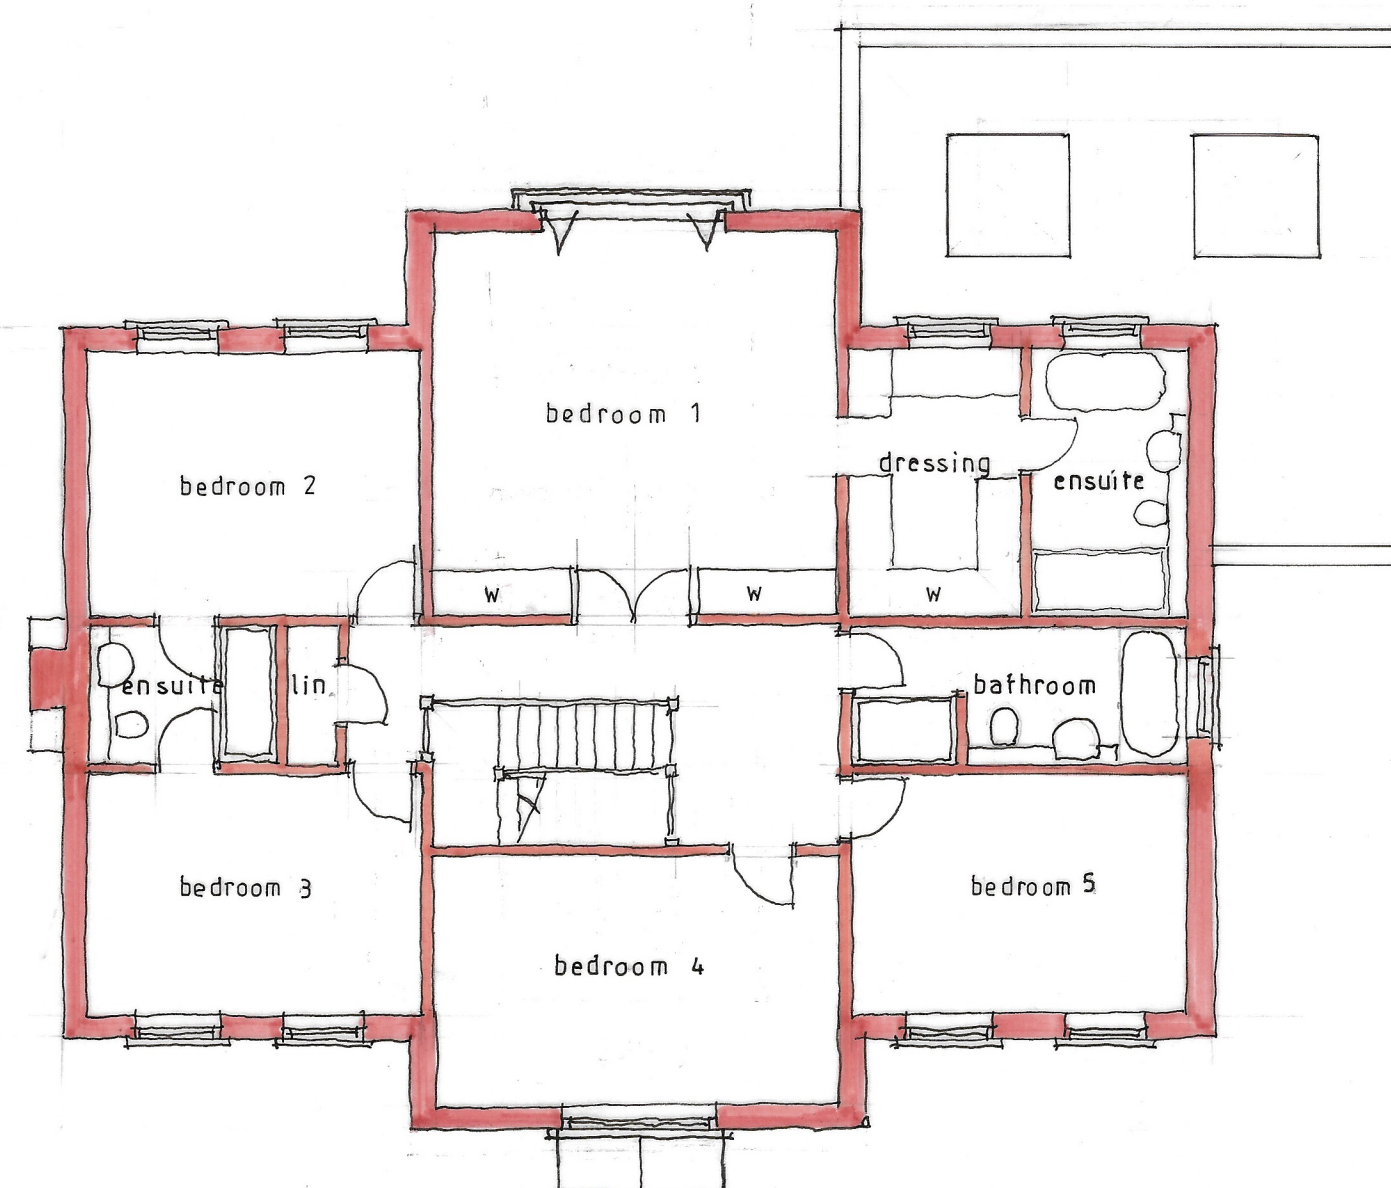

FIRST FLOOR



Paul Edwards Architecture

12 Sandy Lane, Barkham, Wokingham, Berks RG41 4DB
Tel: 01189772925 Mob: 07831837415 E-mail: paul@paulledwardsarchitecture.co.uk

Job 2627 Dwg. 04 B