



**PROPOSED
DEVELOPMENT**

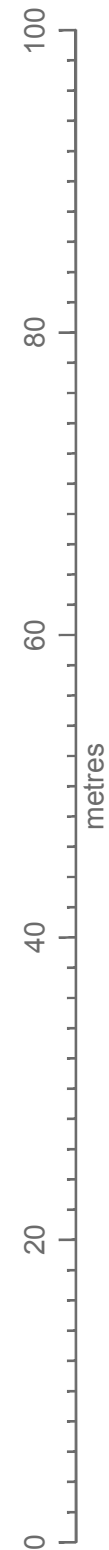

CLIENT	SITE 56 Robin Hood Lane RG41 5NQ	Date: 10.03.2025	HB PLANNING SERVICES EMAIL INFO@HBPLANNINGSERVICES.CO.UK CONTACT 02038539648
		Scale @ A3: 1:500	
		Revision: P01	
DRAWING NO: REV-HB2025009-HB04	DRAWING TITLE PROPOSED BLOCK PLAN		Rev: Date: Notes: P01 10.03.2025 For Planning Approval

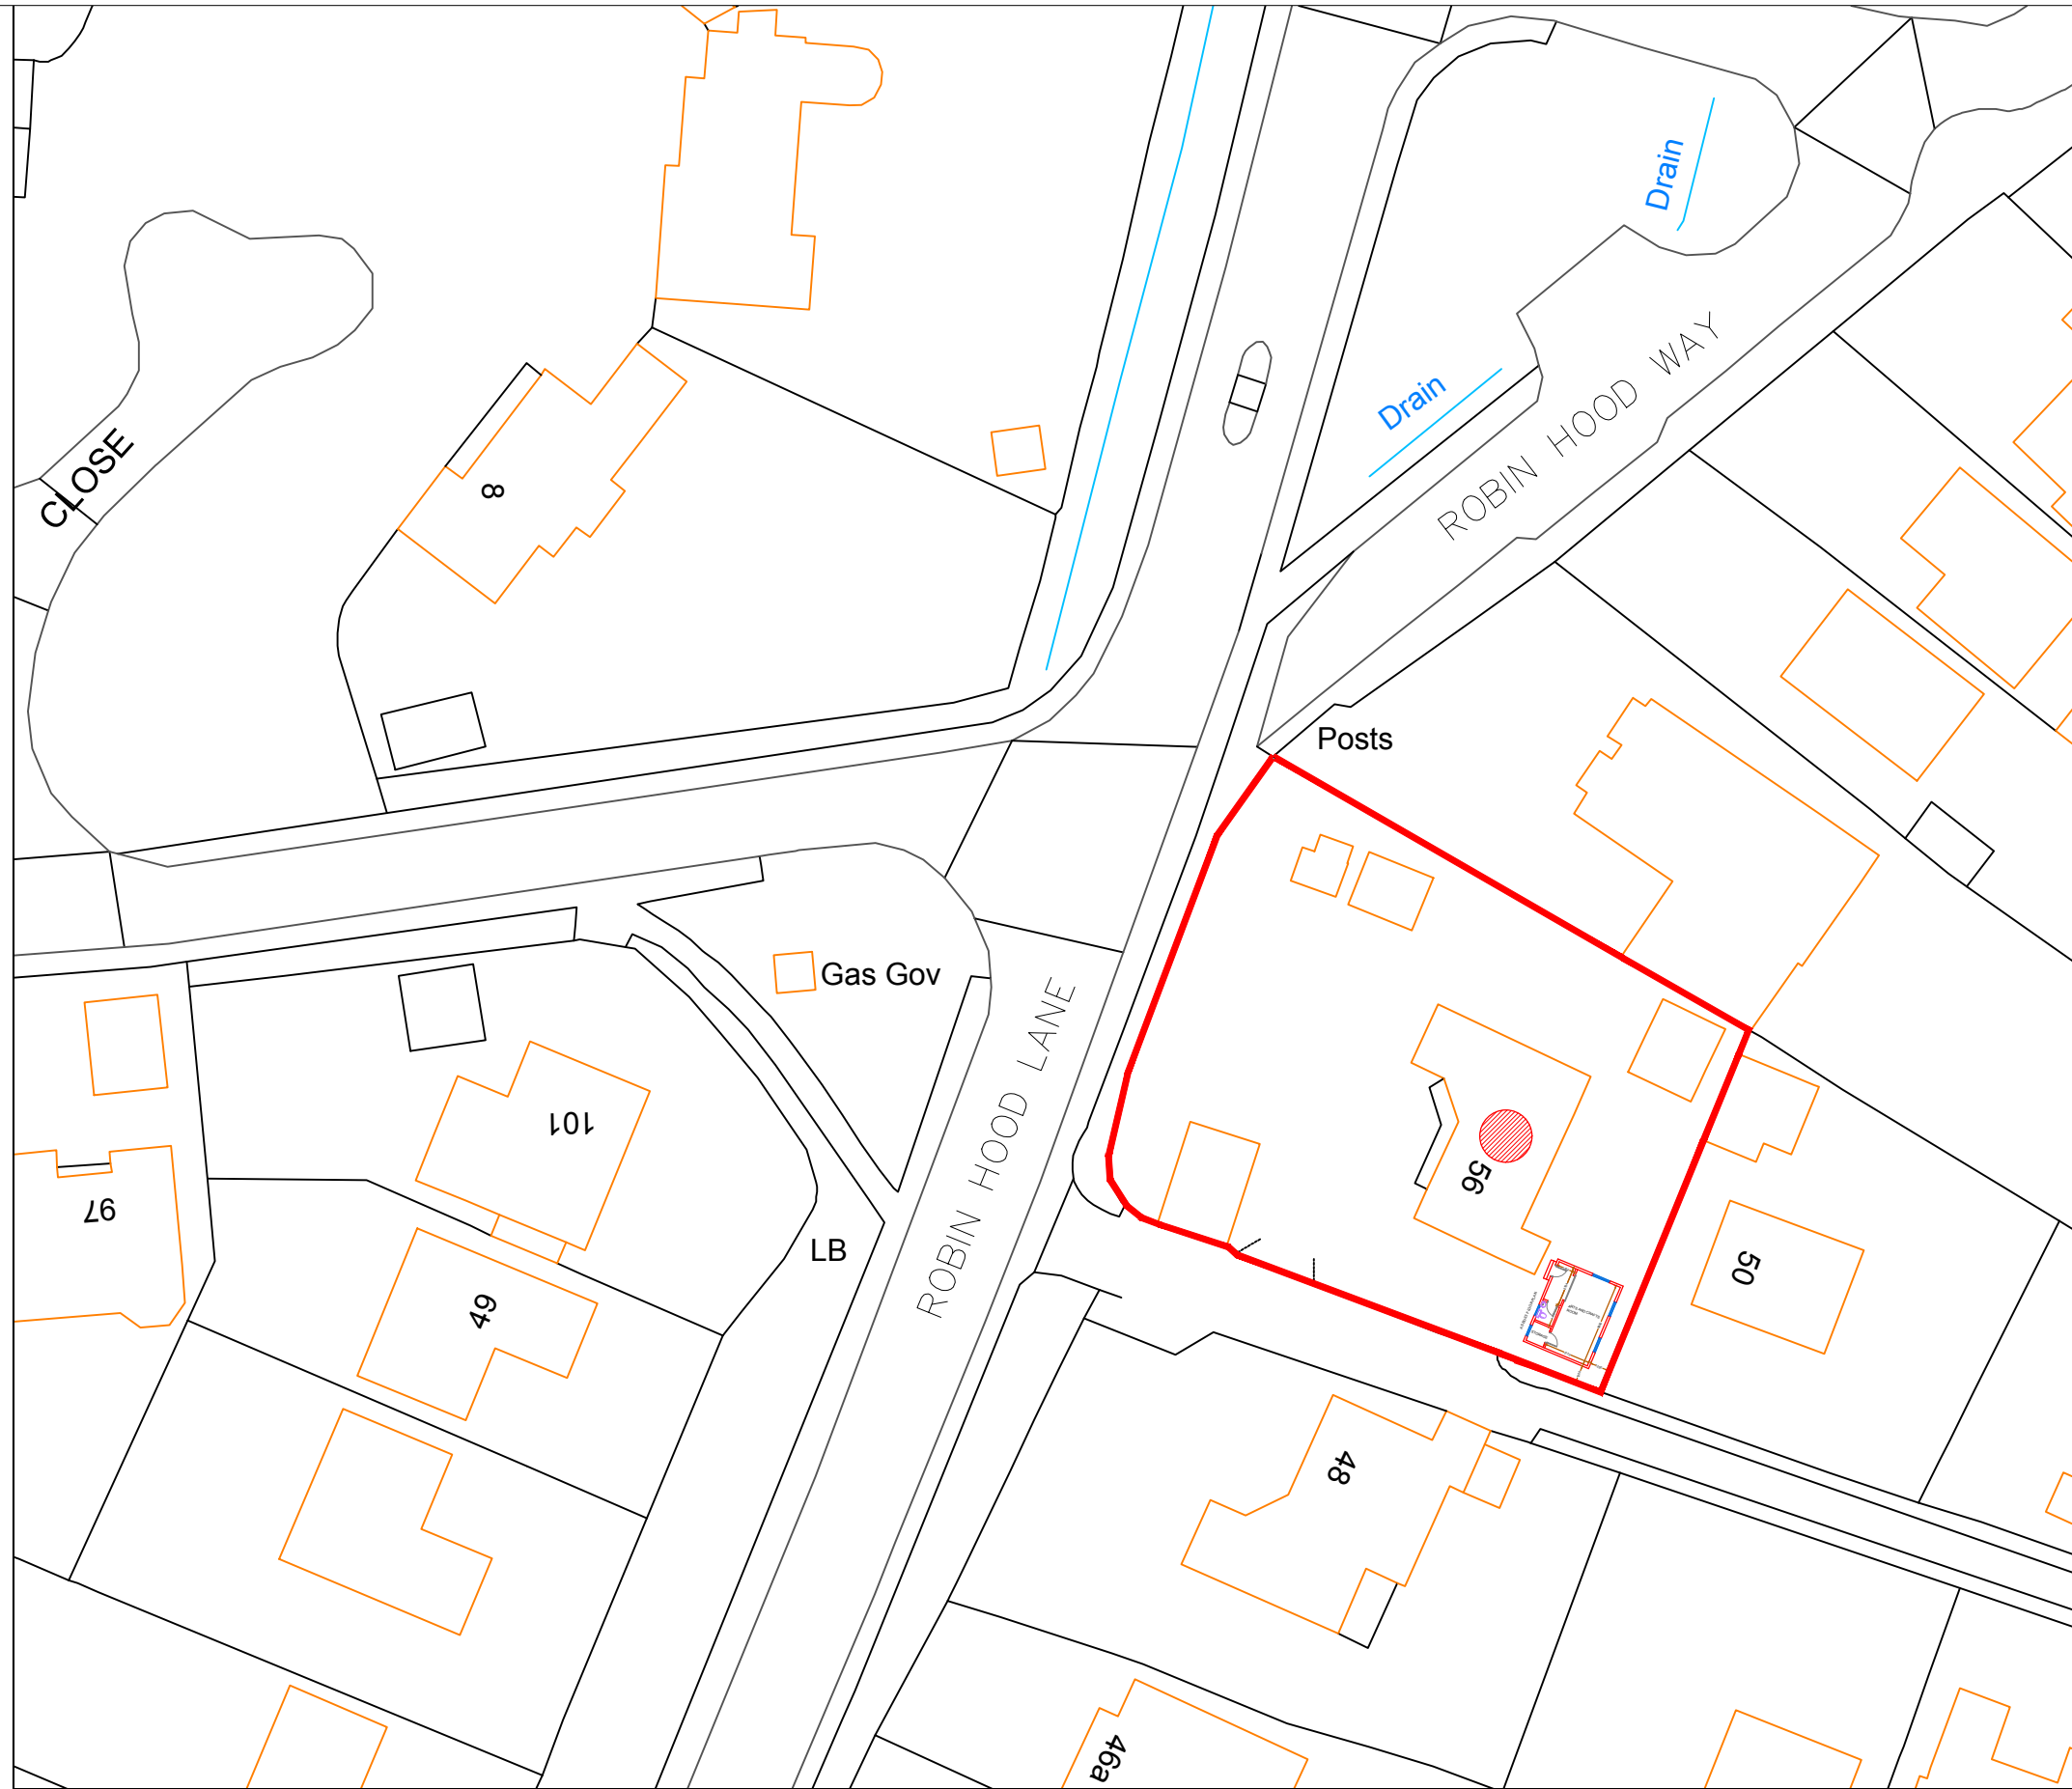