



Scale Bar 1:100 @ A2

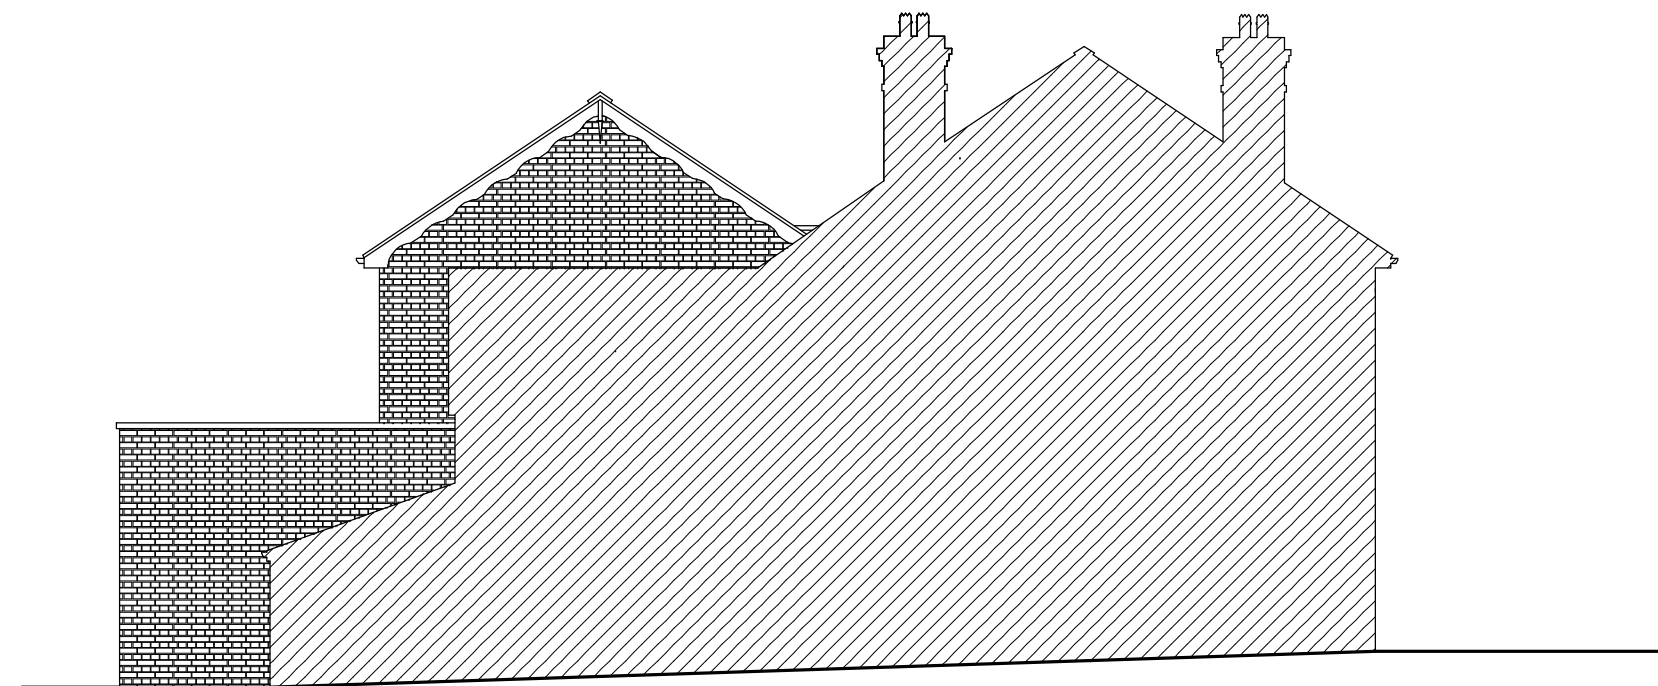

Proposed Left Side Elevation

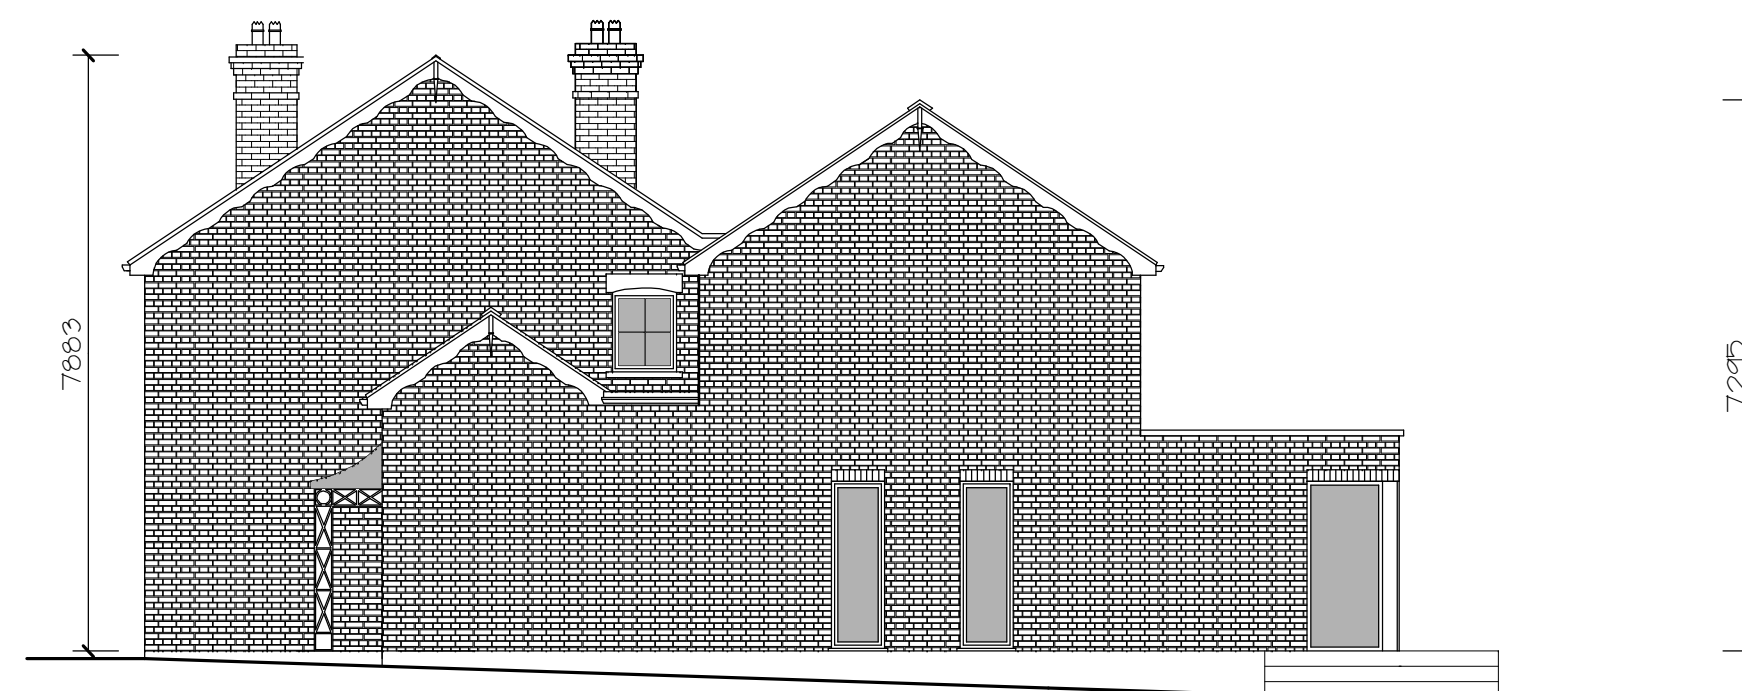

Proposed Right Side Elevation

PAUL SCHOFIELD
ARCHITECTURAL DESIGN

CLIENT
Paul & Wida Galardo

PROJECT TITLE
21, The Square
Spencers Wood
Berkshire
RG7 1BS

DRAWING TITLE
Proposed Side Elevations 3

SCALE DATE DRAWN
1:100 29-03-25 P.Schofield

THE COPYRIGHT IN THIS DOCUMENT AND
HEREIN IS CONFIDENTIAL TO AND THE
PROPERTY OF PAUL SCHOFIELD