




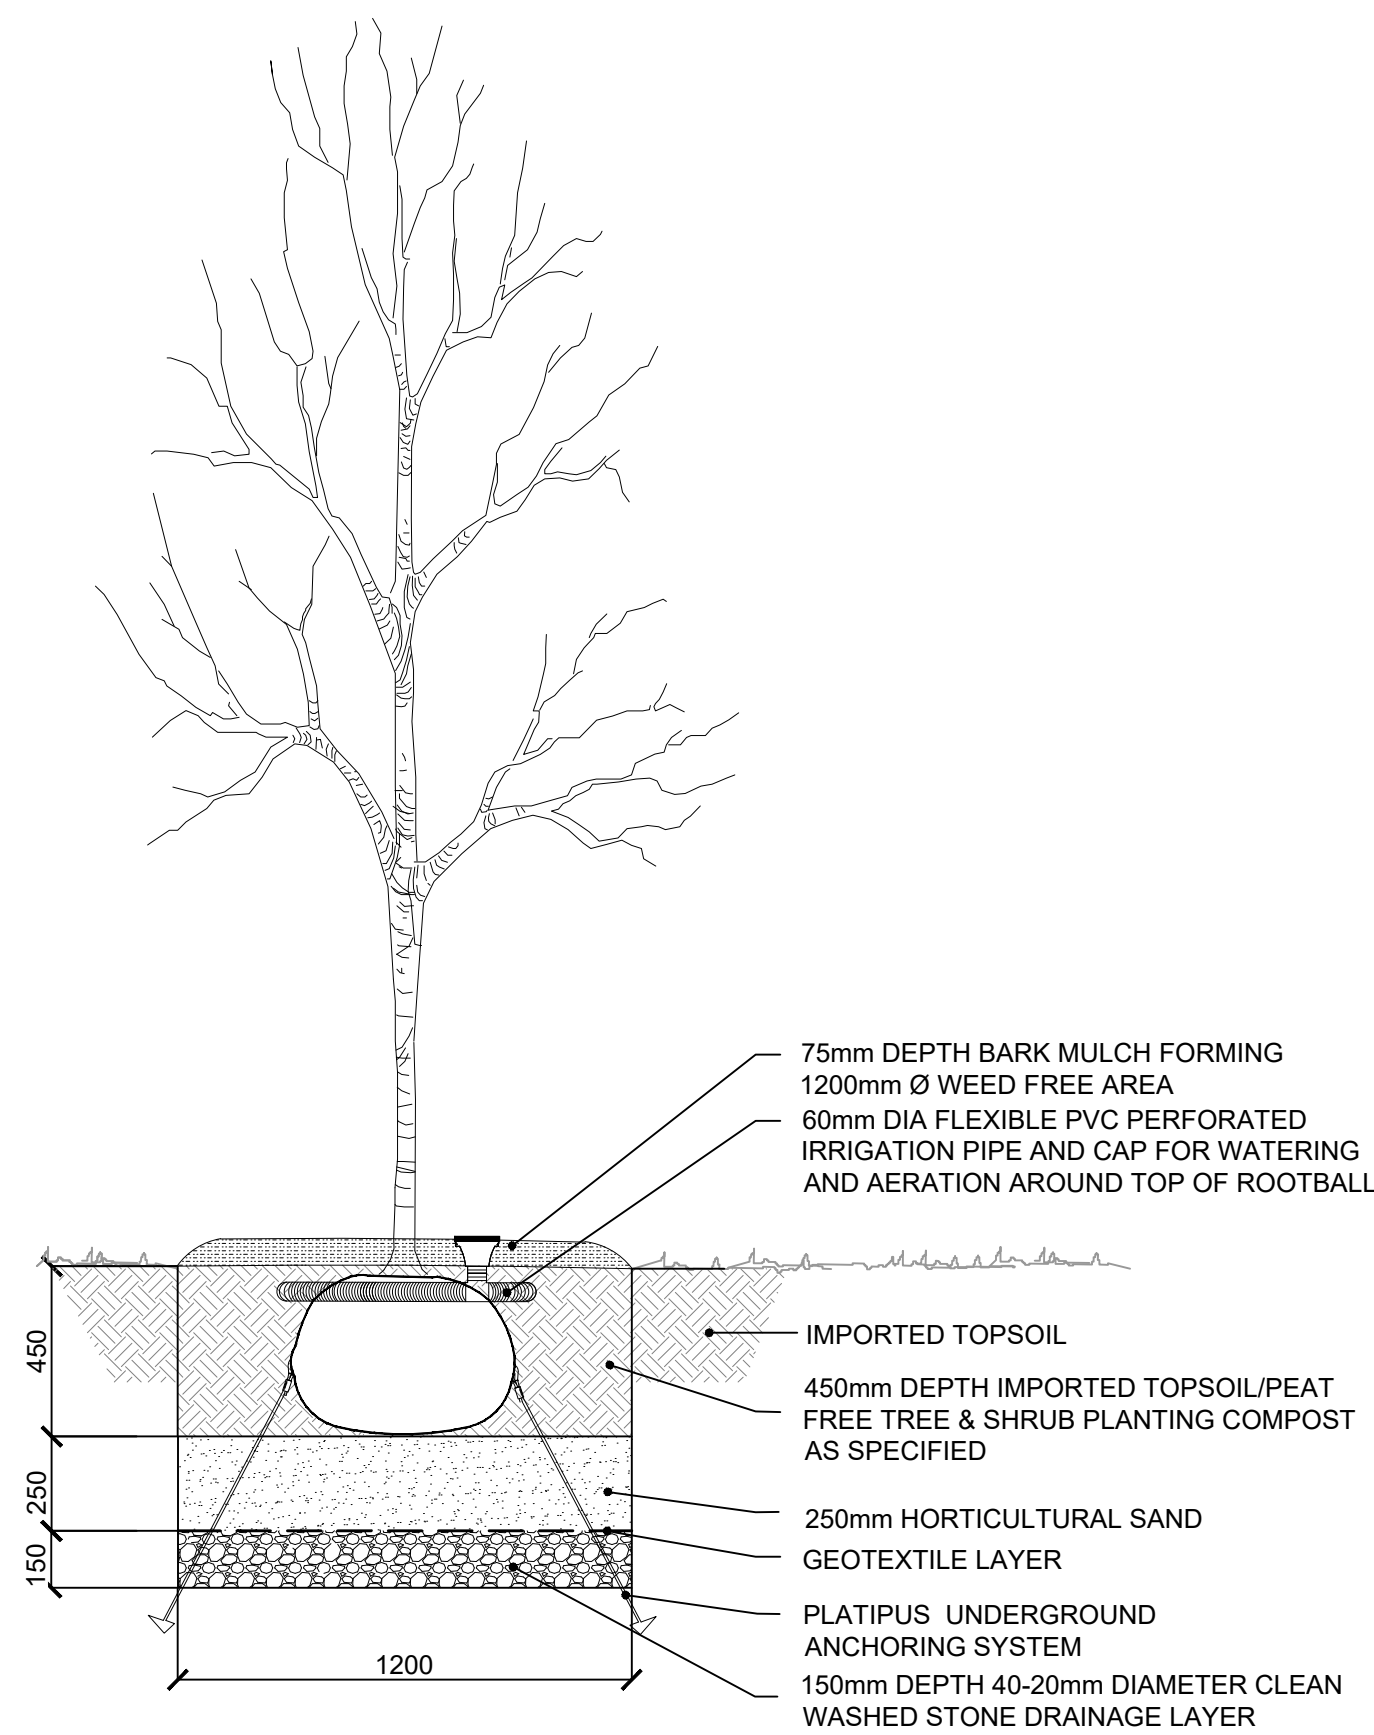


TREE IN STREET SCENE - UNDERGUYING
All Tree Stock Sizes. Pit size amended to stock size as here detailed.

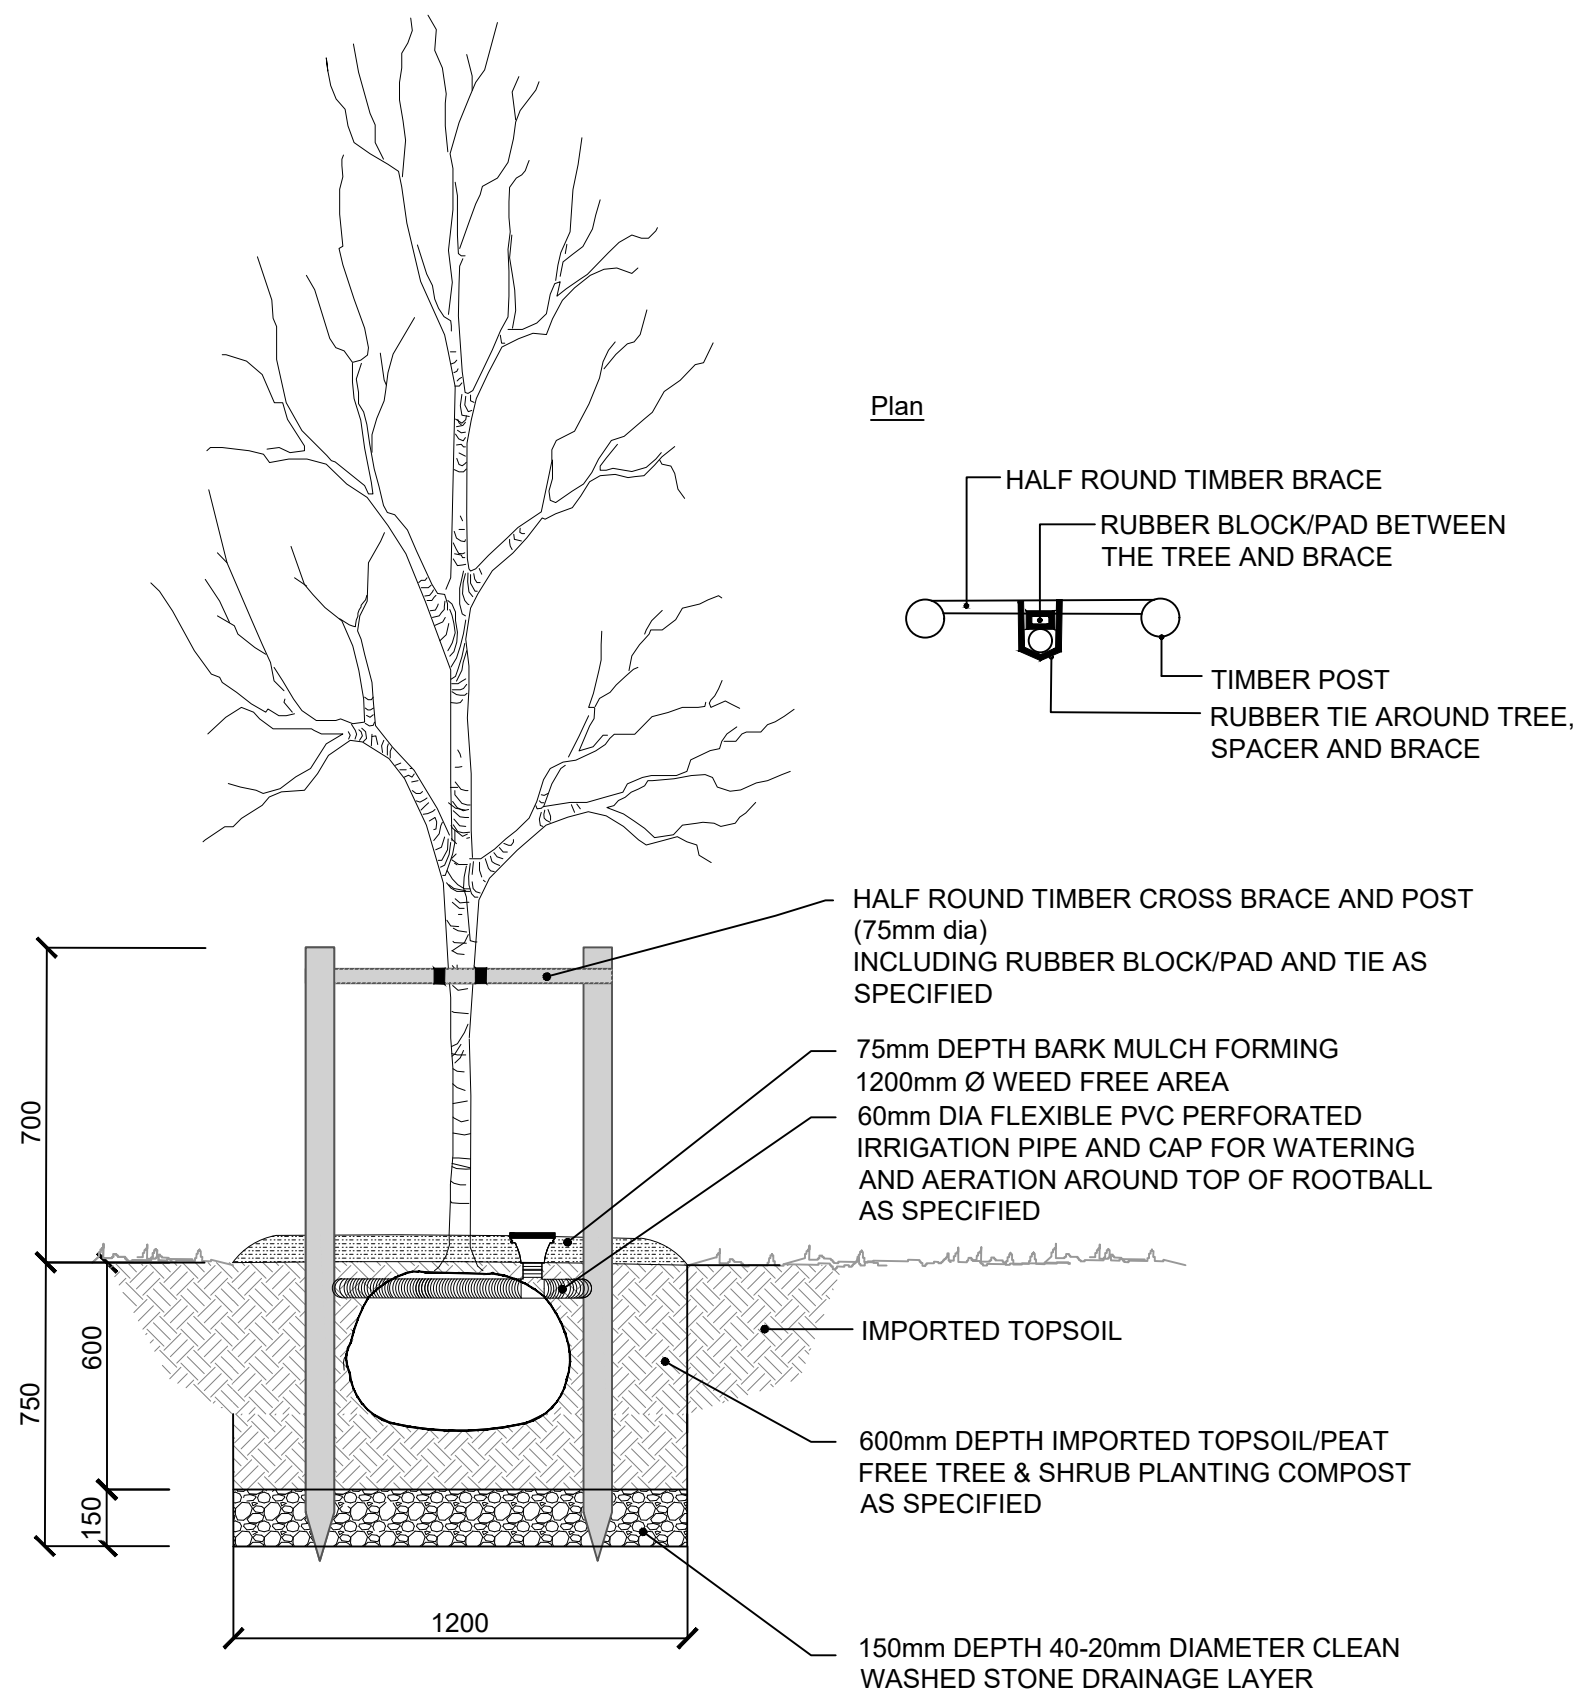

TREE IN OPEN SPACE (Extra Heavy / Heavy Standard)
14 - 18cm Girth

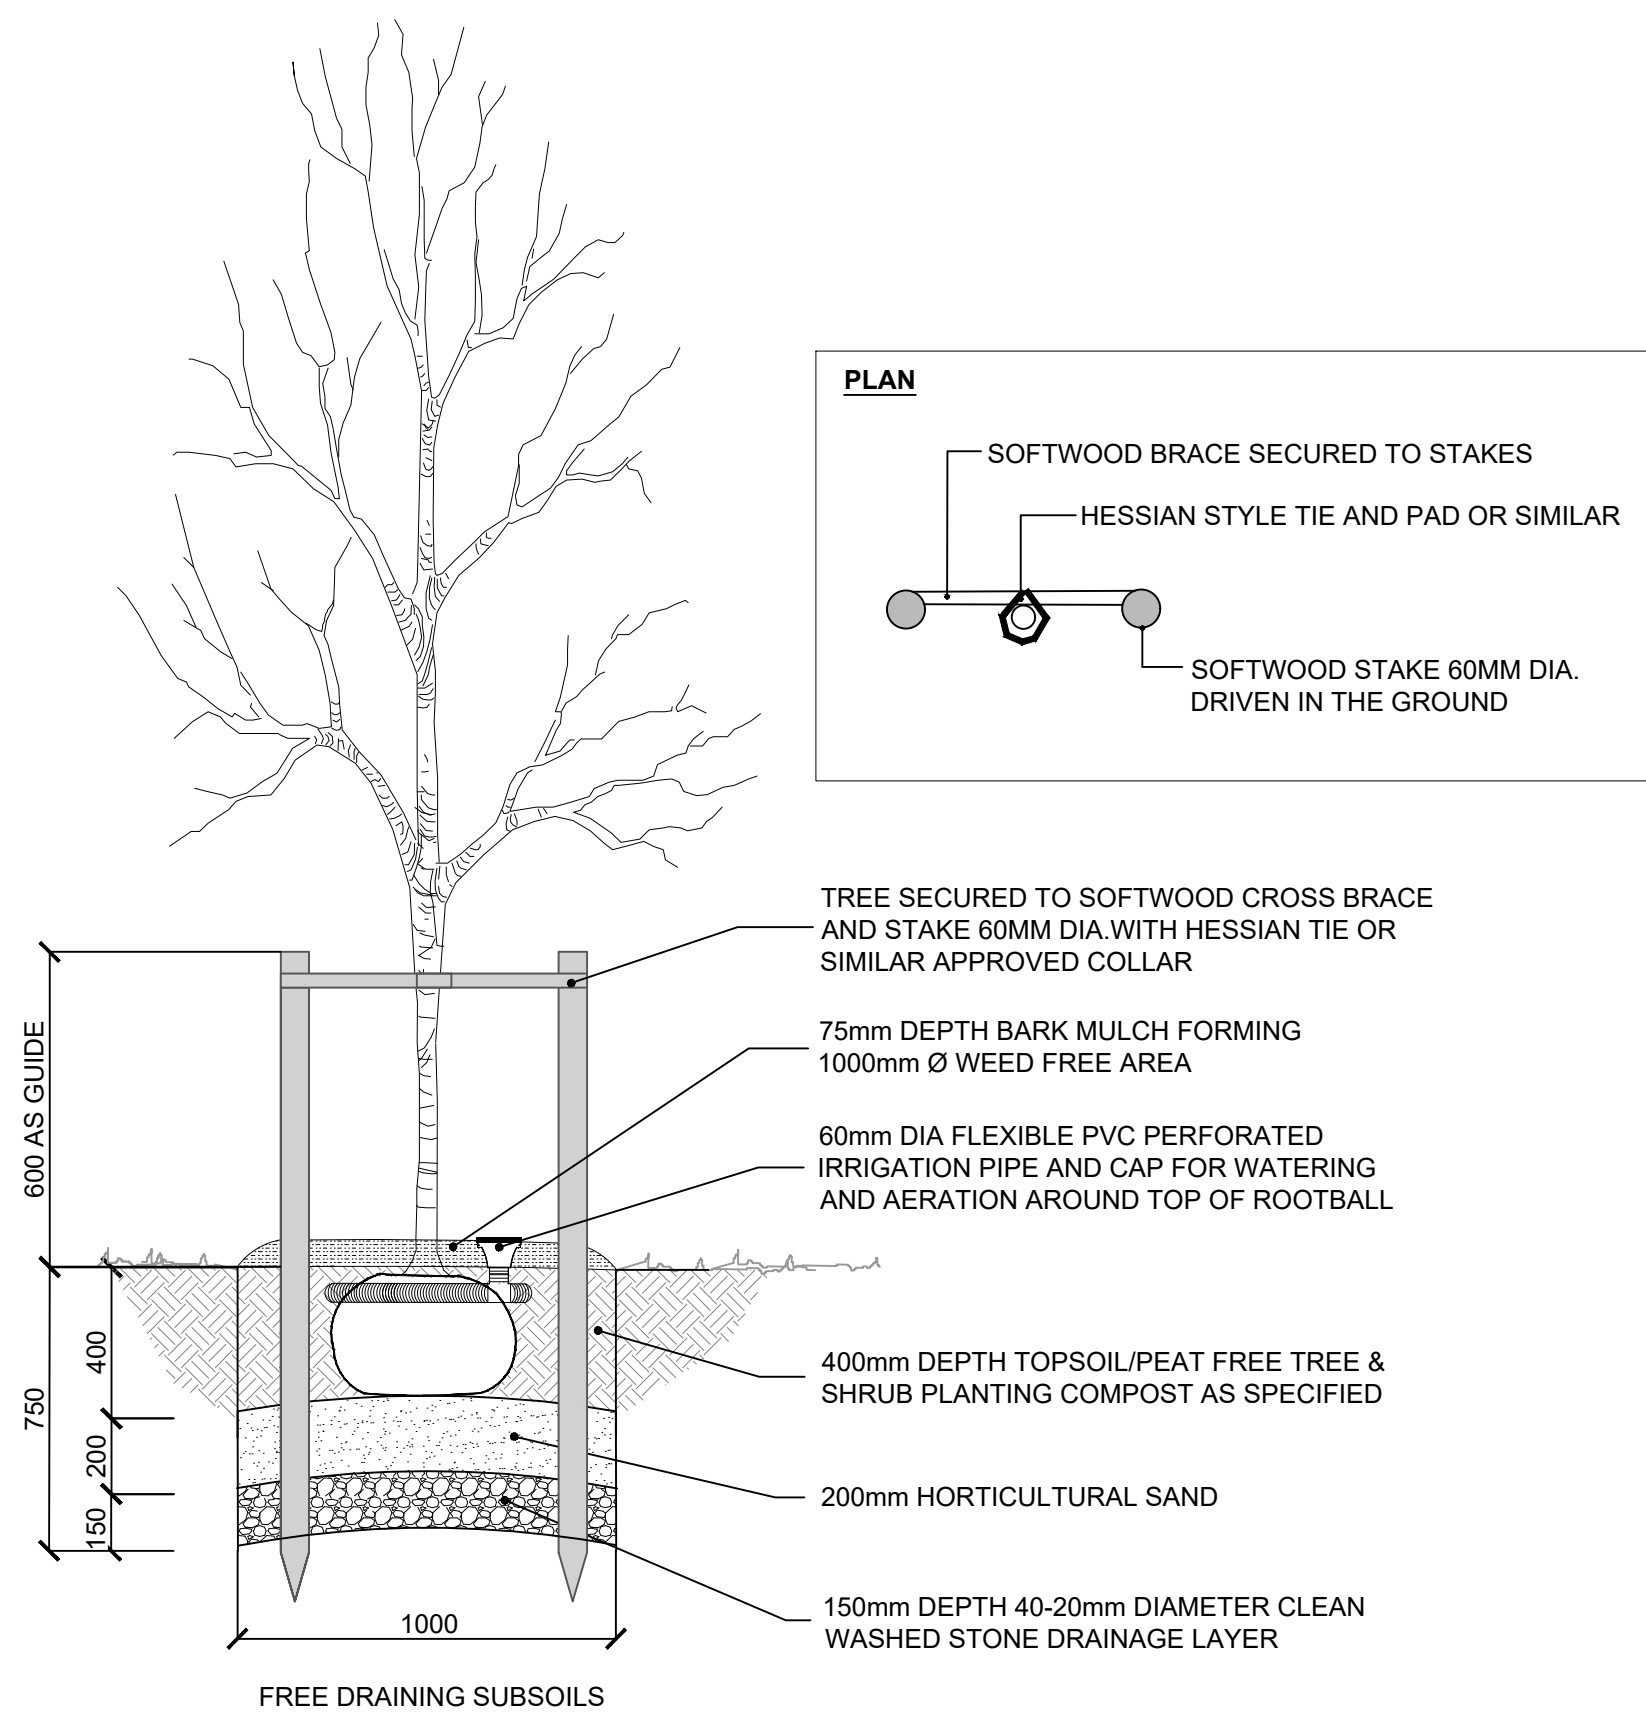

C) TREE PIT DETAIL
12-14cm GIRTH

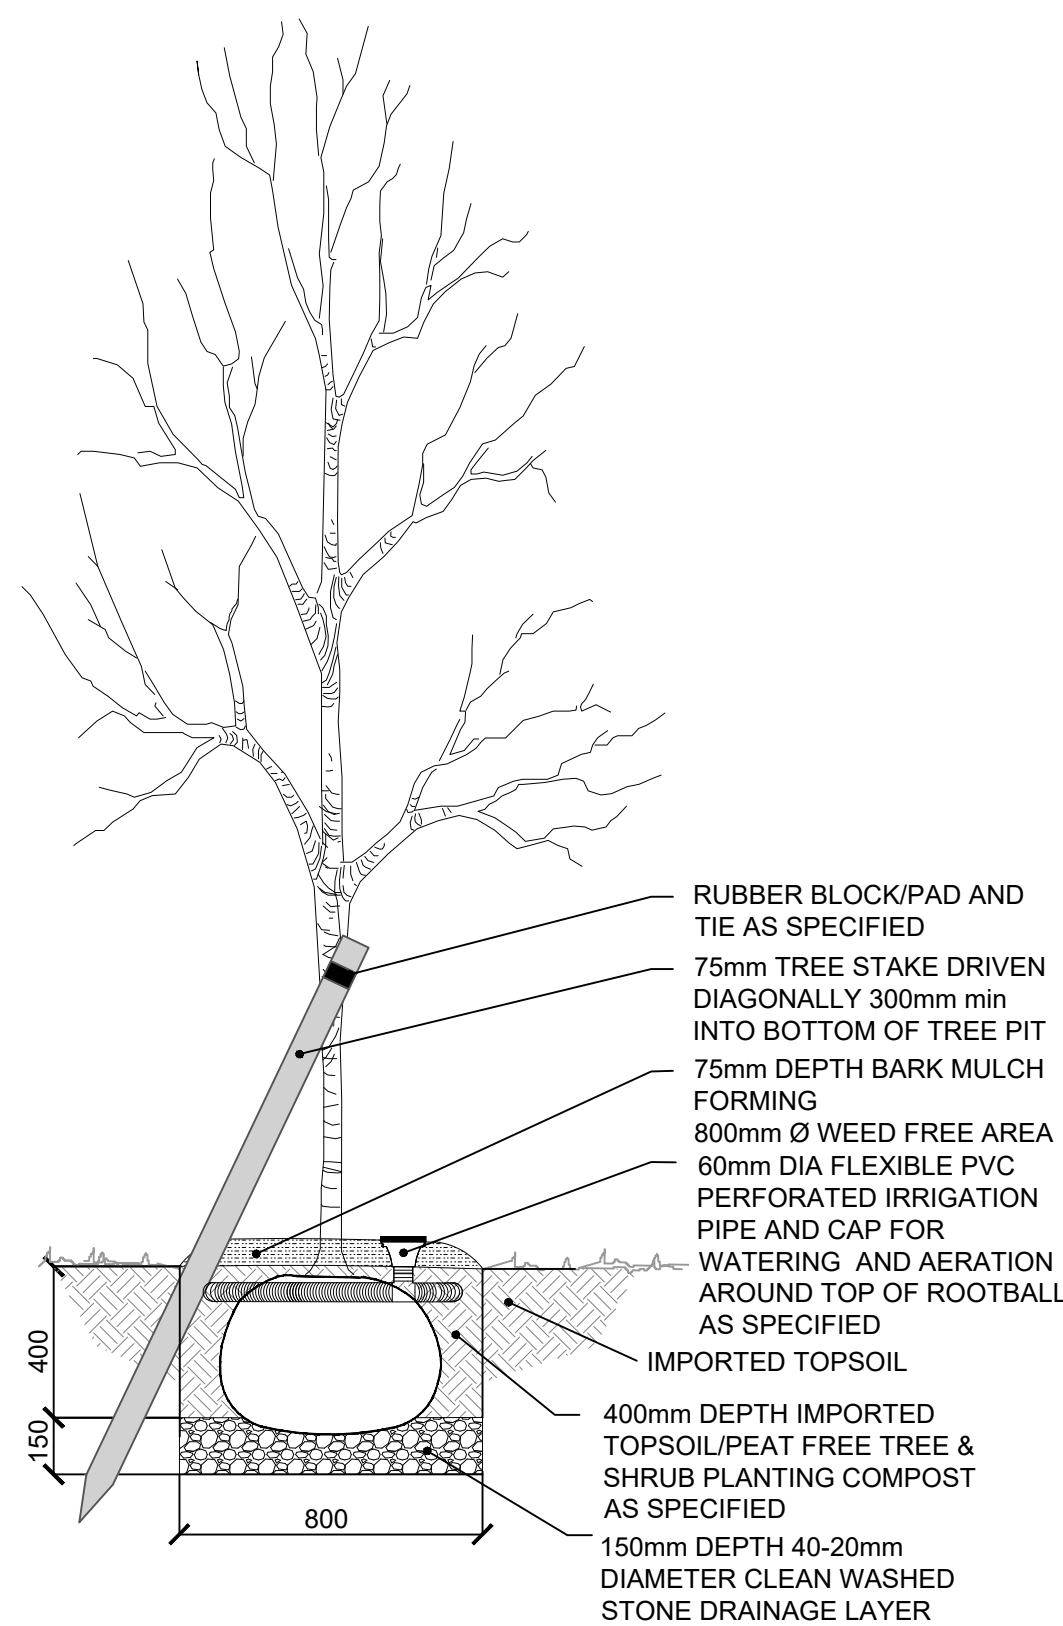

TREE IN OPEN SPACE (Standard)
10 - 12cm Girth

© 2022 RPS Group
Notes
1. This drawing has been prepared in accordance with the scope of RPS's appointment with its client and is subject to the terms and conditions of that appointment. RPS accepts no liability for any use of this document other than by its client and only for the purposes for which it was prepared and provided.
2. If received electronically it is the recipients responsibility to print to correct scale. Only written dimensions should be used.
3. Where applicable Ordnance Survey (c) Crown Copyright 2022
All rights reserved. Licence number 0100031673

A	Planning Issue	JN	CP	Mar '25
Rev	Description	By	CB	Date



A TETRA TECH COMPANY
Lakesbury House, Hittingbury Road, Chandlers Ford,
Hampshire SO53 5SS
T: 02380 810 440 E: rpsso@rpsgroup.com

Client **BDW Southern Counties**

Project **Parcel 9
Hogwood Farm
Finchampstead**
Title **Illustrative Tree Pit Details**

Status **PLANNING** Drawn By **MM** PM/Checked by **CP**

Job Ref **JSL4360** Scale @ A1 **1:20** Date Created **Jan 2024**

RPS Drawing / Figure Number **PLN-9-5401** Rev **A**

rpsgroup.com