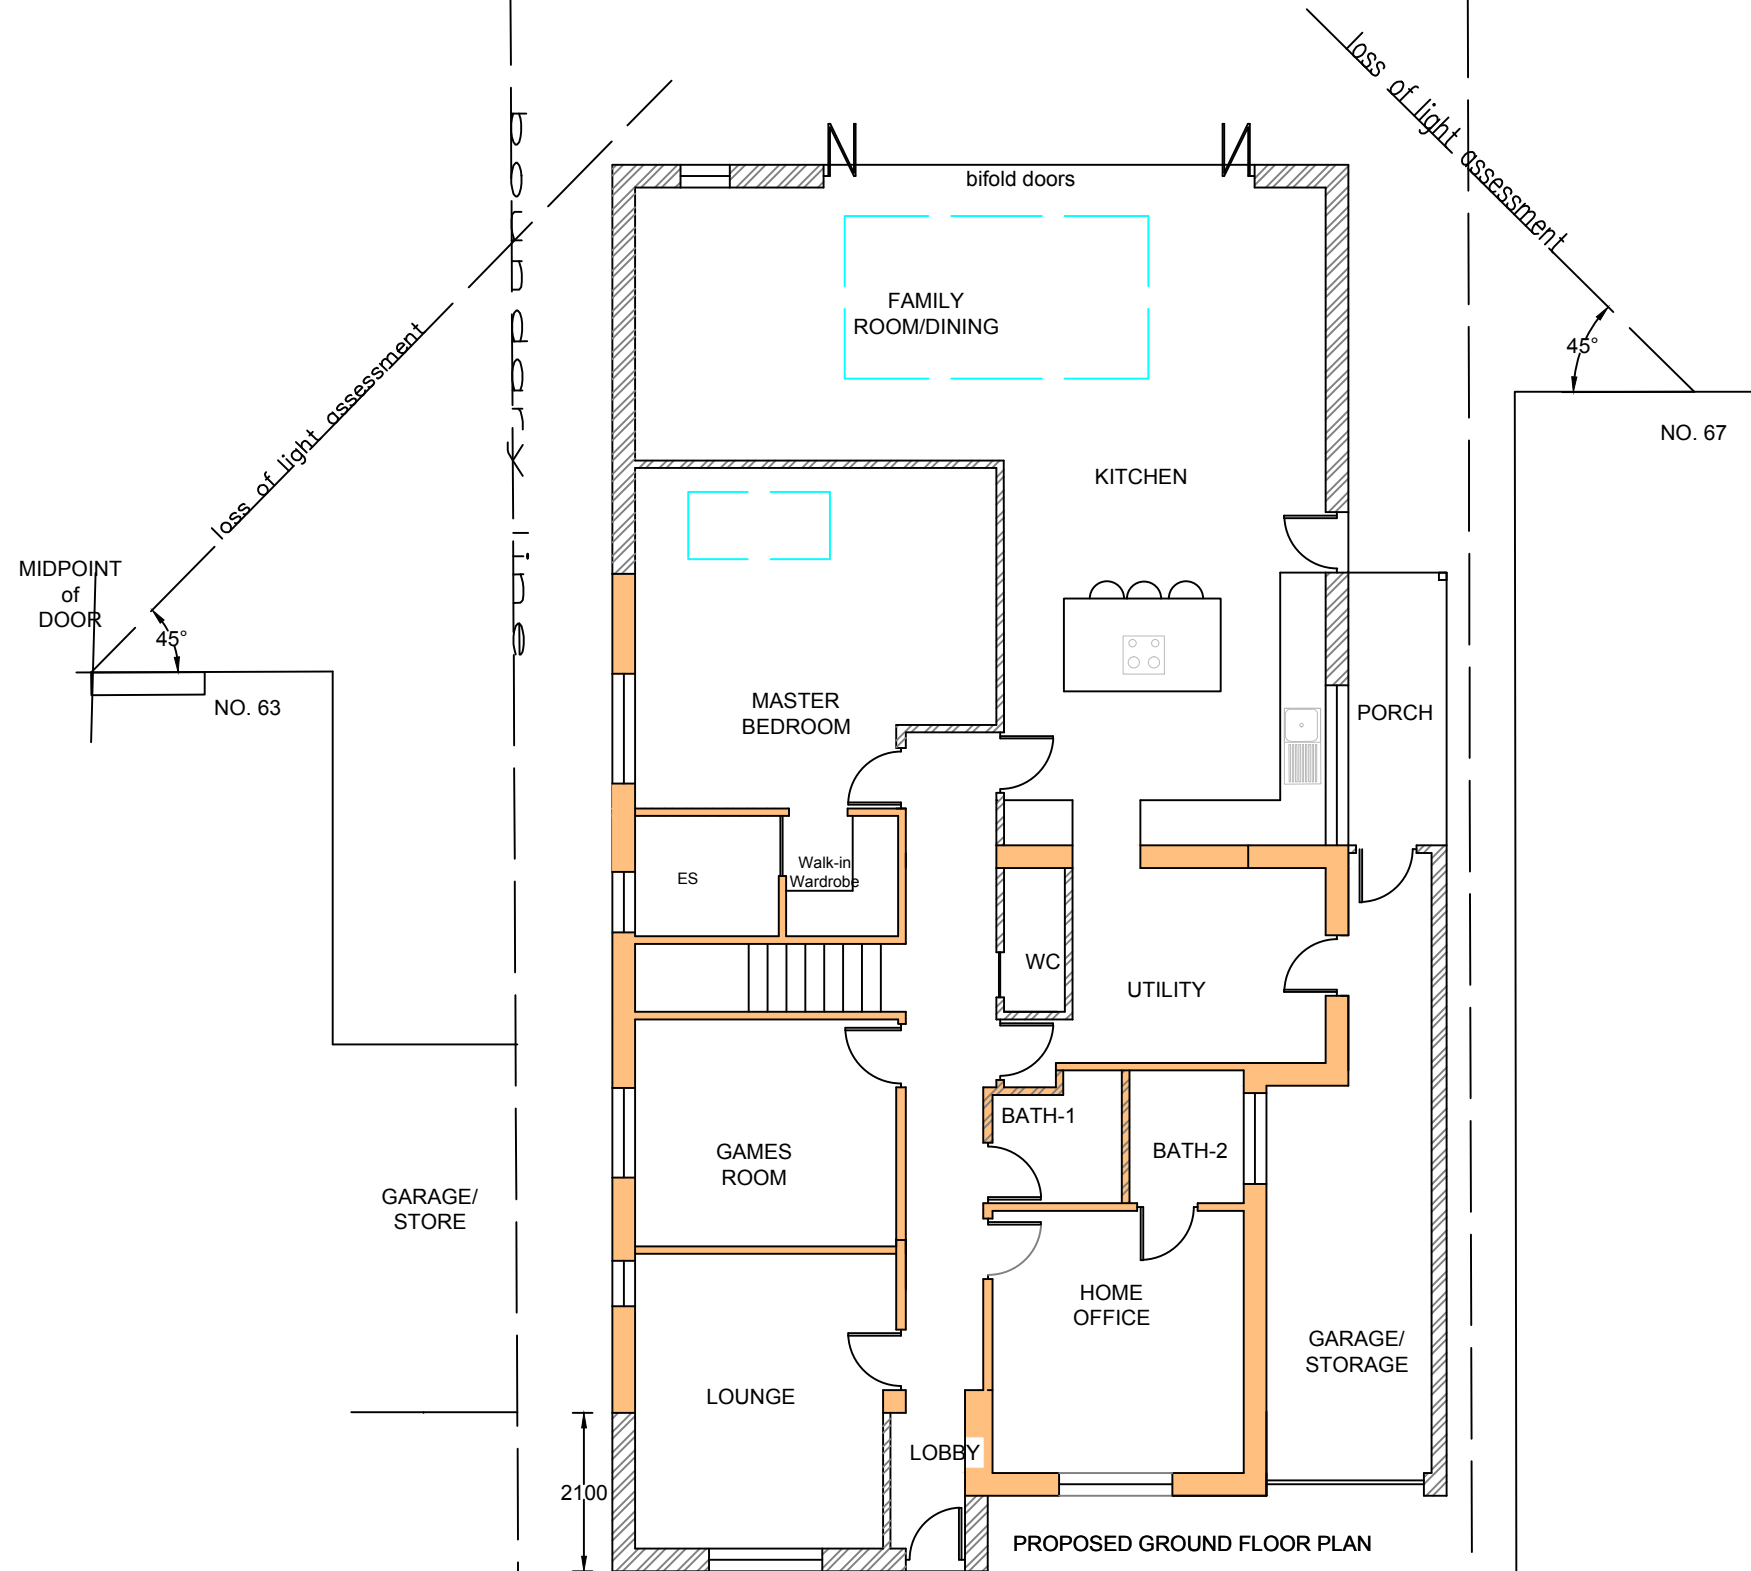


PROJECT:

PROPOSED REAR EXTENSION AND LOFT CONVERSION

65 Mill Lane
Earley

DRAWN BY:

P.S.

DRAWING TITLE:

DATE:

09/06/2023

PROPOSED PLANS

SCALE:

1:100@A3

DRAWING NUMBER:

NMA-03

FILENAME:

22048

ArchDezine Limited
archdeziner7@gmail.com