
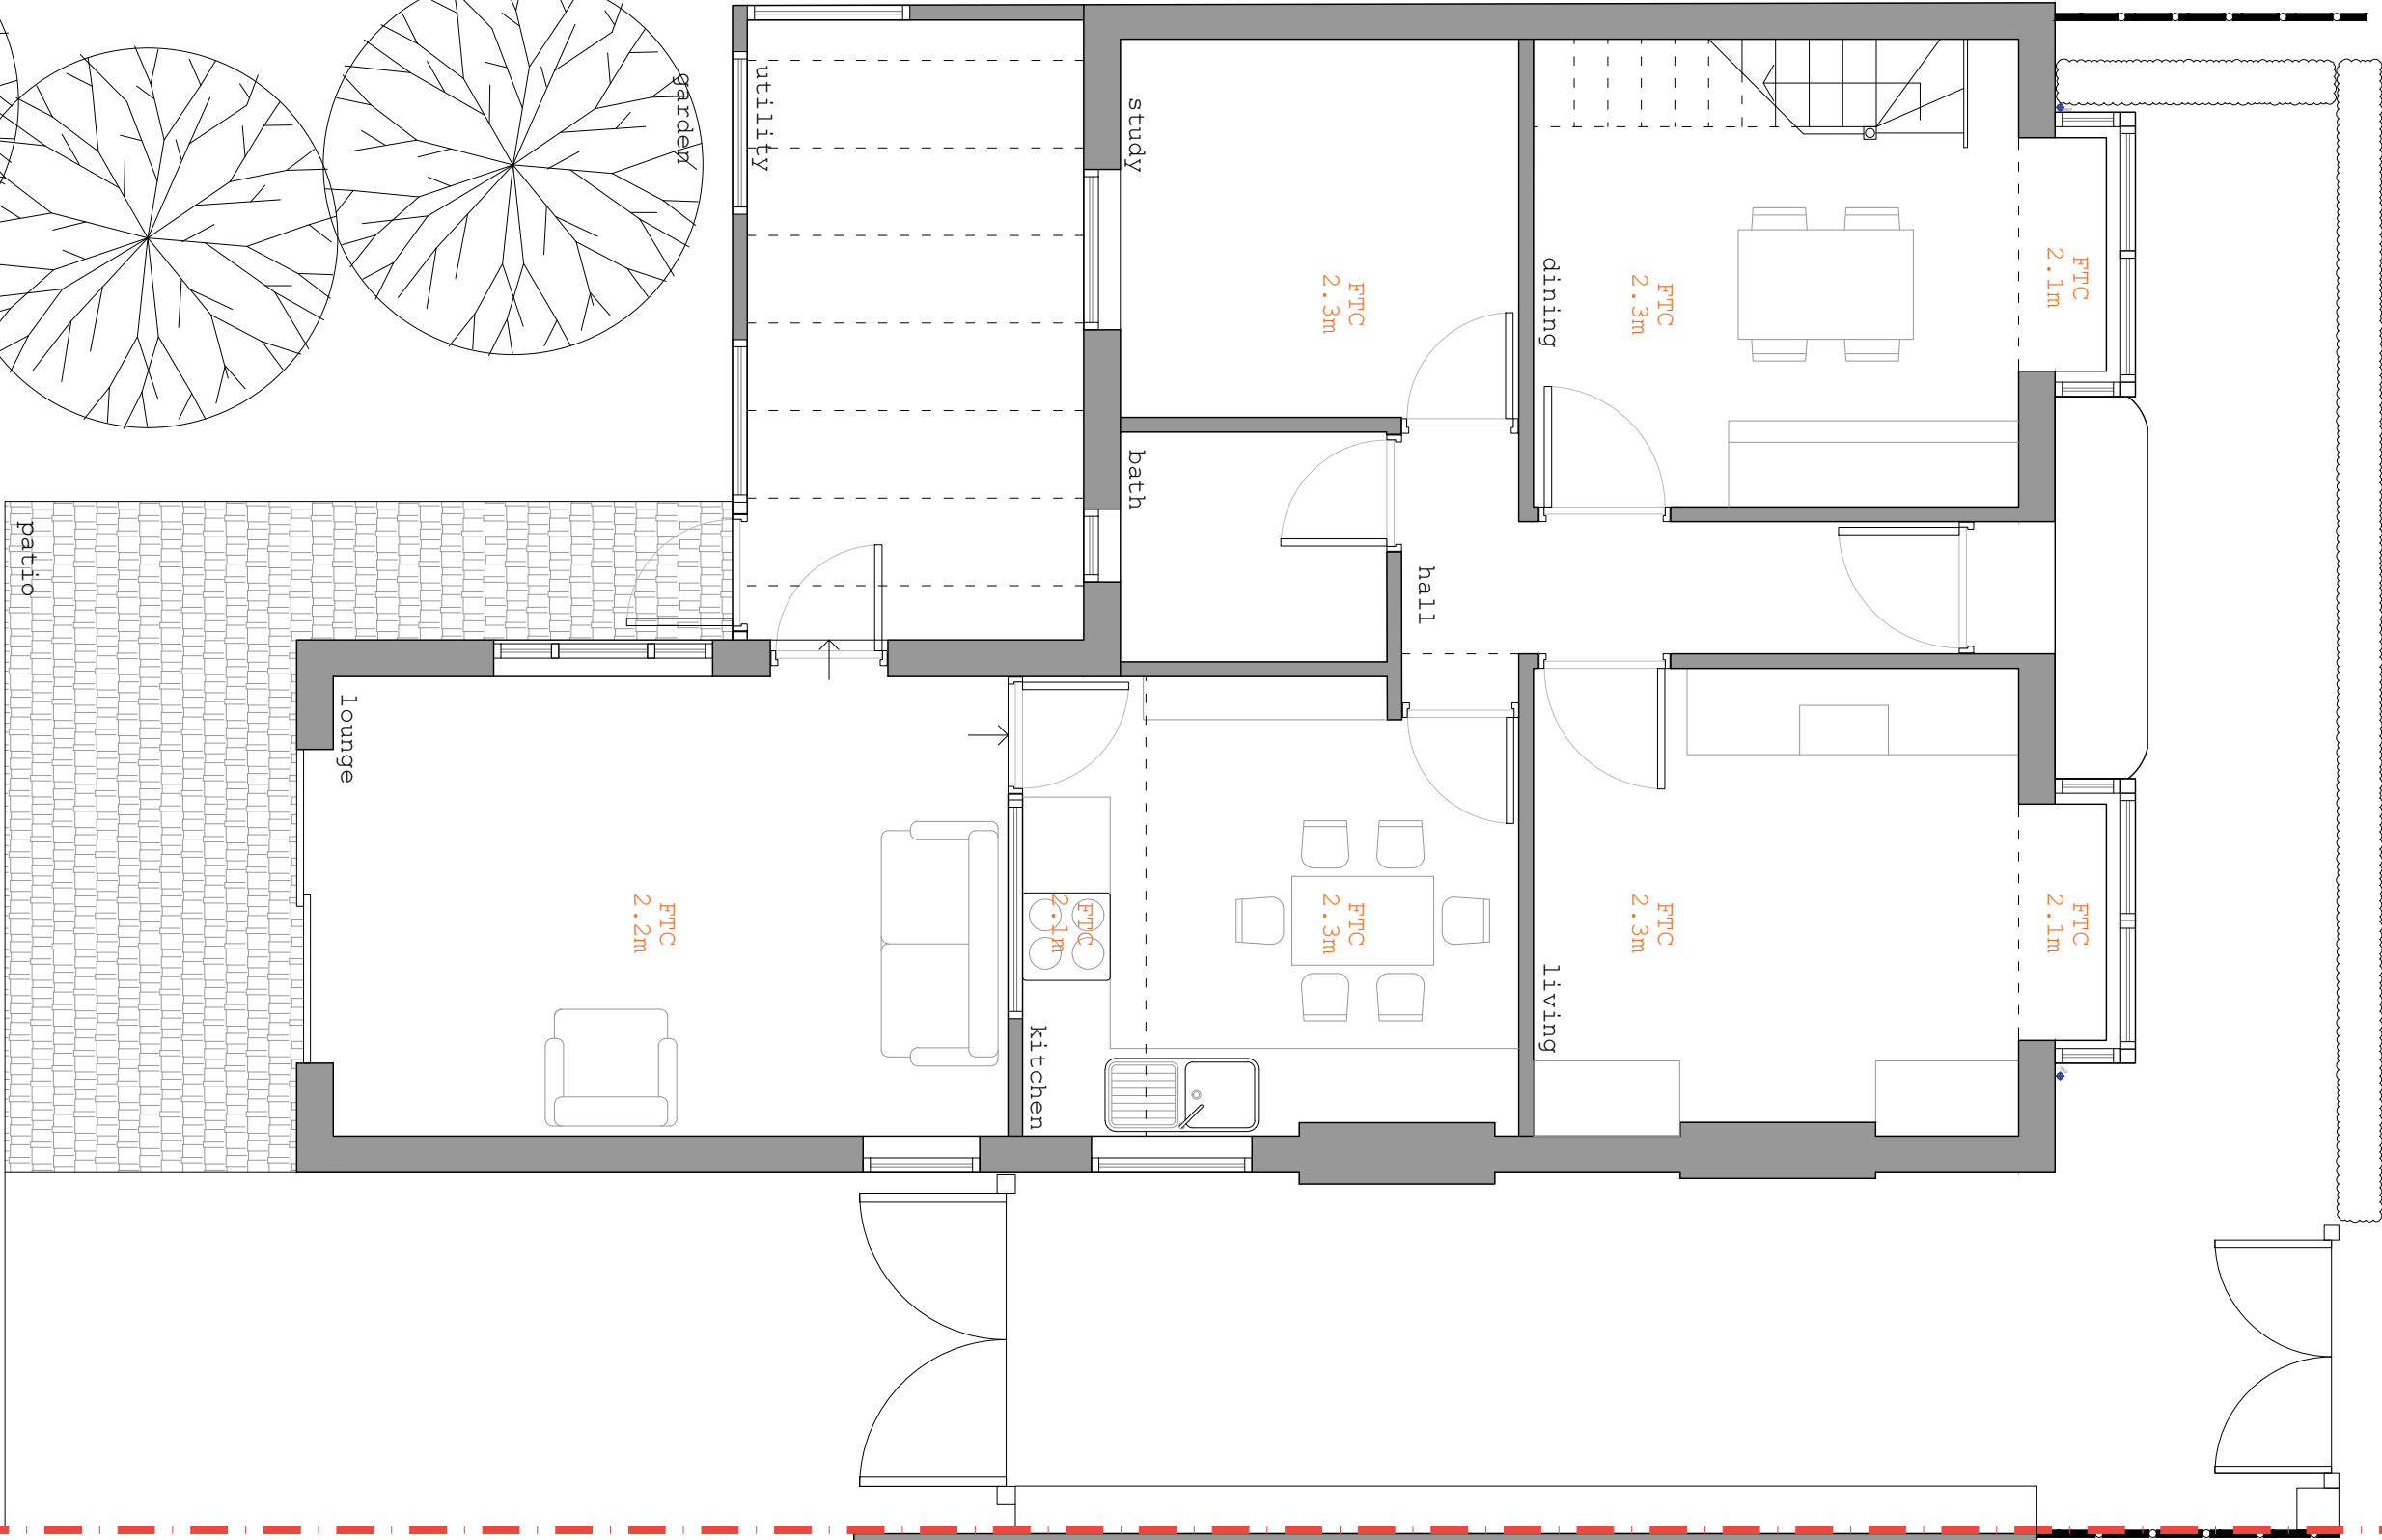


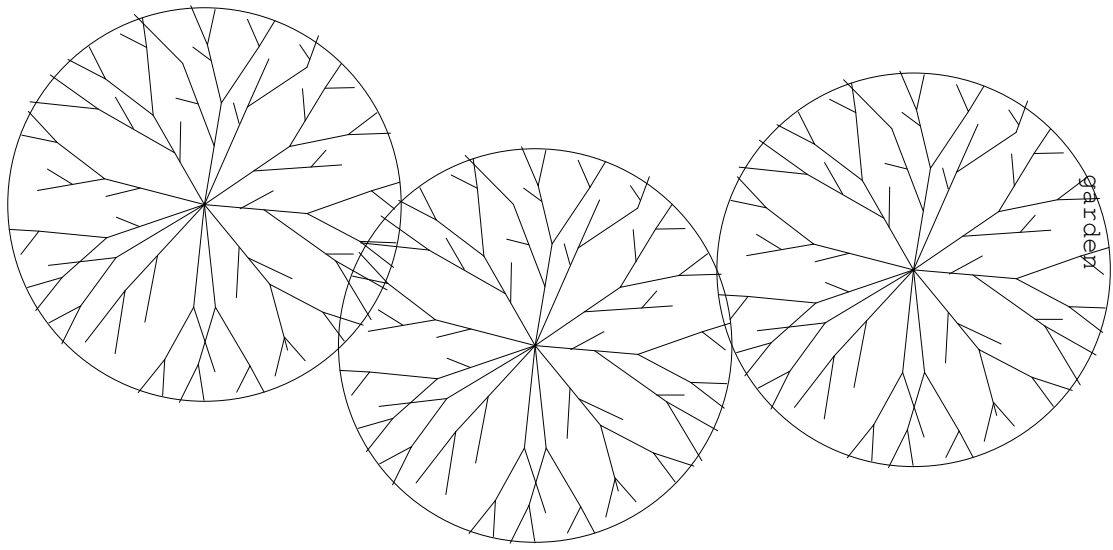

all drawings remain the copyright of colony and cannot be reproduced on whole or part without our approval

this drawing is for planning purposes only and not a construction issue

documents & drawings are not to be altered without the consent of colony

dimensional accuracy only applies to the written notation

drawings issued by colony are to be cross-referenced where necessary with other relevant consultants' information

if any contradiction is found in the drawing set, or if you are in any doubt, ask the architect

colony

Collaborating with:
Mosin Ali

Job:	Drawing:	Revision:
1036	01-01	-


Project:
10 Westfield Road
Wokingham RG41 5ER

Drawing Name:
Existing Ground Floor

Date: 09.2024	Status: planning
Drawn By: OA	Checked By: EM

RIBA 
Chartered Practice

Colony Architects Ltd.
The Wine Store, Brewery Court,
Theale, Reading, RG7 5AJ
+44 (0)118 380 0328
hello@colonyarchitects.com
colonyarchitects.com

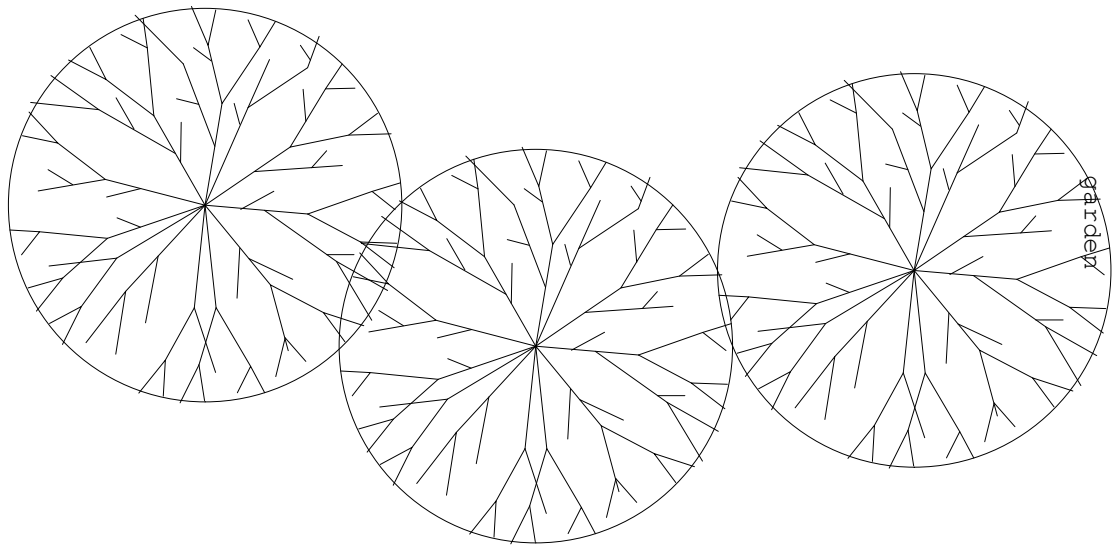

garden

patio

A

A

FTC
1.9m

FTC
1.9m

HH: 1.1m

HH: 1.1m

FTC
2.3m

ceiling step

all drawings remain the copyright of colony and cannot be reproduced on whole or part without our approval
this drawing is for planning purposes only and not a construction issue
documents & drawings are not to be altered without the consent of colony
dimensional accuracy only applies to the written notation
drawings issued by colony are to be cross-referenced where necessary with other relevant consultants' information
if any contradiction is found in the drawing set, or if you are in any doubt, ask the architect

NOTES



Collaborating with:
Mosin Ali

Job: 1036
Drawing: 01-02
Revision: -

Project:
10 Westfield Road
Wokingham RG41 5ER

Drawing Name:
Existing First Floor

Date:
09.2024

Status:
planning

Drawn By:
OA

Checked By:
EM



RIBA
Chartered Practice

Colony Architects Ltd.
The Wine Store, Brewery Court,
Theale, Reading, RG7 5AJ
+44 (0)118 380 0328
hello@colonyarchitects.com
colonyarchitects.com

1:50 | 01 | 02 | 03 | 04 | 05 | 06



all drawings remain the copyright of colony and cannot be reproduced on whole or part without our approval

this drawing is for planning purposes only and not a construction issue

documents & drawings are not to be altered without the consent of colony

dimensional accuracy only applies to the written notation

drawings issued by colony are to be cross-referenced where necessary with other relevant consultants' information

if any contradiction is found in the drawing set, or if you are in any doubt, ask the architect

colony

Collaborating with:
Mohsin Ali

Job:	Drawing:	Revision:
1036	01-04	-

Project:
10 Westfield Road
Wokingham RG41 5ER

Drawing Name:
Existing Front Elevation

Date: 09.2024	Status: planning
Drawn By: OA	Checked By: EM

RIBA 
Chartered Practice

Colony Architects Ltd.
The Wine Store, Brewery Court,
Theale, Reading, RG7 5AJ
+44 (0)118 380 0328
hello@colonyarchitects.com
colonyarchitects.com

NOTES

1:50 | 01 02 03 04 05 06



all drawings remain the copyright of colony and cannot be reproduced on whole or part without our approval

this drawing is for planning purposes only and not a construction issue

documents & drawings are not to be altered without the consent of colony

dimensional accuracy only applies to the written notation

drawings issued by colony are to be cross-referenced where necessary with other relevant consultants' information

if any contradiction is found in the drawing set, or if you are in any doubt, ask the architect

colony

Collaborating with:

Mohsin Ali

Job:	Drawing:	Revision:
1036	01-05	-

Project:
10 Westfield Road
Wokingham RG41 5ER

Drawing Name:
Existing Side Elevation

Date: 09.2024	Status: planning
Drawn By: OA	Checked By: EM

RIBA 
Chartered Practice

Colony Architects Ltd.
The Wine Store, Brewery Court,
Theale, Reading, RG7 5AJ
+44 (0)118 380 0328
hello@colonyarchitects.com
colonyarchitects.com

NOTES

1:50 | 01 | 02 | 03 | 04 | 05 | 06



all drawings remain the copyright of colony and cannot be reproduced on whole or part without our approval

this drawing is for planning purposes only and not a construction issue

documents & drawings are not to be altered without the consent of colony

dimensional accuracy only applies to the written notation

drawings issued by colony are to be cross-referenced where necessary with other relevant consultants' information

if any contradiction is found in the drawing set, or if you are in any doubt, ask the architect



Collaborating with:


Mohsin Ali

Job:	Drawing:	Revision:
1036	01-06	-

Project:
10 Westfield Road
Wokingham RG41 5ER

Drawing Name:
Existing Rear Elevation

Date: 09.2024	Status: planning
Drawn By: OA	Checked By: EM

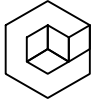


RIBA 
Chartered Practice

Colony Architects Ltd.
The Wine Store, Brewery Court,
Theale, Reading, RG7 5AJ
+44 (0)118 380 0328
hello@colonyarchitects.com
colonyarchitects.com

NOTES

1:50 | 01 02 03 04 05 06

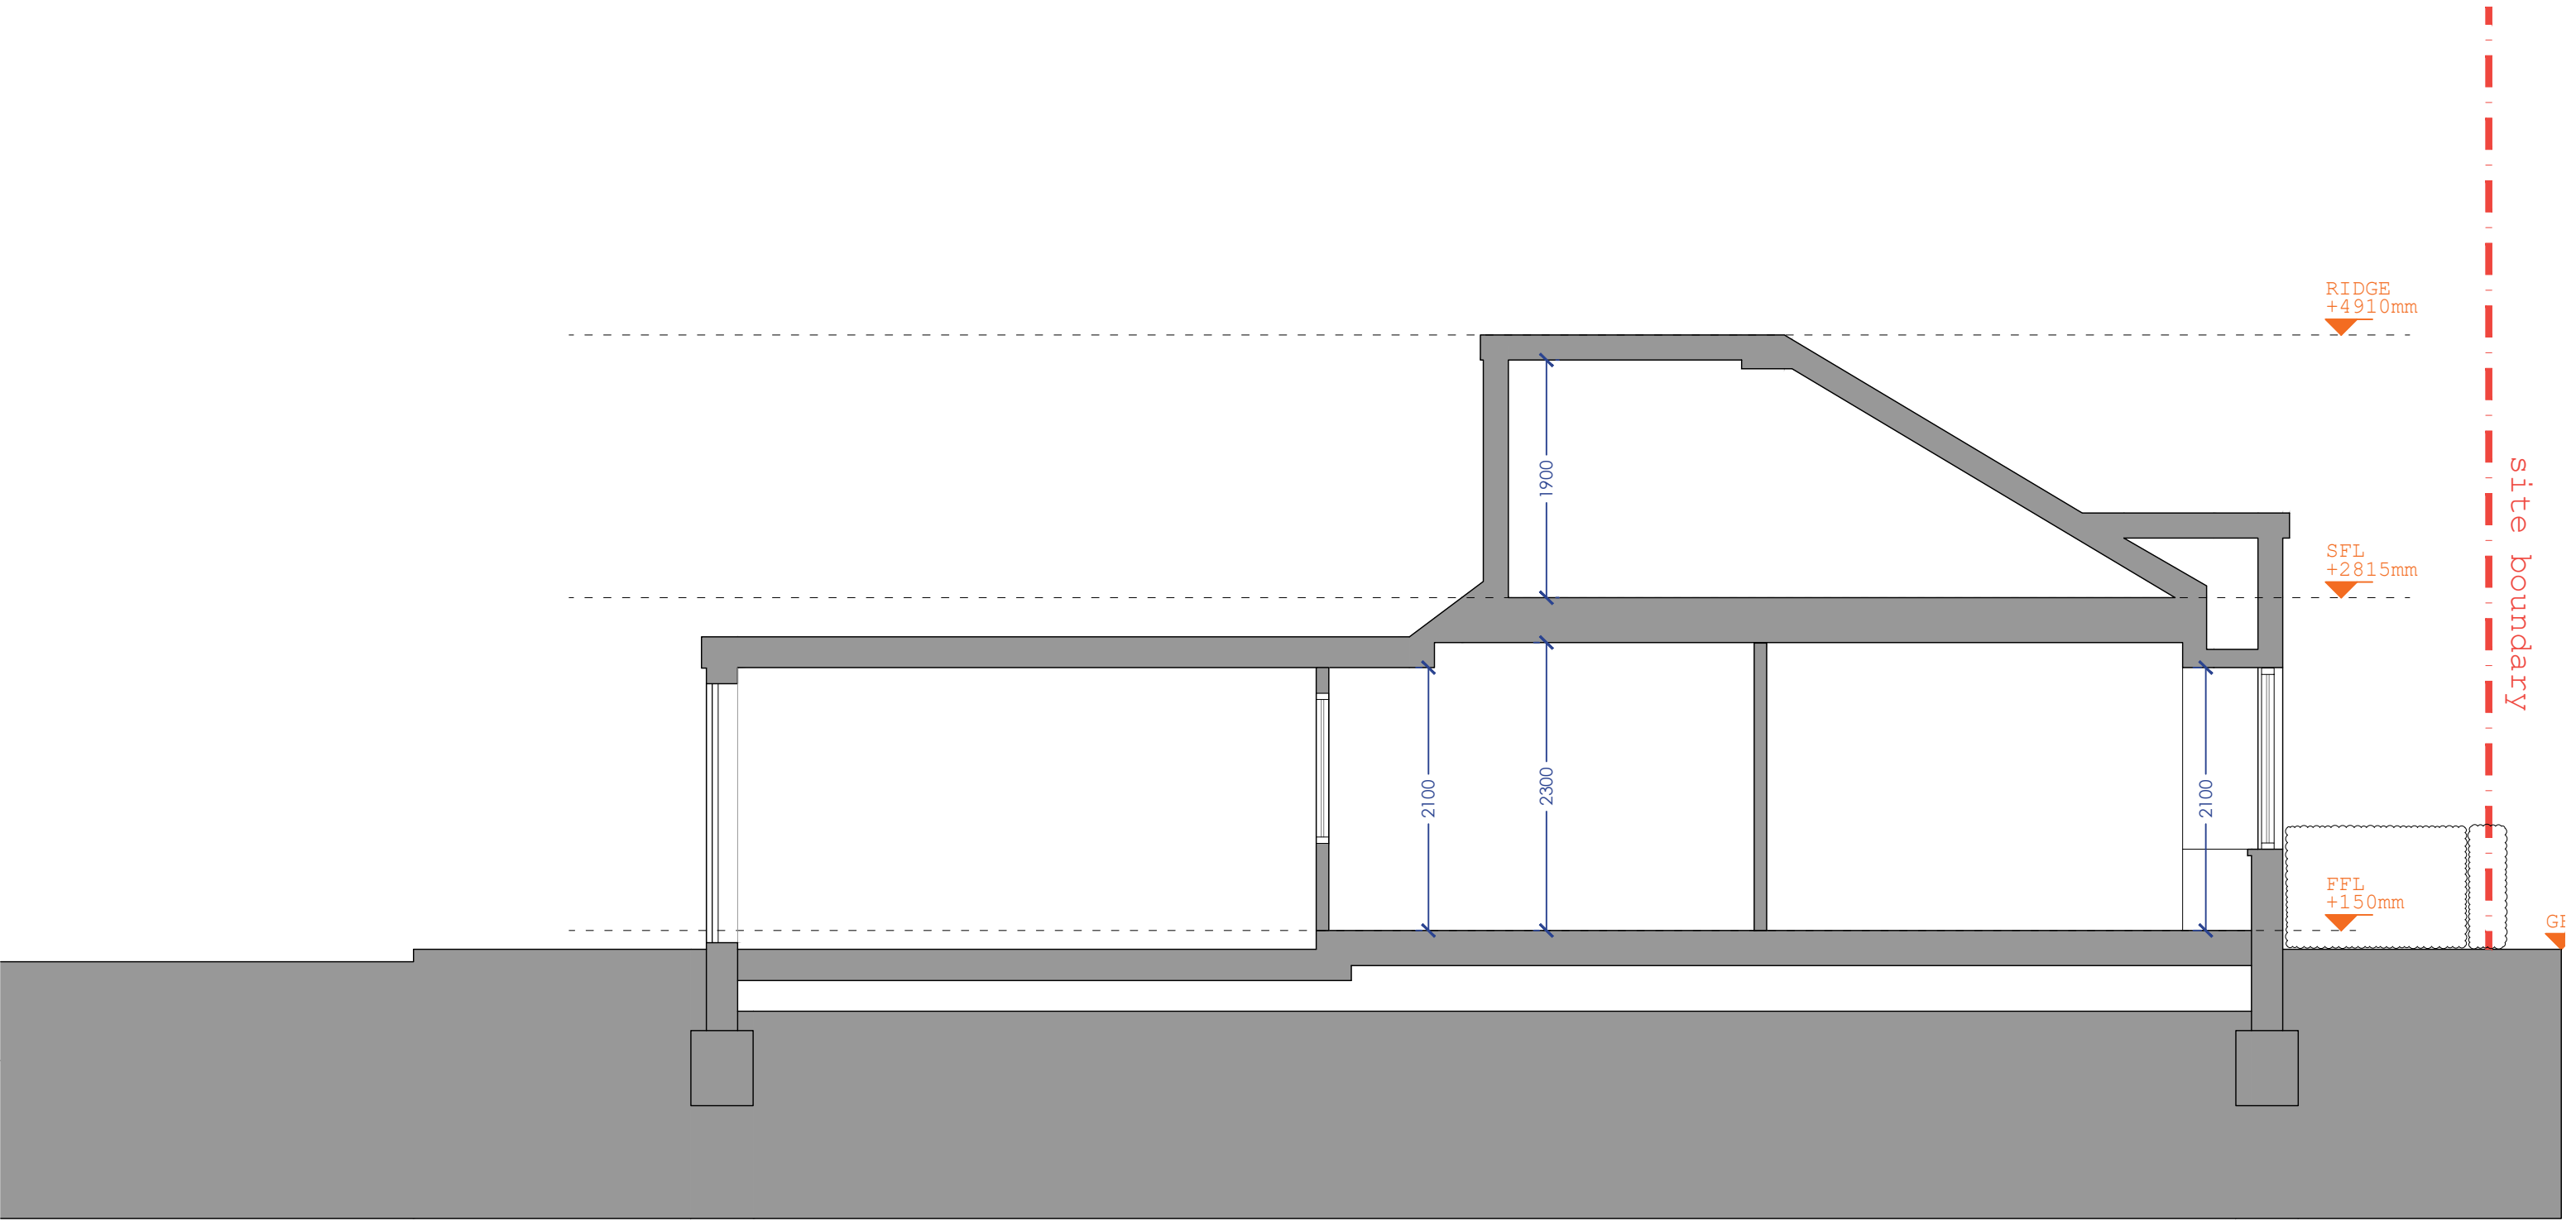

all drawings remain the copyright of colony and cannot be reproduced on whole or part without our approval this drawing is for planning purposes only and not a construction issue documents & drawings are not to be altered without the consent of colony dimensional accuracy only applies to the written notation drawings issued by colony are to be cross-referenced where necessary with other relevant consultants' information if any contradiction is found in the drawing set, or if you are in any doubt, ask the architect			Project: 10 Westfield Road Wokingham RG41 5ER						
	Collaborating with: Mohsin Ali		Drawing Name: Existing Section		Colony Architects Ltd. The Wine Store, Brewery Court, Theale, Reading, RG7 5AJ +44 (0)118 380 0328 hello@colonyarchitects.com colonyarchitects.com				
	Job: 1036	Drawing: 01-06	Revision: -	Date: 09.2024	Status: planning	Drawn By: OA	Checked By: EM		
	NOTES		1:50	01	02	03	04	05	06