


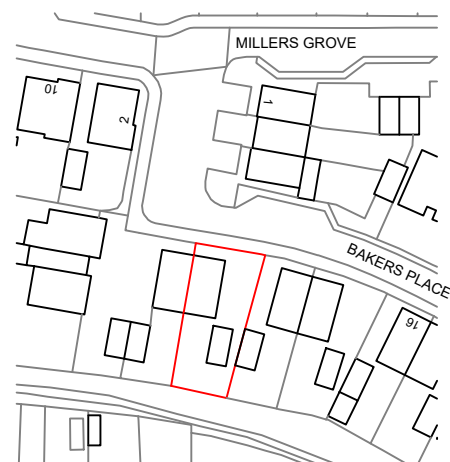


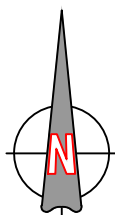

LOCATION PLAN
SCALE 1:1250

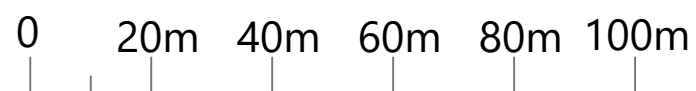

BLOCK PLAN
SCALE 1:500

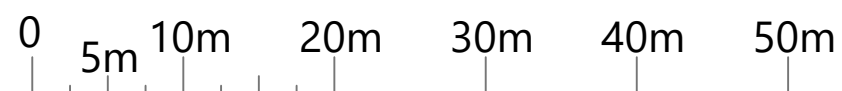

PROJECT	10 Bakers Place Woodley, Reading RG5 4AX	DRAWING TITLE LOCATION & BLOCK PLAN	CREATIVE DESIGN AND STRUCTURE	HENSON HOUSE NEWTOWN ROAD HENLEY-ON-THAMES RG9 1HG Tel 01491 411922	DRAWN: NJ	DRAWING NO.	REV.
					SCALE: AS STATED	25324-05	
					DATE: December 24		