



NOTES:  
1. THIS DRAWING IS COPYRIGHT AND MUST NOT BE RE-PRODUCED IN WHOLE OR IN PART WITHOUT WRITTEN PERMISSION.  
2. THIS DRAWING REPRESENTS DESIGN INTENT AND CONCEPT ONLY. HENCE IT CAN BE SCALED FOR PLANNING PURPOSES ONLY.  
3. THIS DOCUMENT AND ALL ASSOCIATED DOCUMENTS ARE PREPARED FOR SPECIFIC SITE AND EVENT, AND INCORPORATE CALCULATIONS AND MEASUREMENTS AVAILABLE FROM THE CLIENT AT THE TIME OF DRAFTING.  
4. THE RECIPIENT AGREES TO PROTECT THE CONTENTS FROM DISTRIBUTION AND DISSEMINATION EXCEPT AS REQUIRED FOR THE SPECIFIC EVENT NAMED, WITHOUT THE WRITTEN PERMISSION OF THE DESIGNER.  
5. USE OF THIS DESIGN IS GRANTED TO THE CLIENT FOR THE SPECIFIC AND NAMED EVENT ONLY.

AS | DESIGN STUDIO

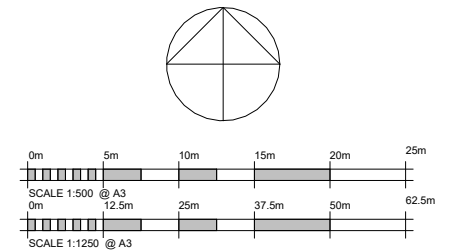

|                                                      |                  |                         |
|------------------------------------------------------|------------------|-------------------------|
| PROJECT                                              |                  |                         |
| 273 Loddon Bridge Road, Woodley,<br>Reading, RG4 5BL |                  |                         |
| TITLE                                                |                  |                         |
| Location and block plan                              |                  |                         |
| CLIENT                                               |                  |                         |
| Mr Neel Bhogal                                       |                  |                         |
| DRAWN BY<br>AS                                       | CHECKED BY<br>AS | DATE<br>13/04/2025      |
| SCALE (@ A3)<br>As indicated                         |                  | PROJECT NUMBER<br>25008 |
| DRAWING NUMBER<br>25008-ZZ-00-DR-T-0100              |                  | REV<br>A                |

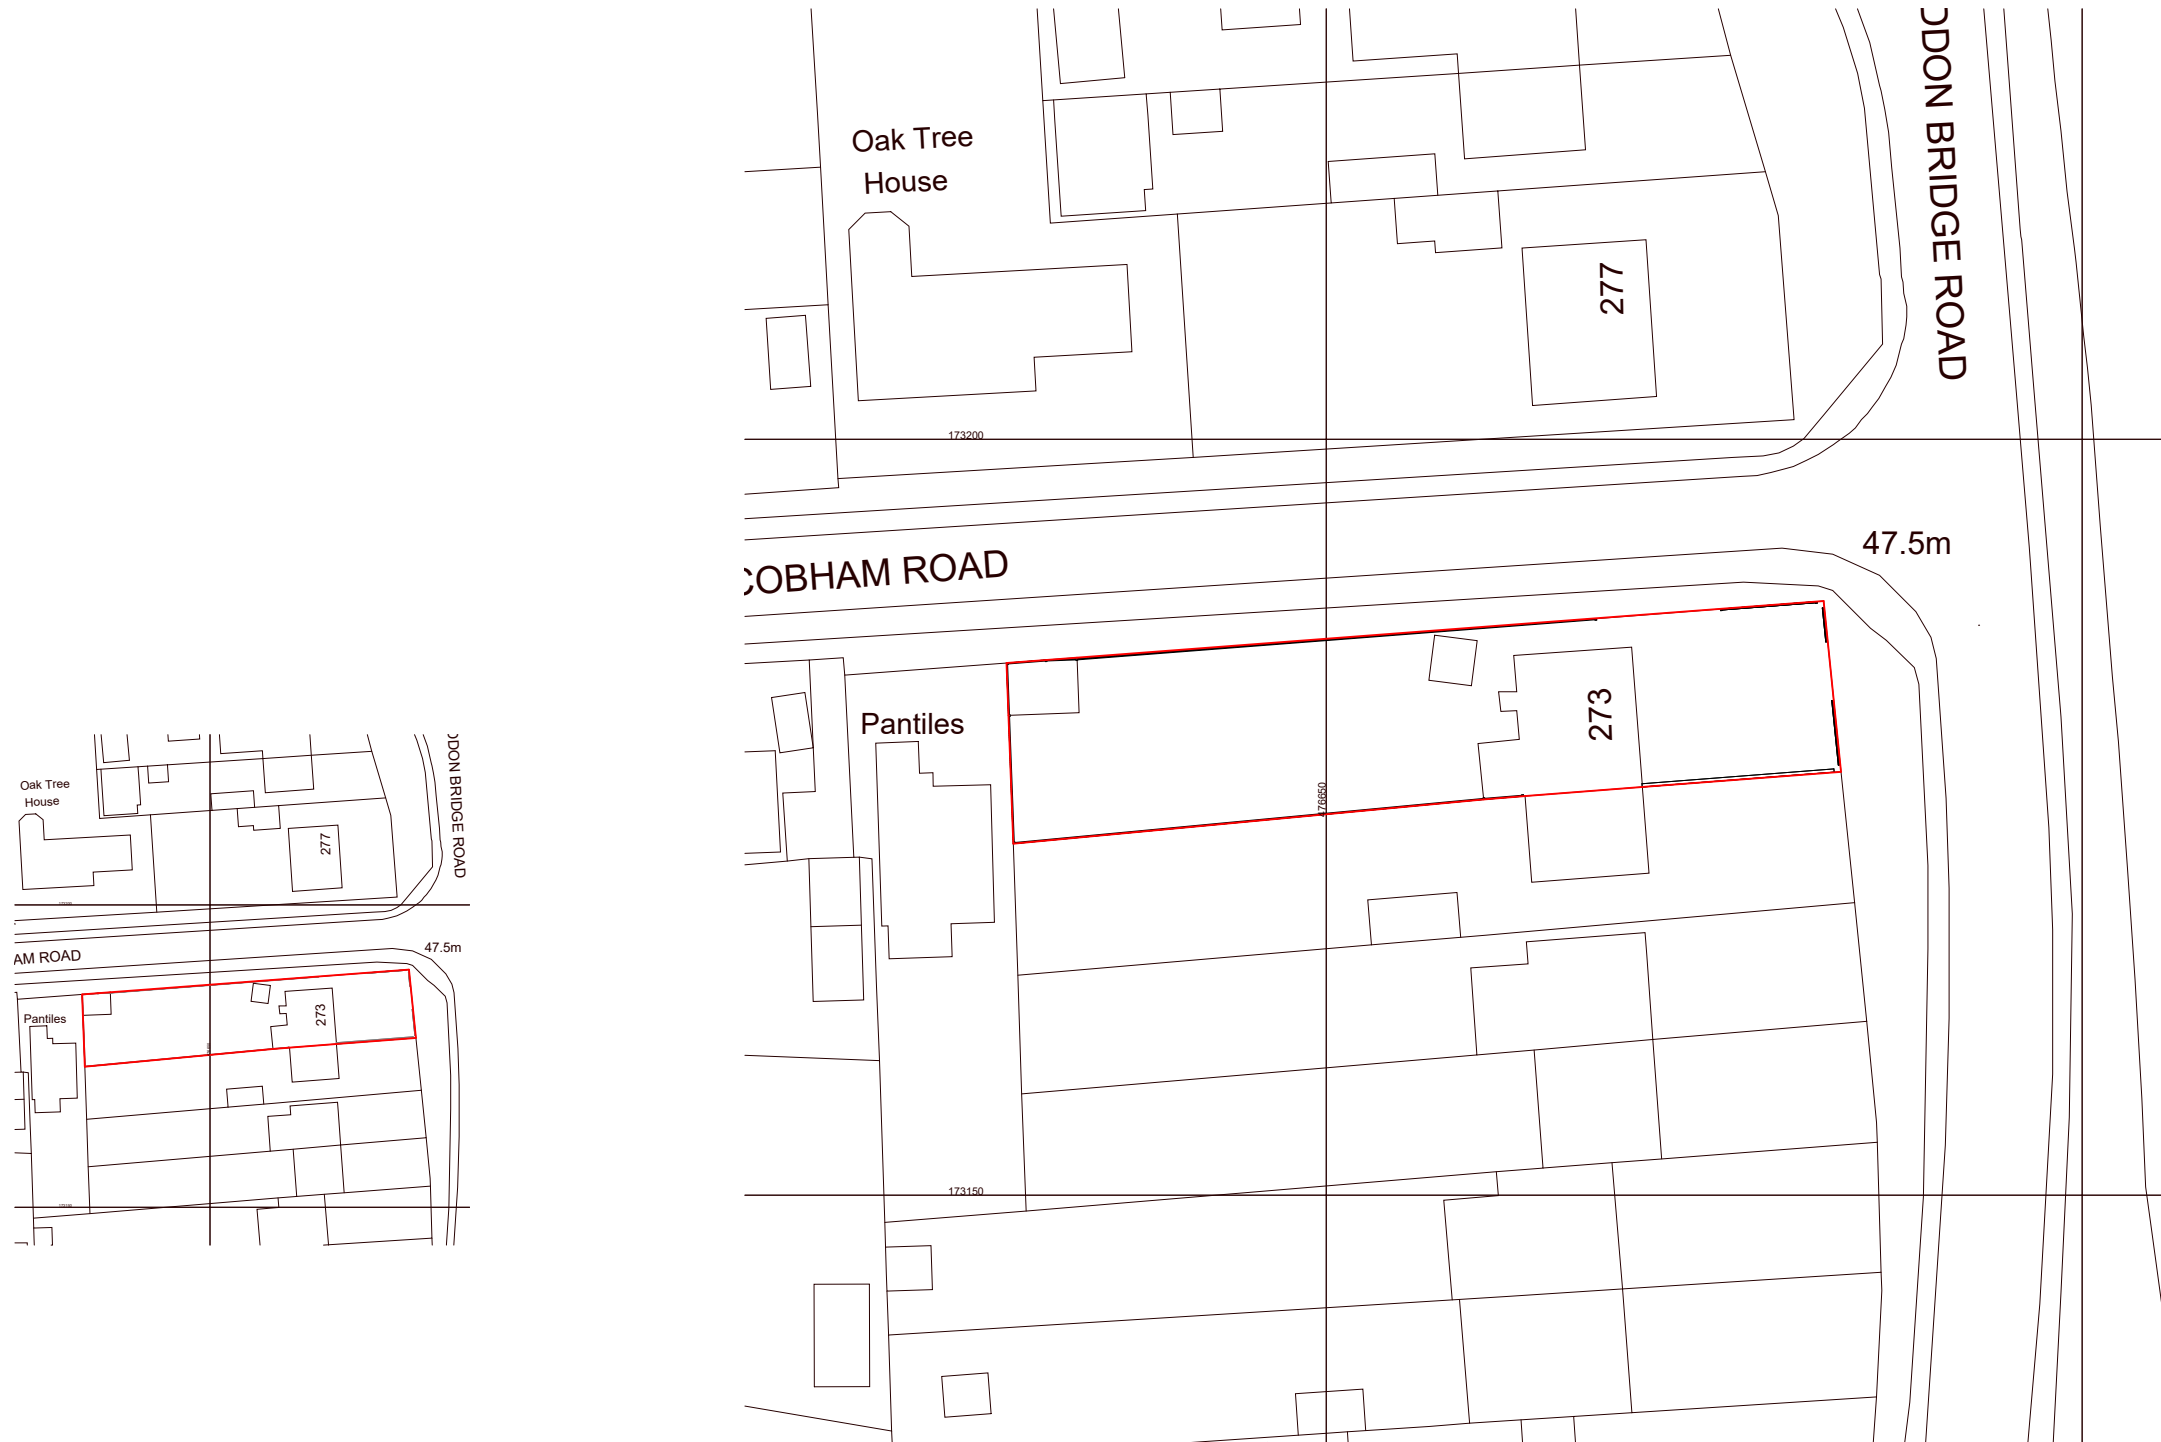

1 00 - LOCATION PLAN  
1 : 1250

2 00 - BLOCK PLAN  
1 : 500