





Block Plan - As Existing
Scale: 1:500

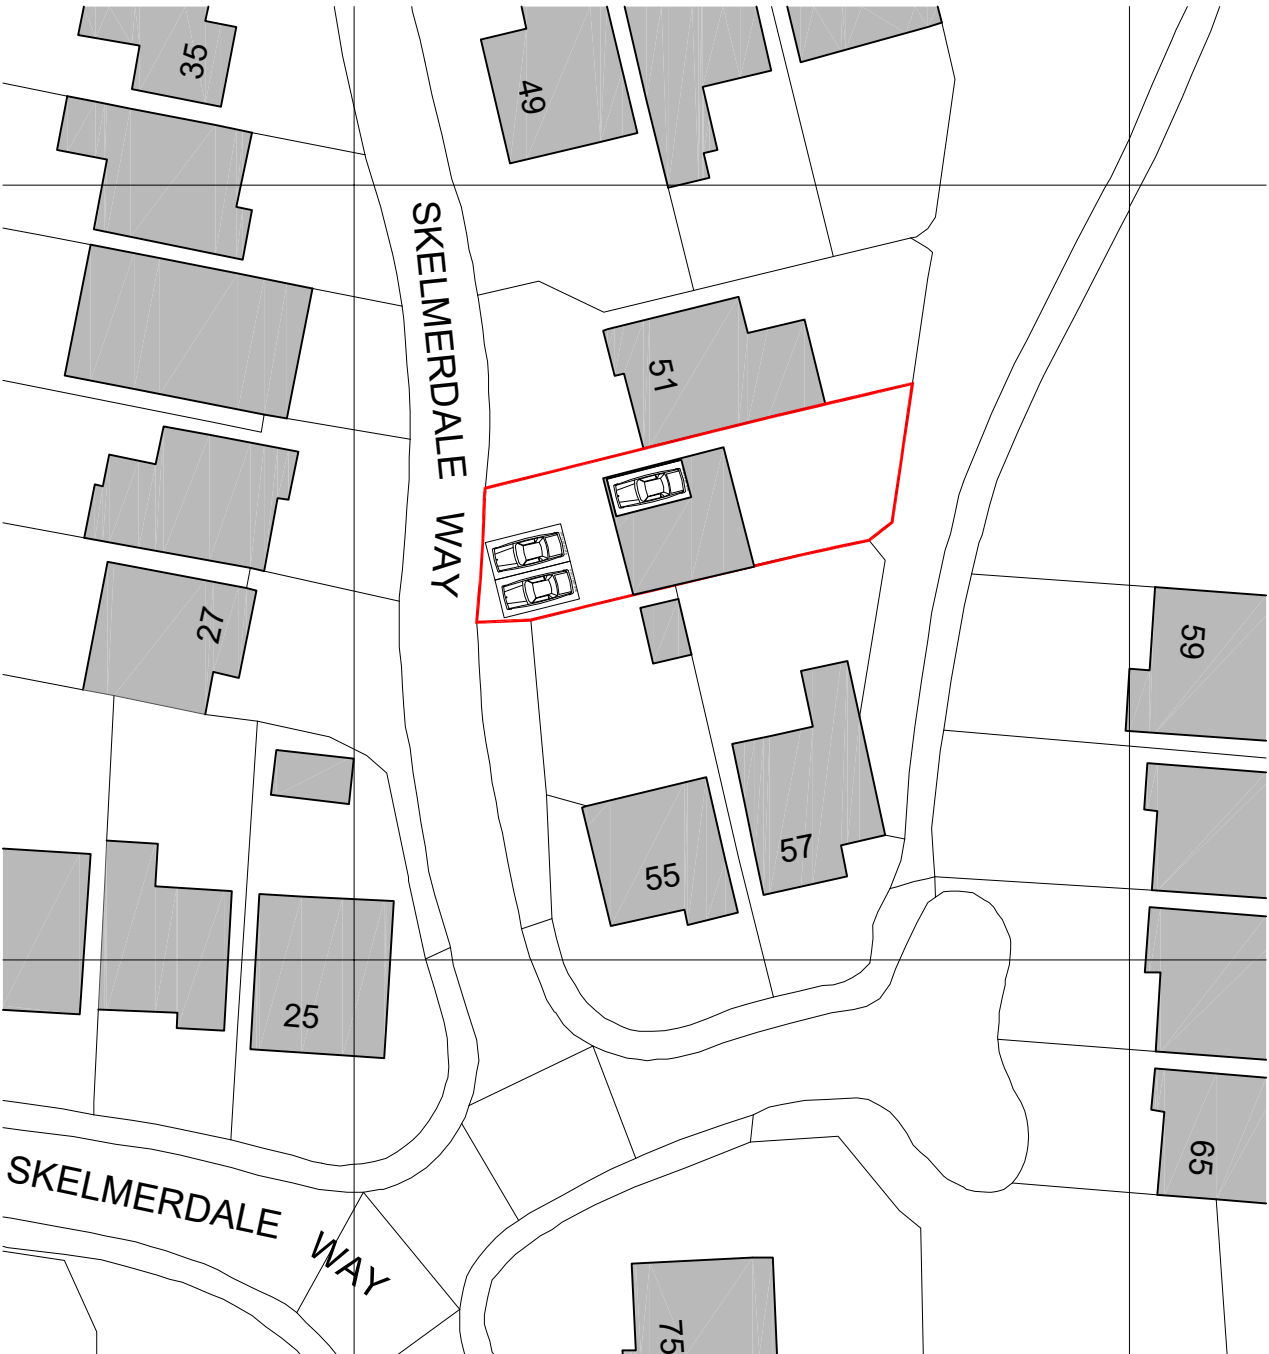

Block Plan - As Proposed
Scale: 1:500

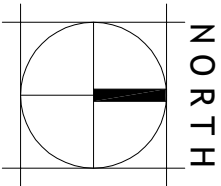

Scale Bar - 1:500

Rev	Description	Date	Initials
FOR PLANNING SUBMISSION			
HOLTHAM+NEWMAN ARCHITECTS The Old Dairy 282a Hyde End Road, Spencers Wood, Reading, Berkshire RG2 1DN T: 07971 316169 E: hnb@hnaarchitects.co.uk			
Project: 53, Skelmerdale Way Lower Earley Reading RG6 7YB			
Client: Mr. and Mrs. Touhami			
Drawing Title: Block Plan Car Parking Layouts			
As Existing and Proposed			
Scale: 1:500 @ A3		Dwg. No.:	Rev.:
Drawn By: DH		2427-P106	-
Date: Aug 2024			