





1 Location Plan

1:1250

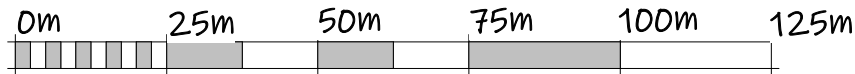

VISUAL SCALE 1:1250 @ A4

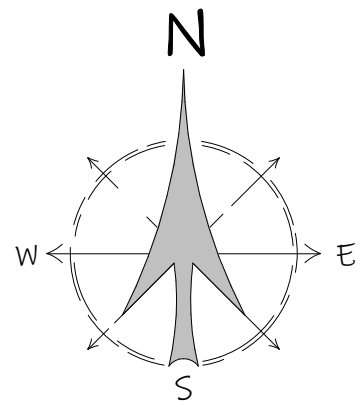

Rev Description

Date



Design & Planning
rs.design.planning@gmail.com

CLIENT

Ria Family

PROJECT

93 London Road, RG40
1YB, Wokingham

SCALE (@ A1)

1:1250

DATE

23.11.24

DRAWN BY

-

CHECKED BY

RS

STATUS

I

DRAWING NUMBER

A001

REV

TITLE

Block Plan