




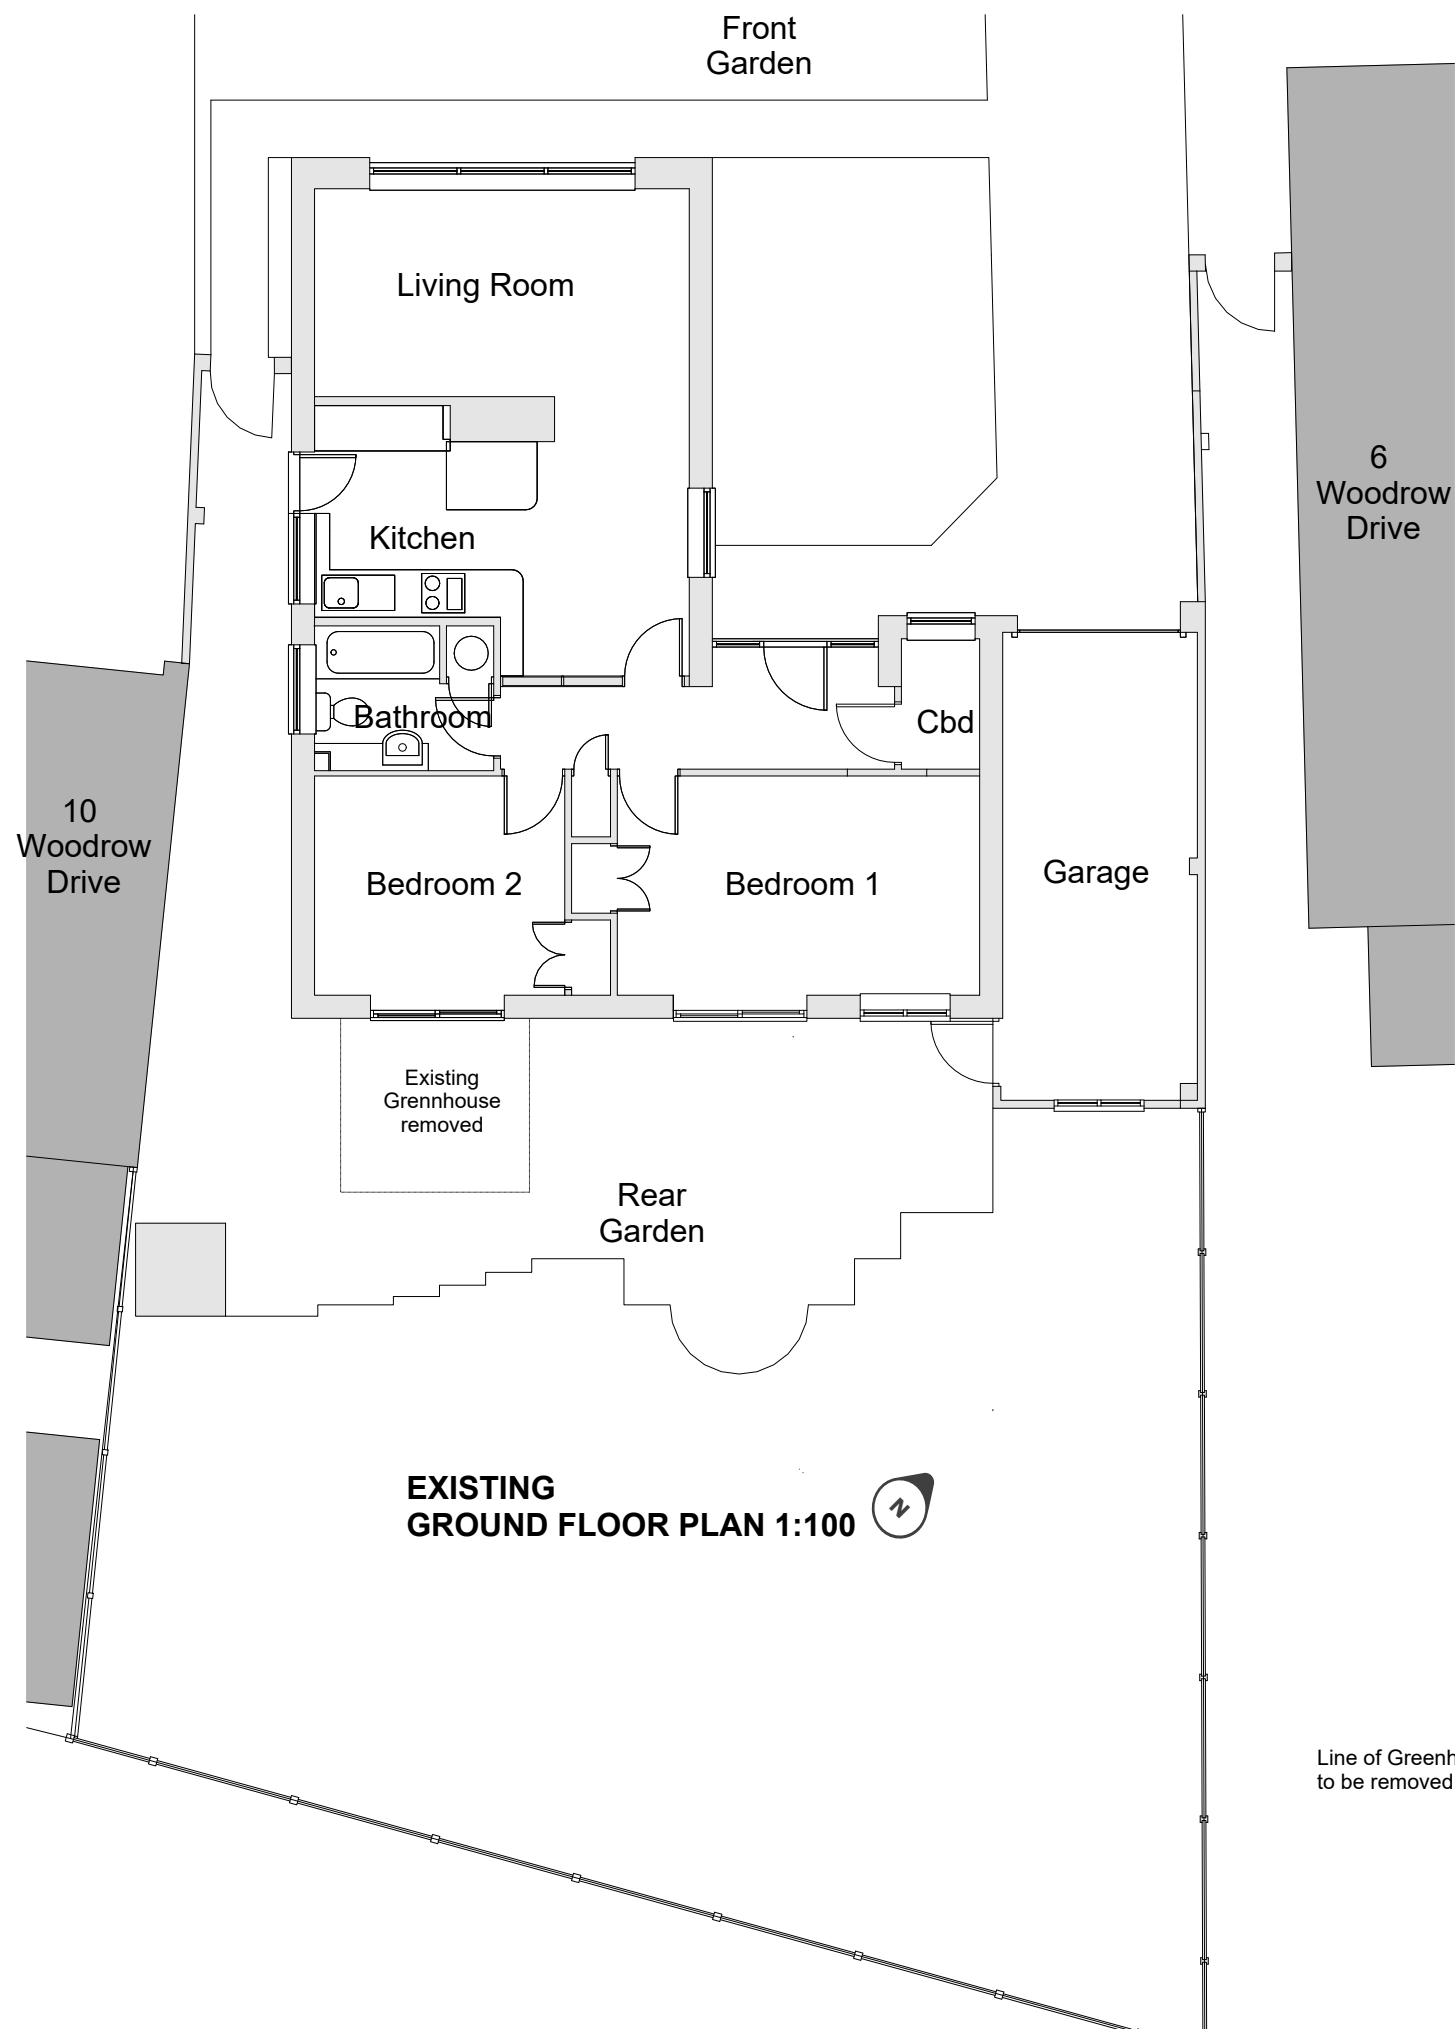


FRONT ELEVATION 1:100

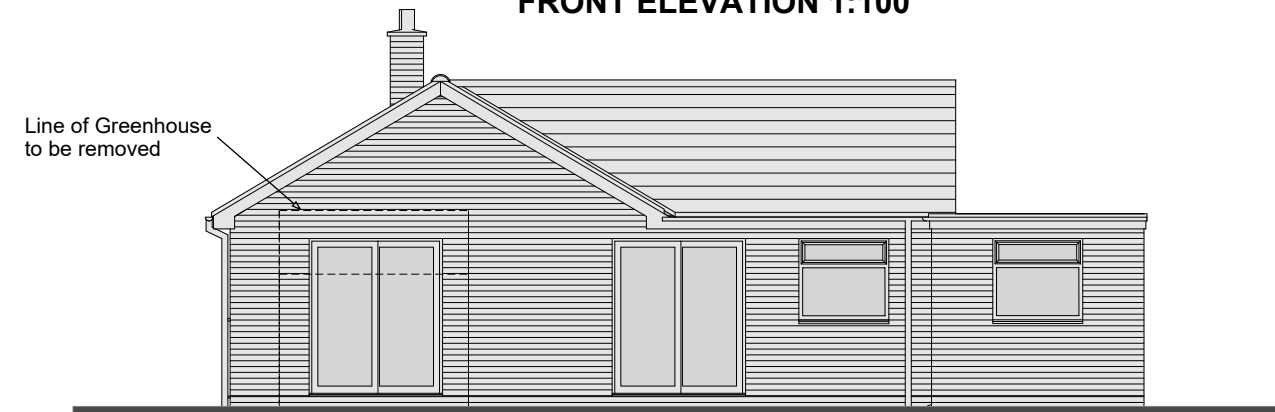

REAR ELEVATION 1:100

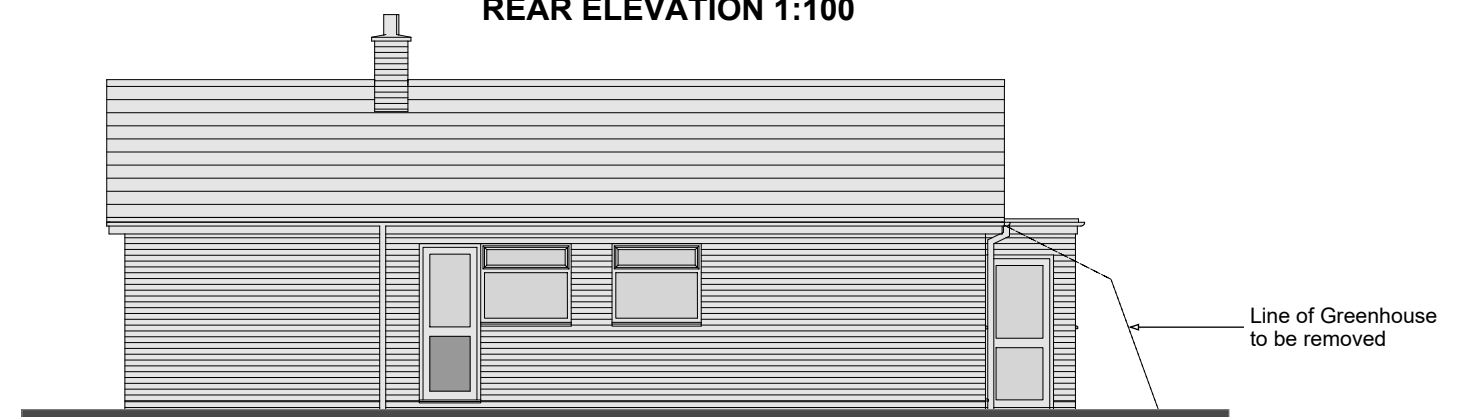

SIDE ELEVATION (facing 10 Woodrow Drive) 1:100

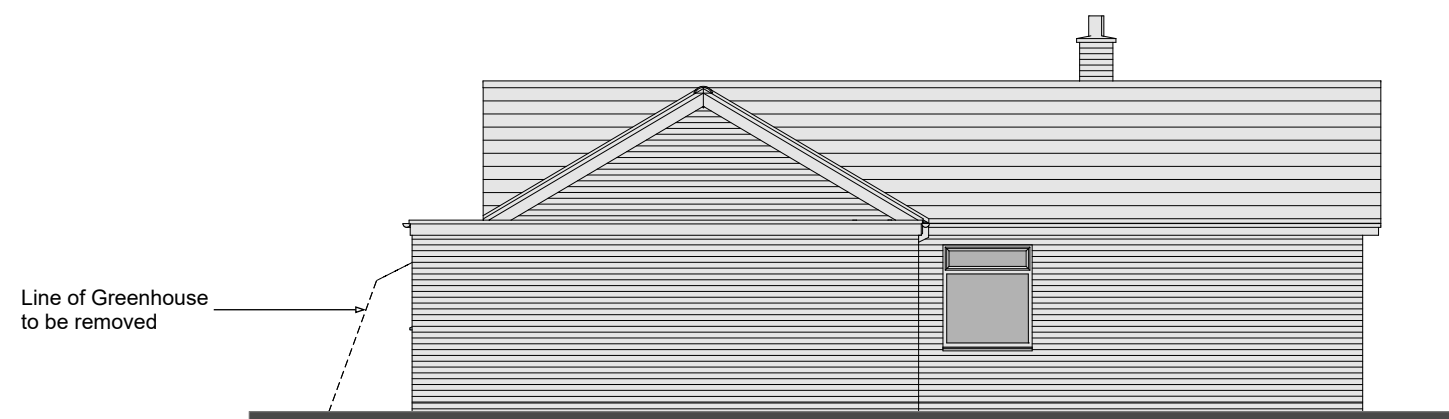

SIDE ELEVATION (facing 6 Woodrow Drive) 1:100

Existing Plan and Elevations

0 1 2 3 4 5
SCALE BAR 1:100

8 Woodrow Drive
Wokingham. RG40 1RS

50.E02