


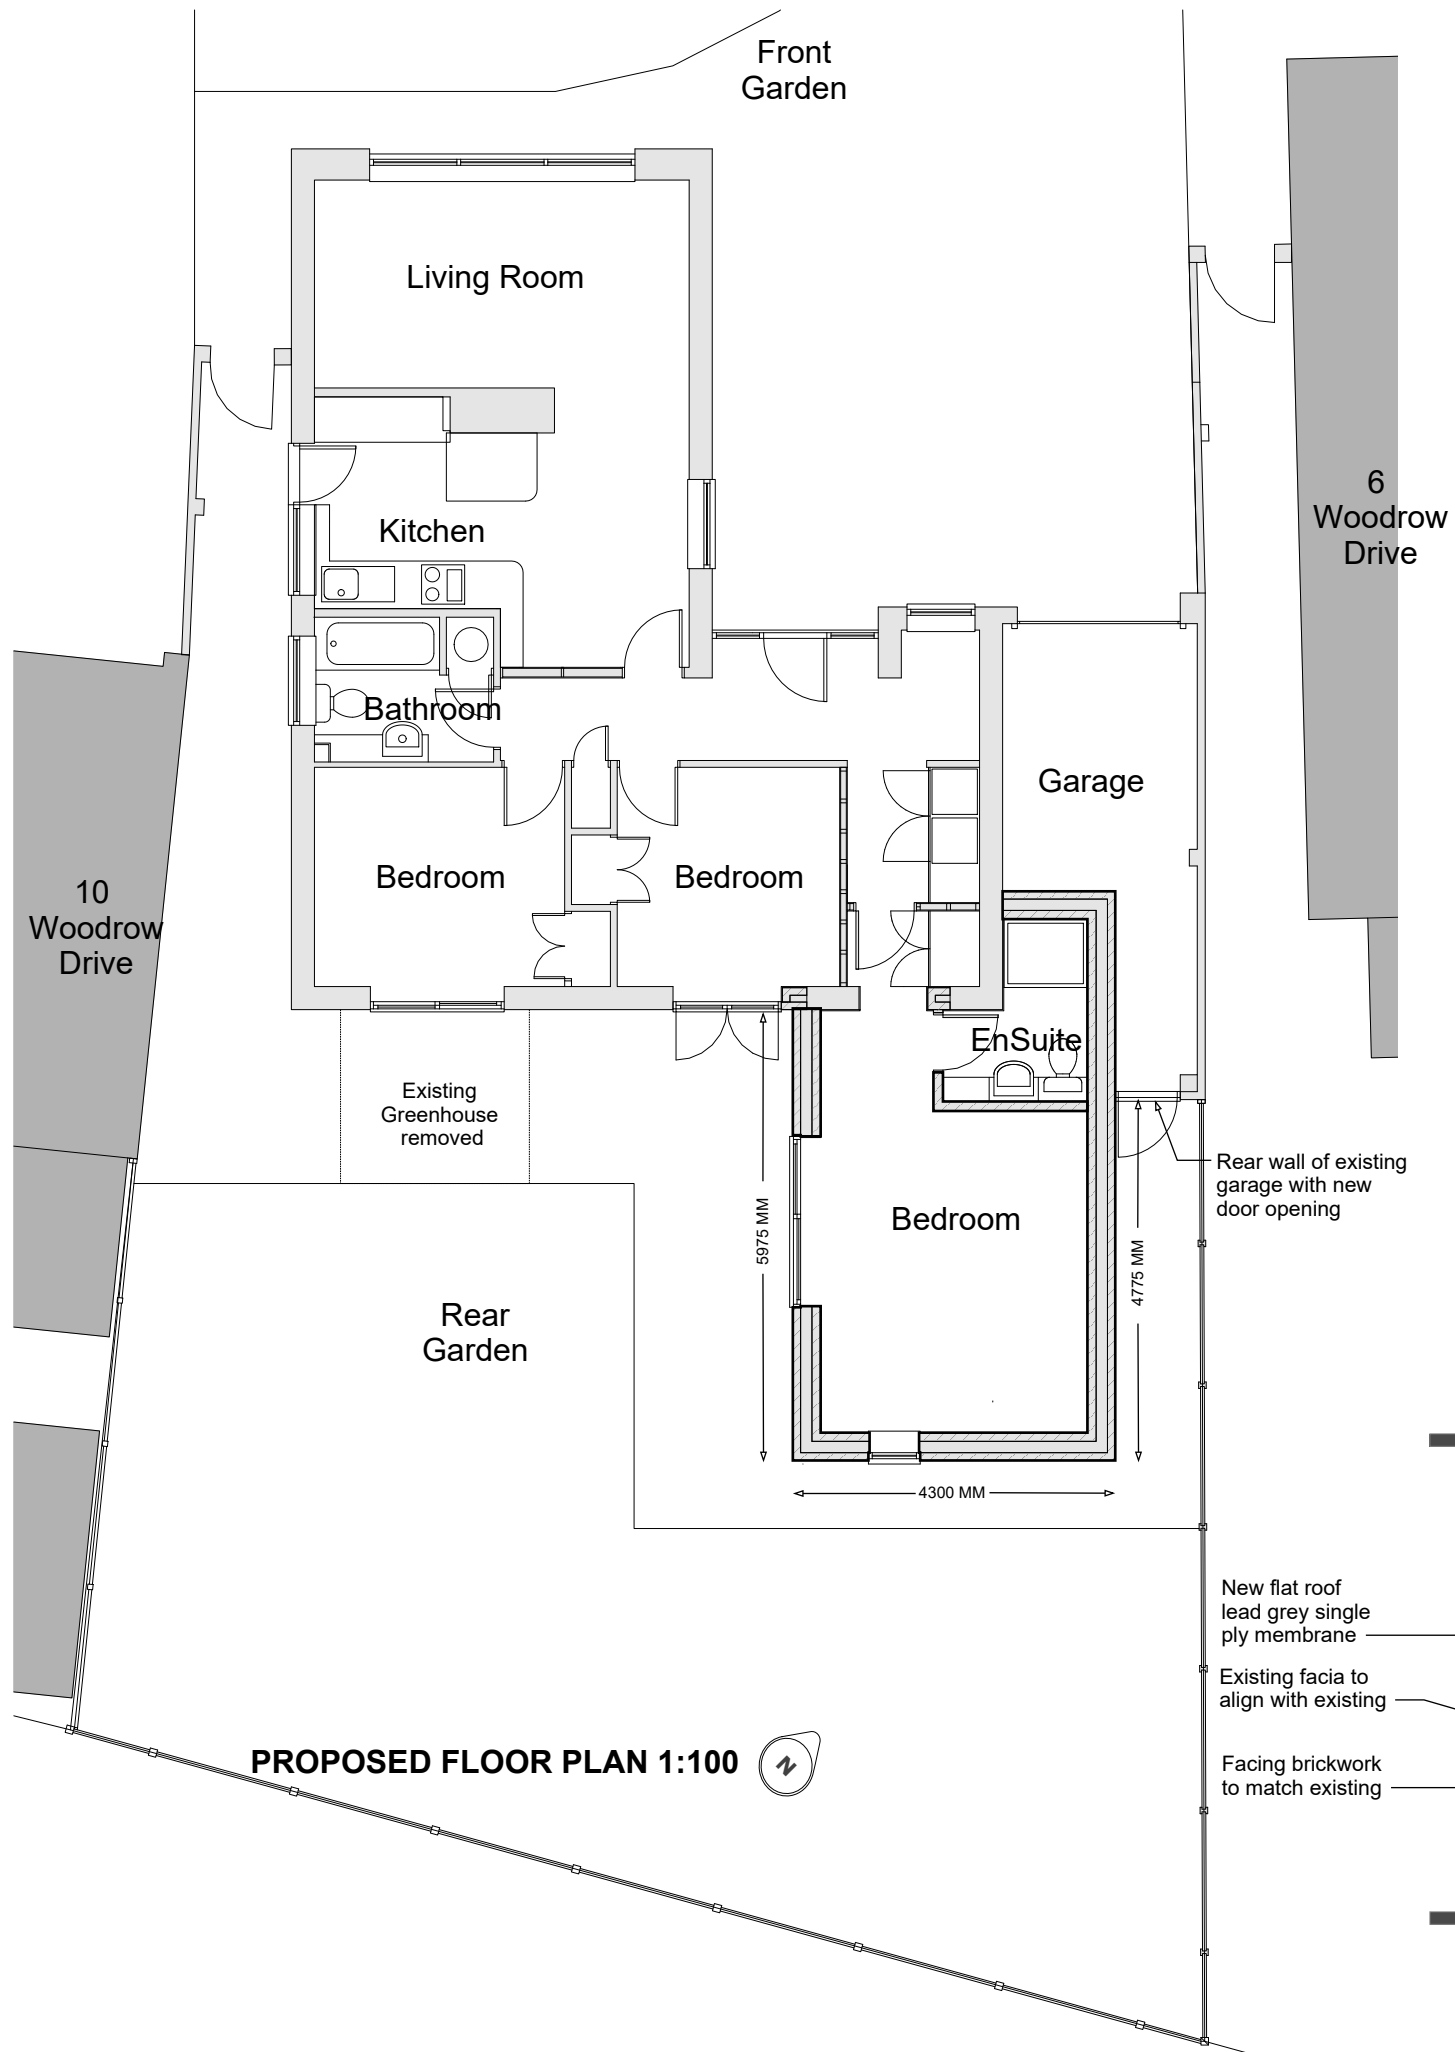


FRONT ELEVATION 1:100



REAR ELEVATION 1:100




SIDE ELEVATION (facing 10 Woodrow Drive) 1:100

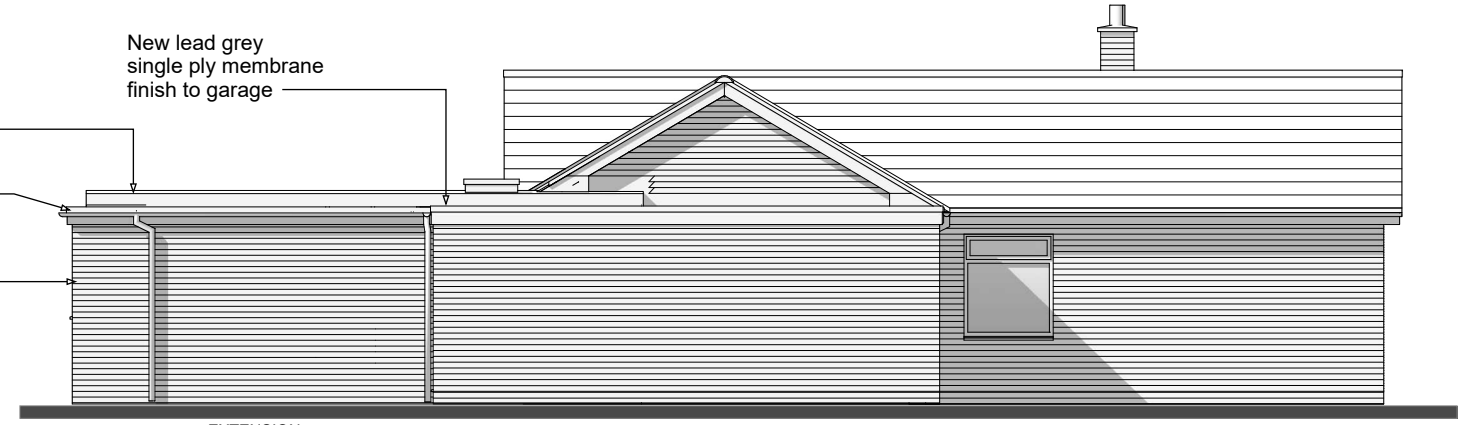

SIDE ELEVATION (facing 6 Woodrow Drive) 1:100

Proposed Plan and Elevations

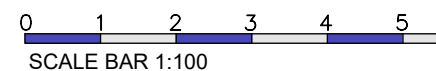

8 Woodrow Drive
Wokingham. RG40 1RS

50.P03