




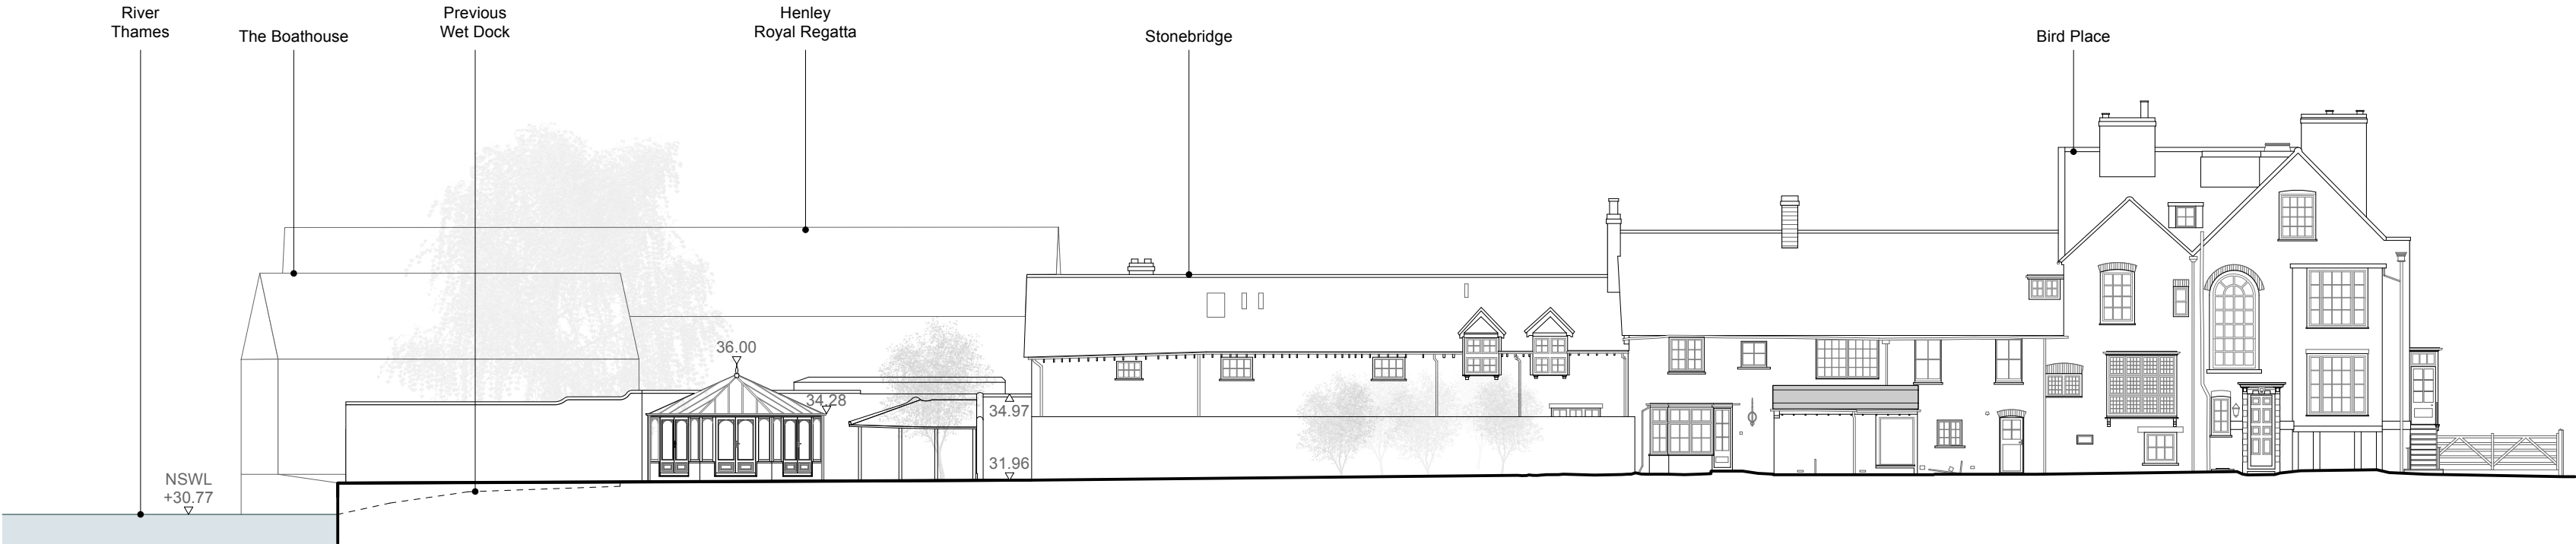


**Existing Site Elevation A**  
Scale 1:200

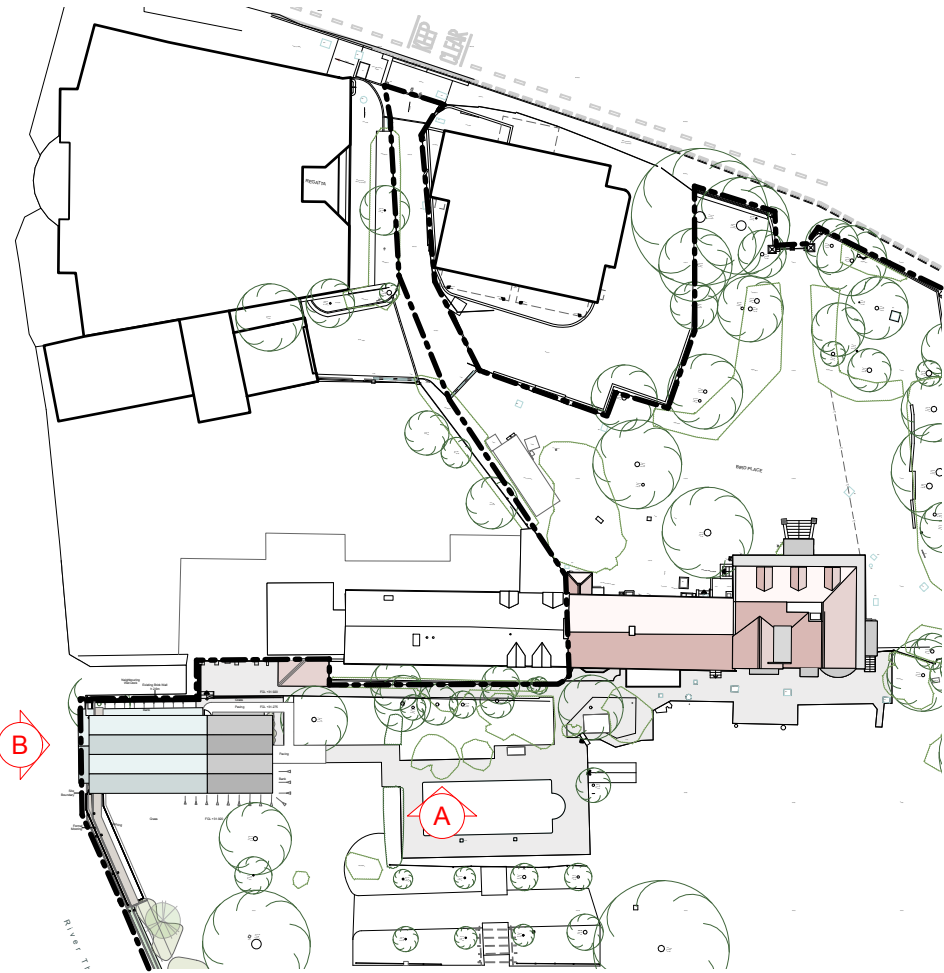

**Key Plan**

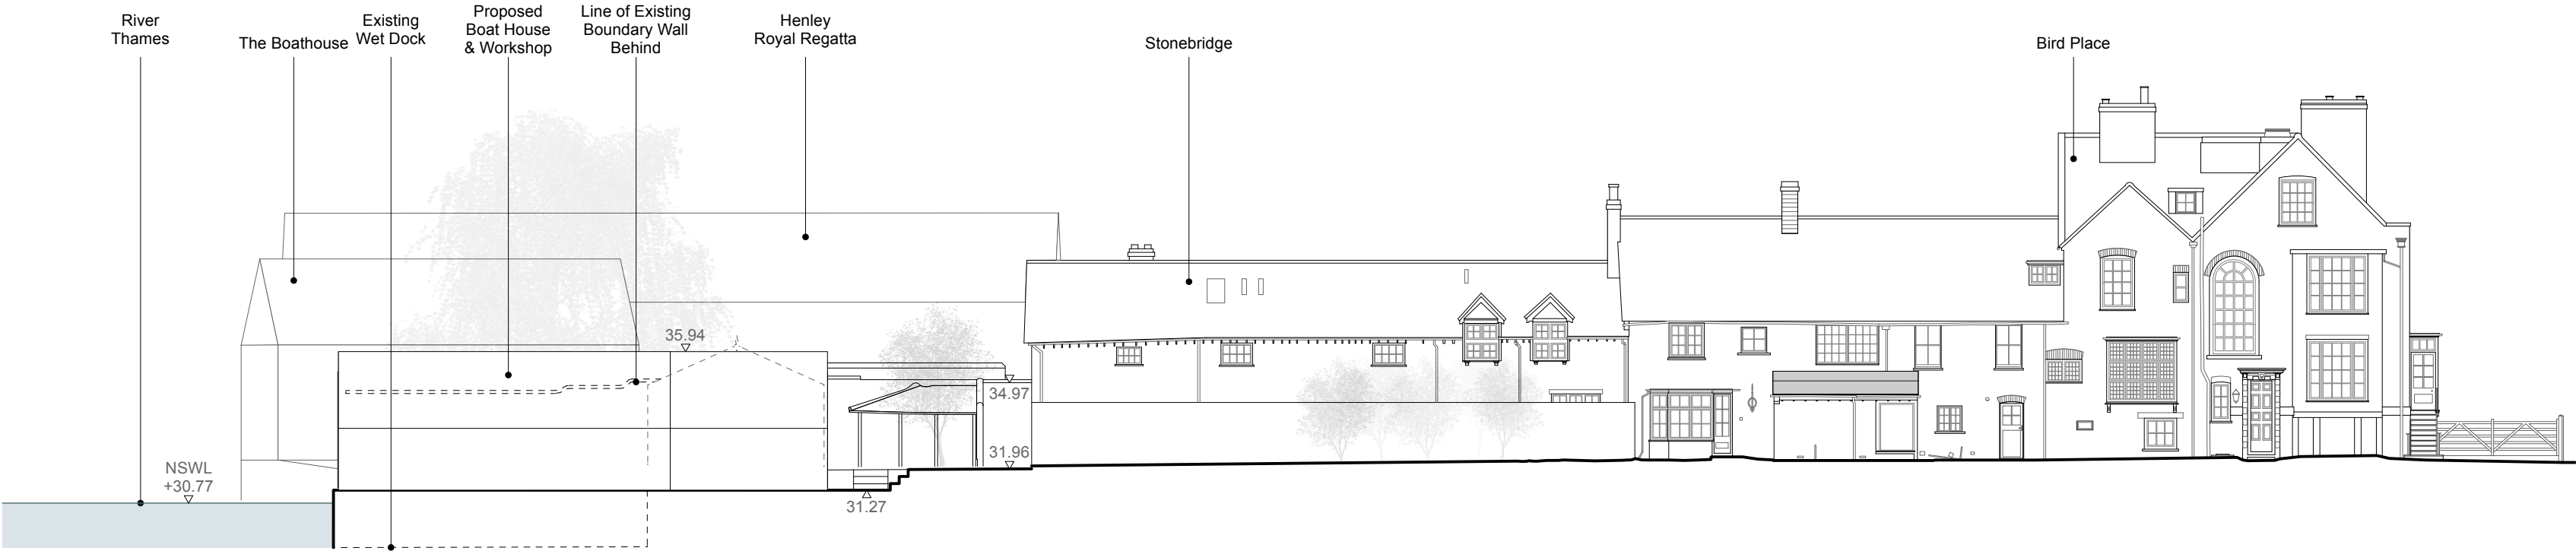

**Proposed Site Elevation A**  
Scale 1:200

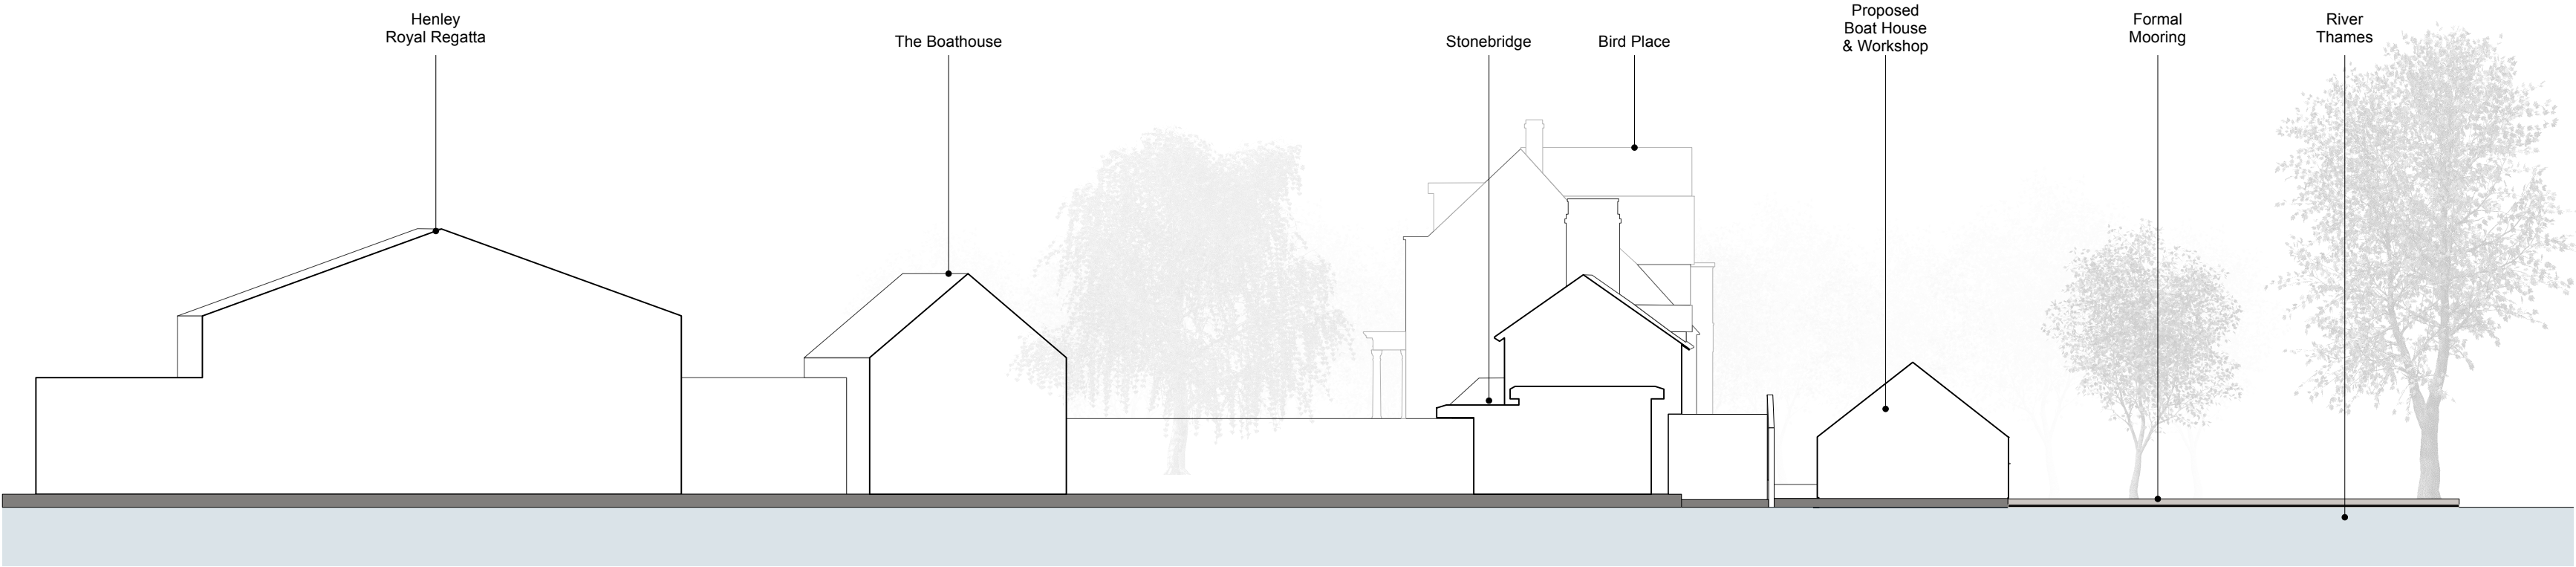

**Proposed Site Elevation B**  
Scale 1:200

PL3 05/10/2026 Amended single-gable design planning submission  
PL2 29/06/2026 Line of previous wet dock added  
PL1 23/03/2026 Planning Application issue

| Rev   | Date                                       | Note              |
|---|--------------------------------------------|-------------------|
| Client   | Mr Fawsitt                                 |                   |
| Project Title   | <b>Bird Place - Boat House</b>             |                   |
| Project Address   | Henley Bridge,<br>Henley-On-Thames RG9 2LN |                   |
| Drawing No.   | PA-06                                      | Rev. No. PL3      |
| Drawing Title   | <b>Proposed Site Elevations</b>            |                   |
| Scale   | <b>1:200 @ A2</b>                          |                   |
| Drawn by: GG   | Checked by: PS                             | Project ID: SC013 |
| The Shack Group Ltd<br>Hard to Find Farm<br>Little Marlow<br>Buckinghamshire<br>HP10 9QH<br>+44 (0) 1494 258 181<br>hello@theshackgroup.com<br>www.theshackgroup.com |                                            |                   |

