

SIDE ELEVATION
SCALE :~ 1:100

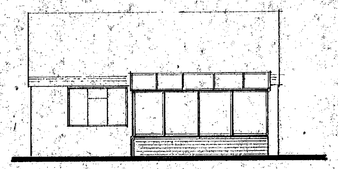

REAR ELEVATION
SCALE :~ 1:100

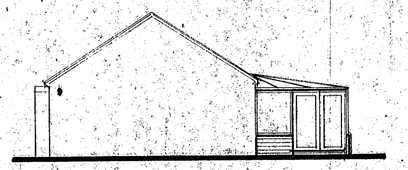

SIDE ELEVATION
SCALE : 1:100

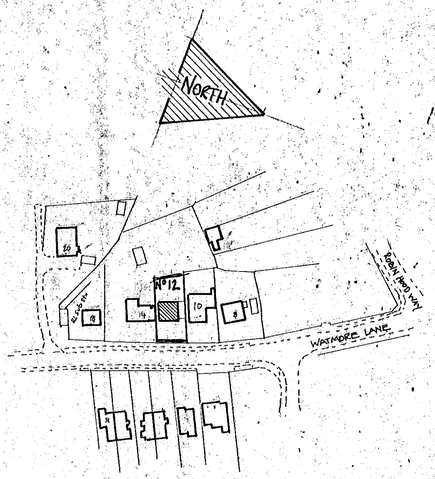

LOCATION PLAN
SCALE :~ 1:1250

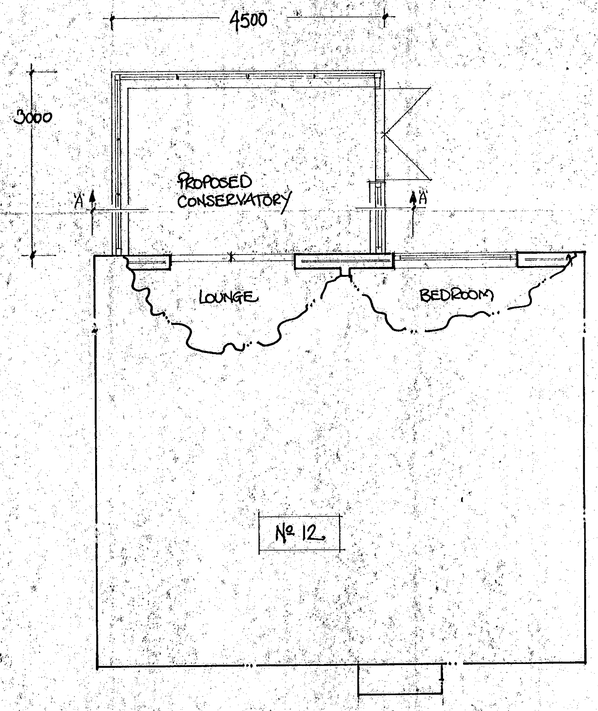

GROUND FLOOR PLAN
SCALE :~ 1:50

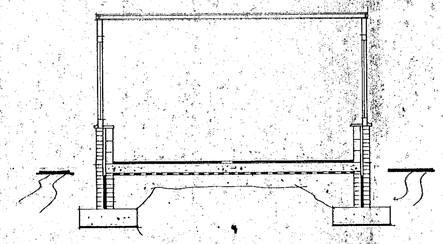

SECTION 'A' 'A'
SCALE :~ 1:50

CONSERVATORY BY:~
THE WINDOW FACTORY
8, READING ROAD SOUTH
FLEET
HANTS, GU13 9QL.

WHITE UPVC.
ULTRA LITE 500 ROOF.
FACE BRICKWORK TO MATCH EXISTING
RAINWATER CONNECTED TO EXISTING DISPOSAL SYSTEM IF POSSIBLE OR NEW SOAKAWAY.

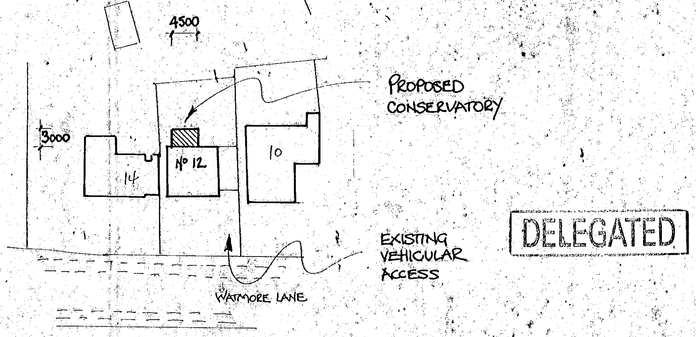

DELEGATED

BLOCK PLAN
SCALE :~ 1:500

APPROVED

JUNE 2000	TITLE:~ PROPOSED CONSERVATORY TO REAR OF :~ No 12, WATMORE LANE, WINNERSH, WOKINGHAM, BERKSHIRE, RG41 5JT. FOR :~ MRS. MAJOR.	ISSUE	DATE	AMENDMENTS, ETC.	RHD. DESIGNS
		1	7.6.00	PLANNING APPLICATION	TEL/FAX : 01252 622897.
DRAWING No TWF/DT0102.				ROLL No	DRAWN BY L.M. STEVENS / DRAWING No TWF/DT0102.