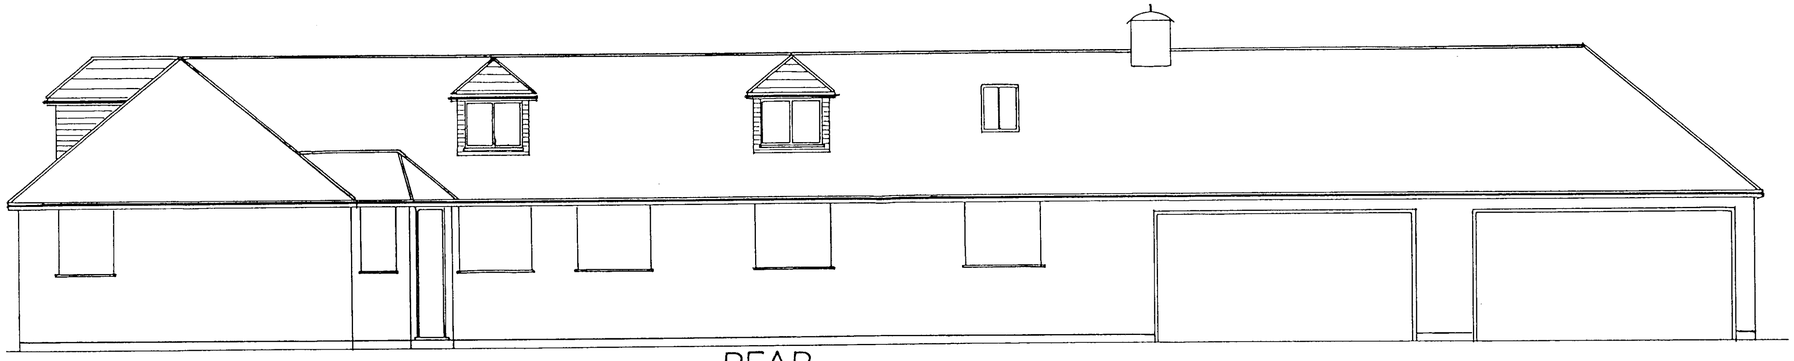

REAR

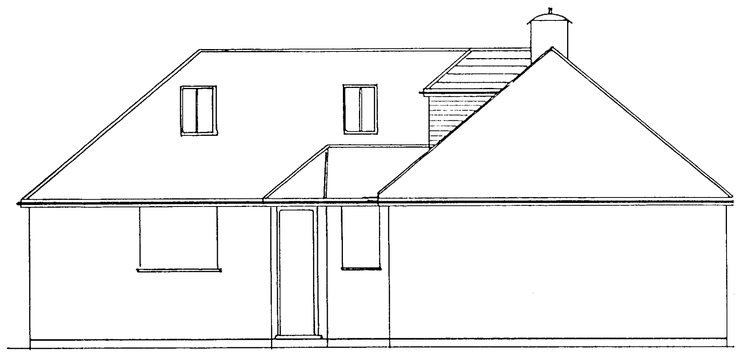

END

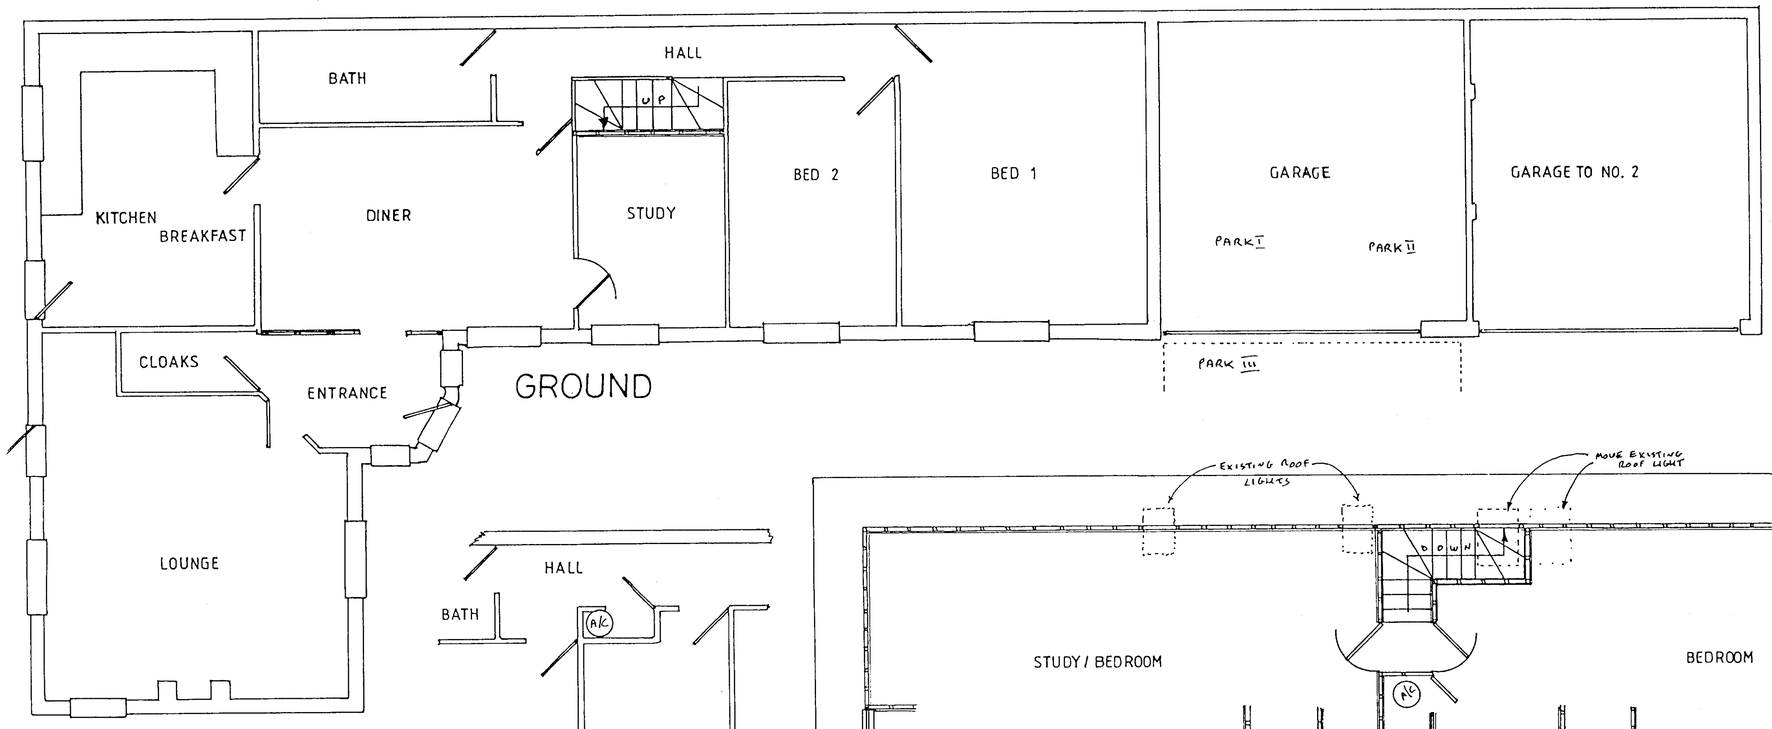

GROUND

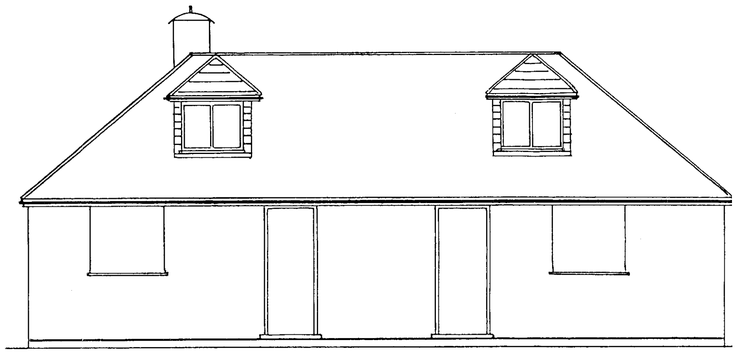

SIDE

ONLY, PIECE OF GROUND FLOOR TO BE ALTERED

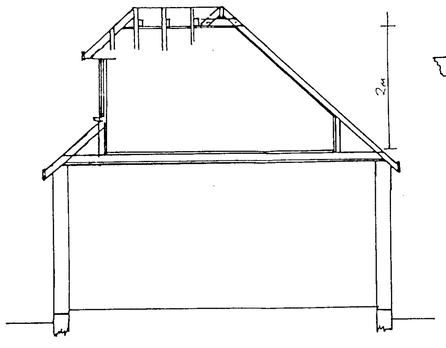

SECTION

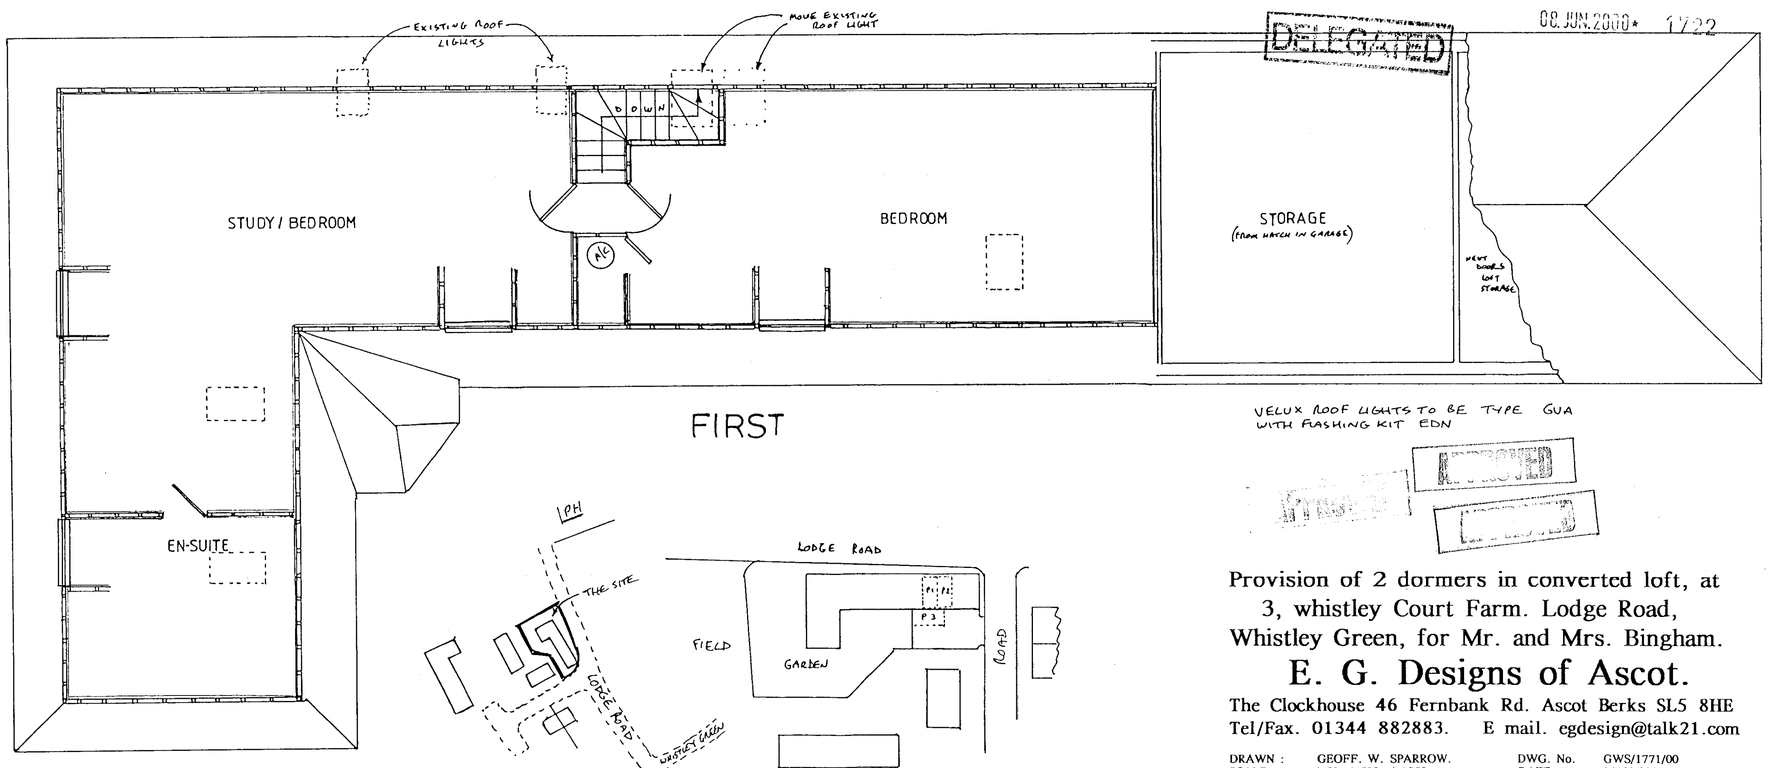

FIRST

LOCATION SITE

VELUX ROOF LIGHTS TO BE TYPE GUA WITH FLASHING KIT EDN

08 JUN 2000 * 1722

Provision of 2 dormers in converted loft, at 3, whistley Court Farm. Lodge Road, Whistley Green, for Mr. and Mrs. Bingham.

E. G. Designs of Ascot.

The Clockhouse 46 Fernbank Rd. Ascot Berks SL5 8HE
Tel/Fax. 01344 882883. E mail. egdesign@talk21.com

DRAWN :	GEOFF. W. SPARROW.	DWG. No.	GWS/1771/00
SCALE:	1:50, 1:500, 1:1250.	DATE:	MAY 2000.
TYPE :	FOR LOCAL AUTHORITY SUBMISSION ONLY.		
COPY:	ONLY TO BE ALTERED OR REPRODUCED BY E. G. DESIGNS.		

