07 NOV 2000* 2748

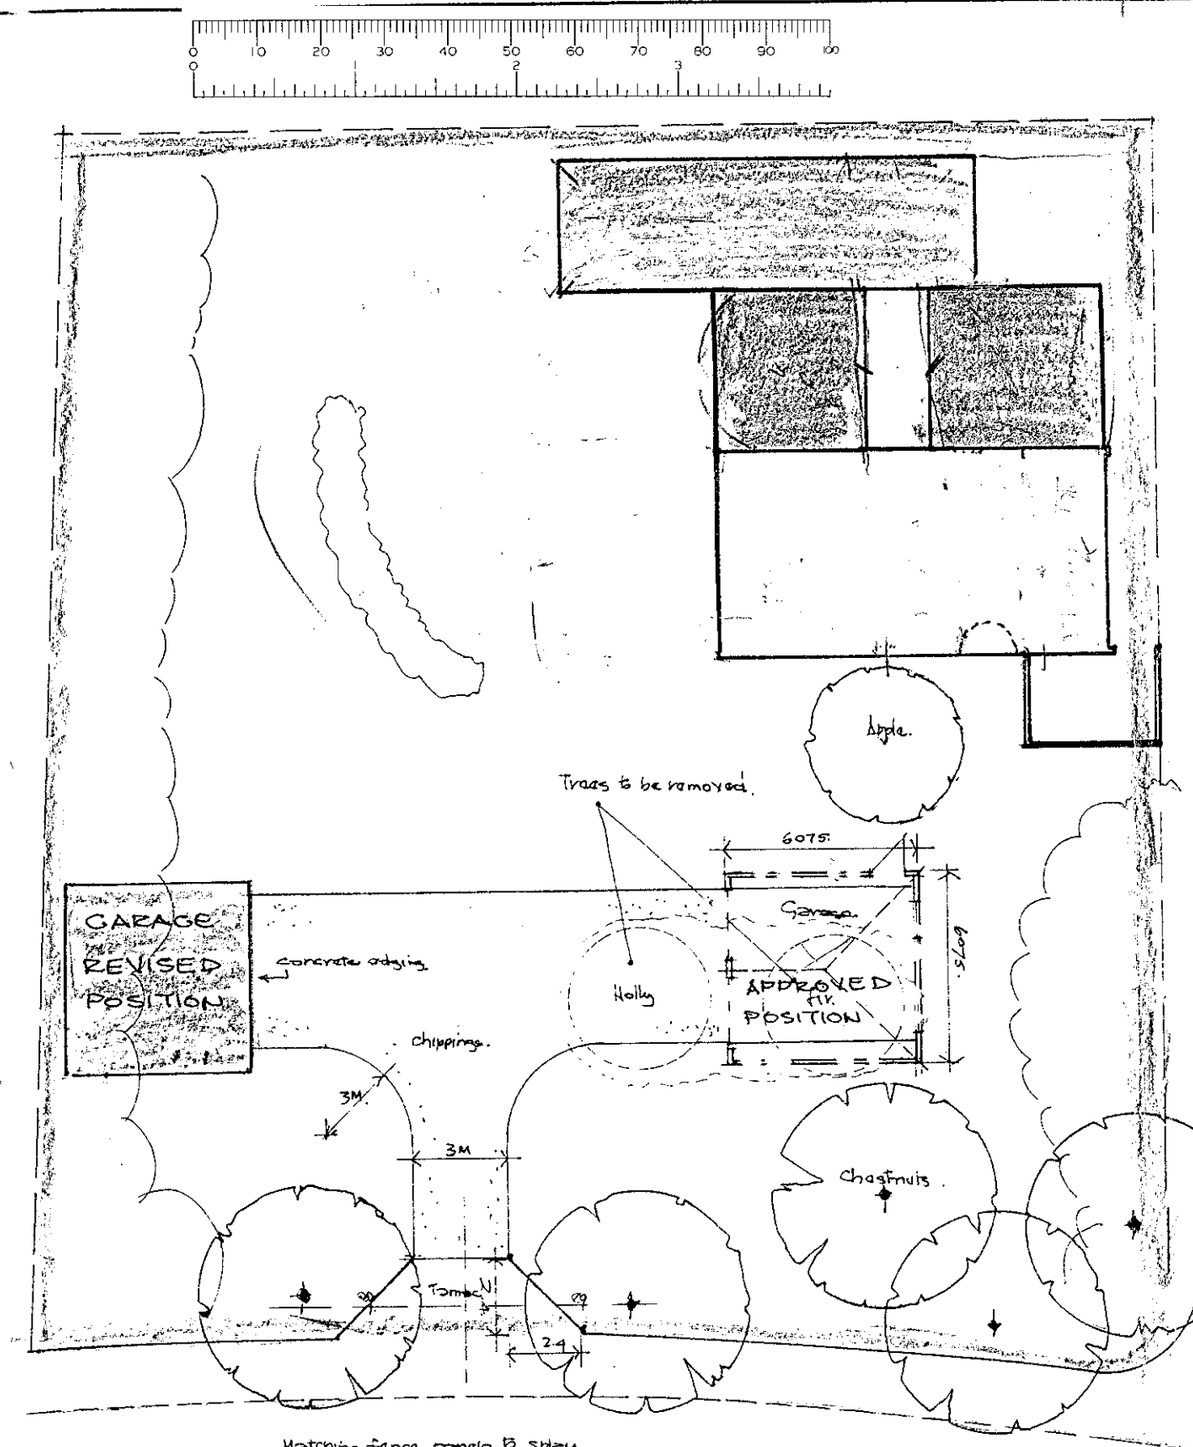

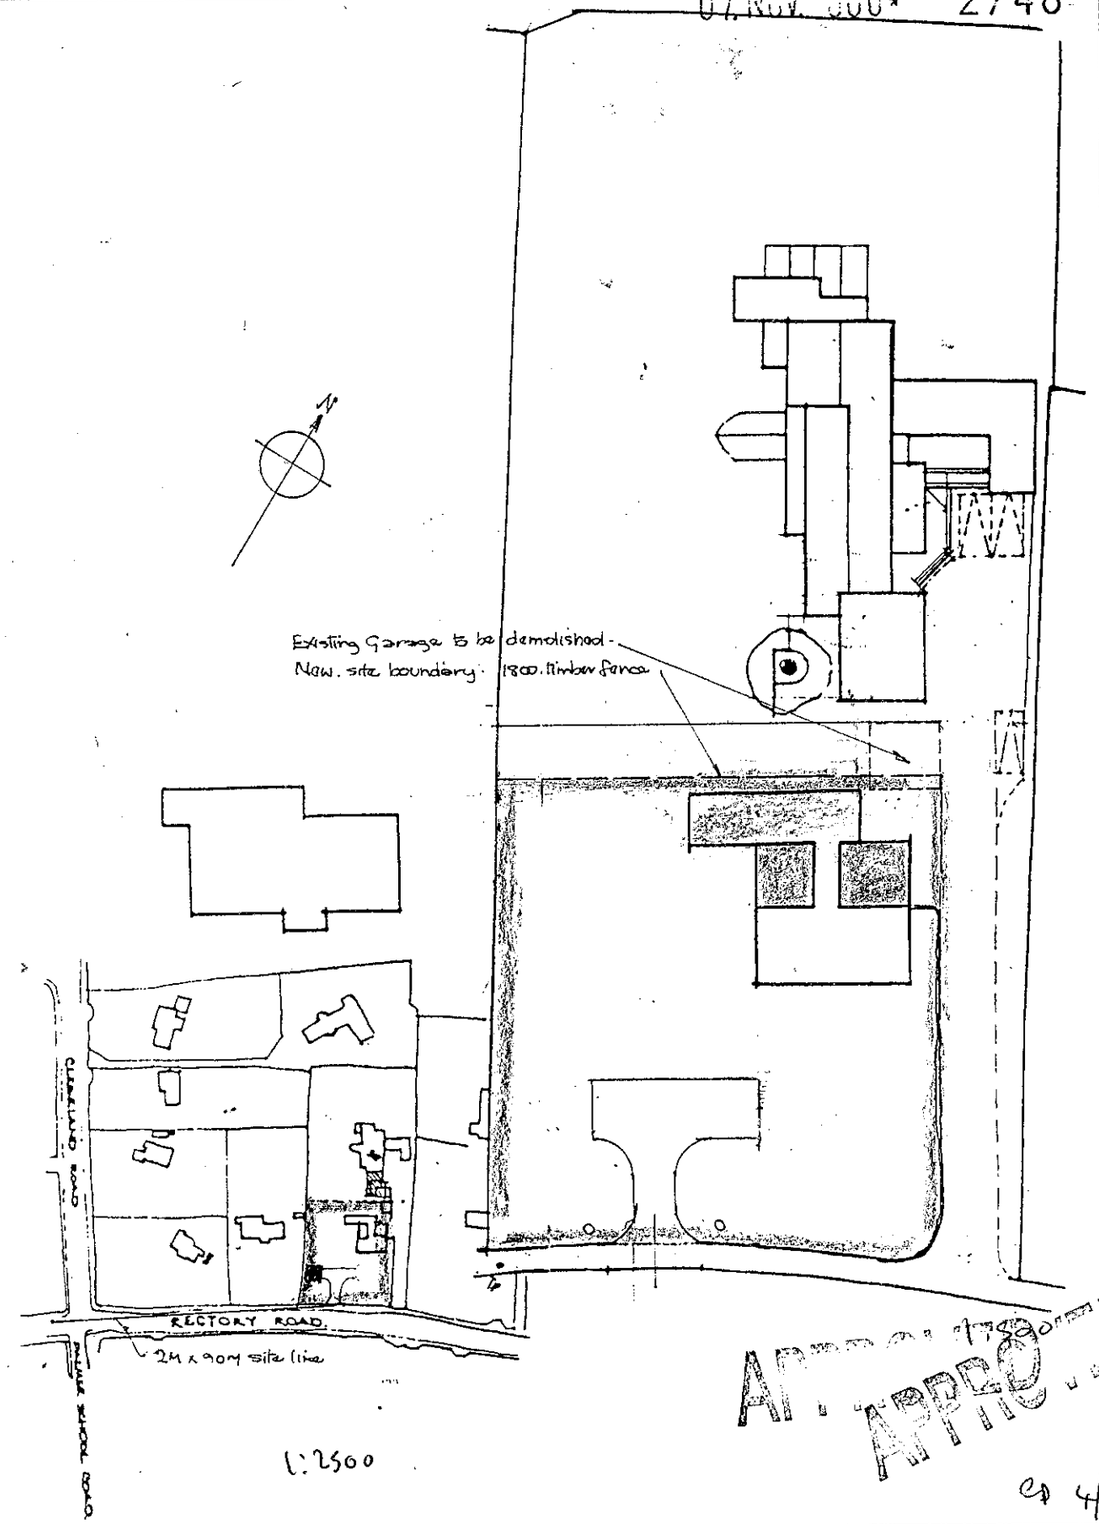

APPROVED
cp 4/1/01

DEREK CANN ARCHITECT 13 Manor Road Wokingham Berkshire RG41 4AH	NOTES: All dimensions must be checked on site and not scaled from this drawing.	Client: JANSU LOGISTICS LTD. Job Title: PROPOSED NEW ENTRANCE + GARAGE	Scale: 1:200. Drawn by: [illegible] Date: MAY 2000.	Drawing Title: Plans - Site Plan. Drg No. 0011/1. Rev

A PRODUCT OF THE UNO RANGE – ARCHITECT CAT. No. 7313

420×297mm A3

31 MAY 2000 16:5

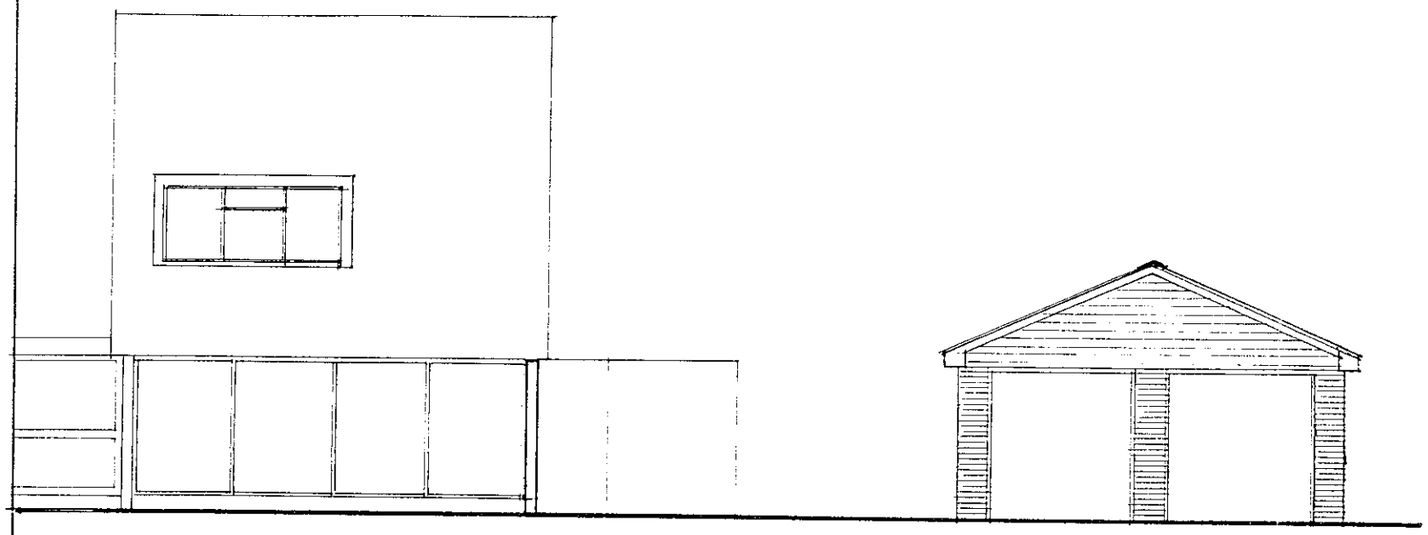

WEST ELEVATION.

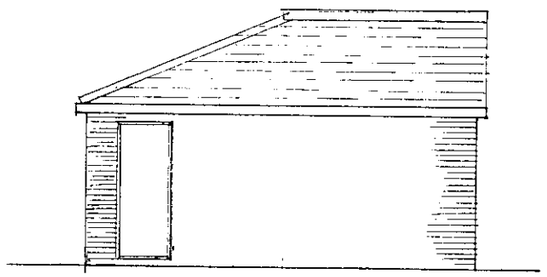

NORTH ELEVATION.

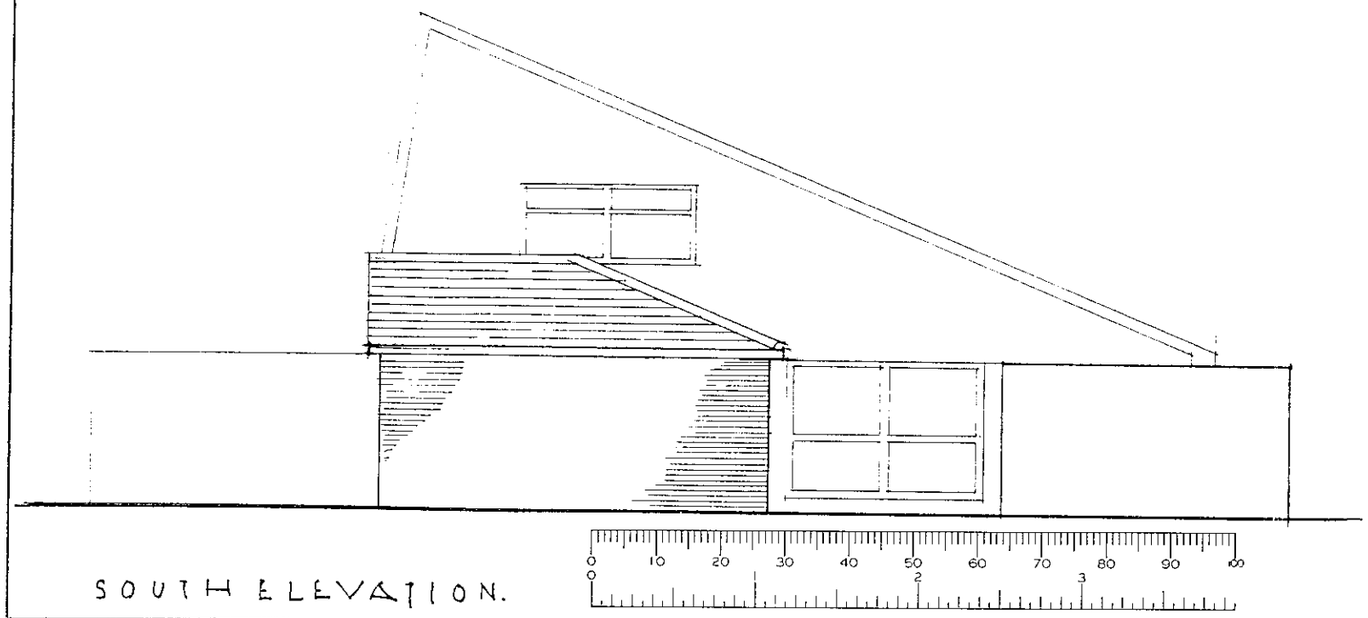

SOUTH ELEVATION.

APPROVED

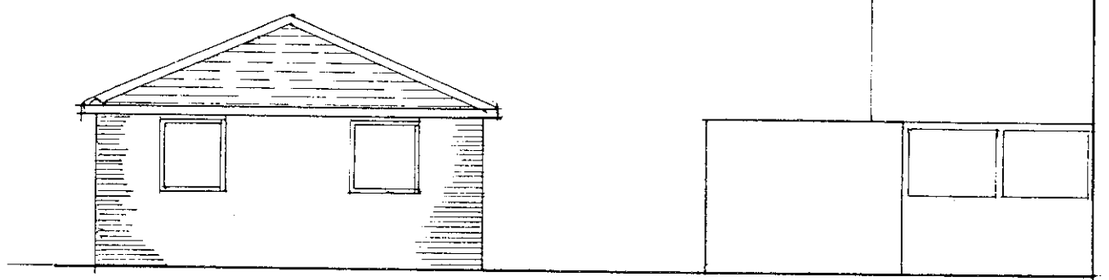

EAST ELEVATION.

DEREK CANN
ARCHITECT

13 Manor Road Wokingham Berkshire RG41 4AH

A PRODUCT OF THE UNO RANGE – ARCHITECT CAT. No. 7313

NOTES:

All dimensions must be checked on site and not scaled from this drawing.

Client

Job Title
PROPOSED NEW ENTRANCE + GARAGE
32A. RECTORY ROAD.

Scale
1:100.

Drawn by

Date May. 2000.

Drawing Title
GARAGE.

Drg No.
0011/2

Rev

420×297mm A3

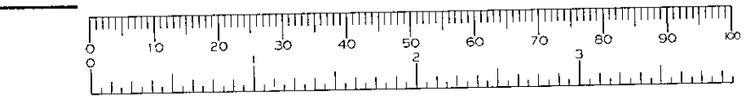

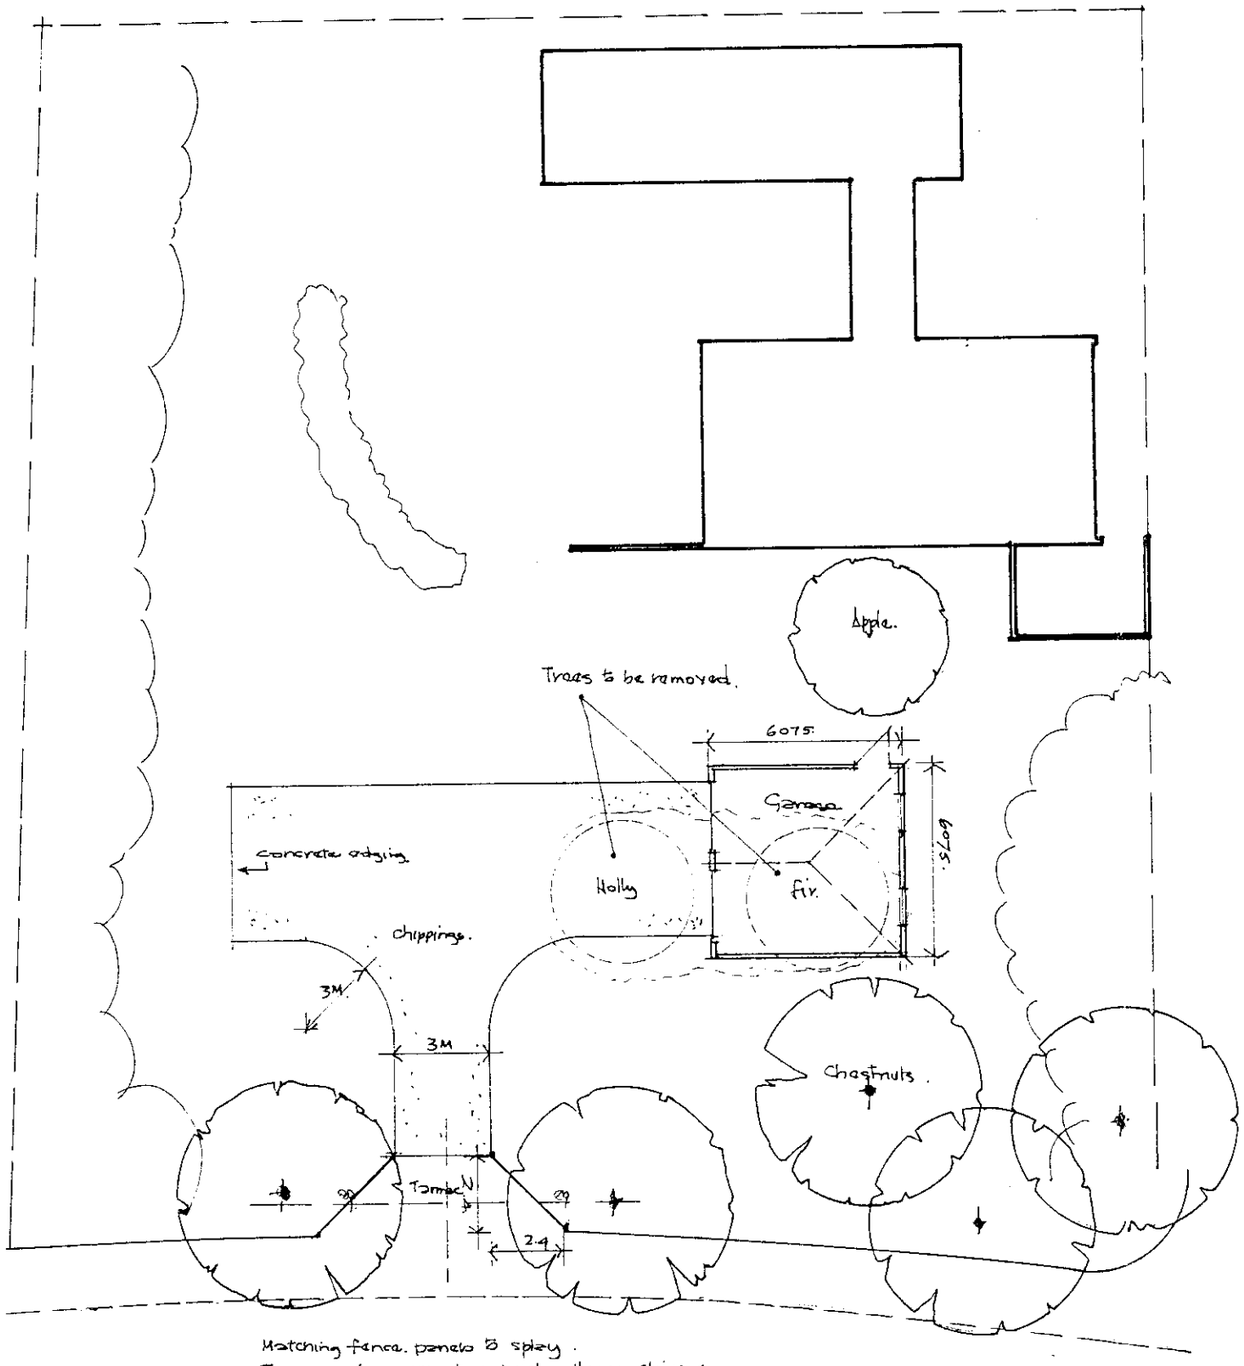

31.MAY2000* 1695

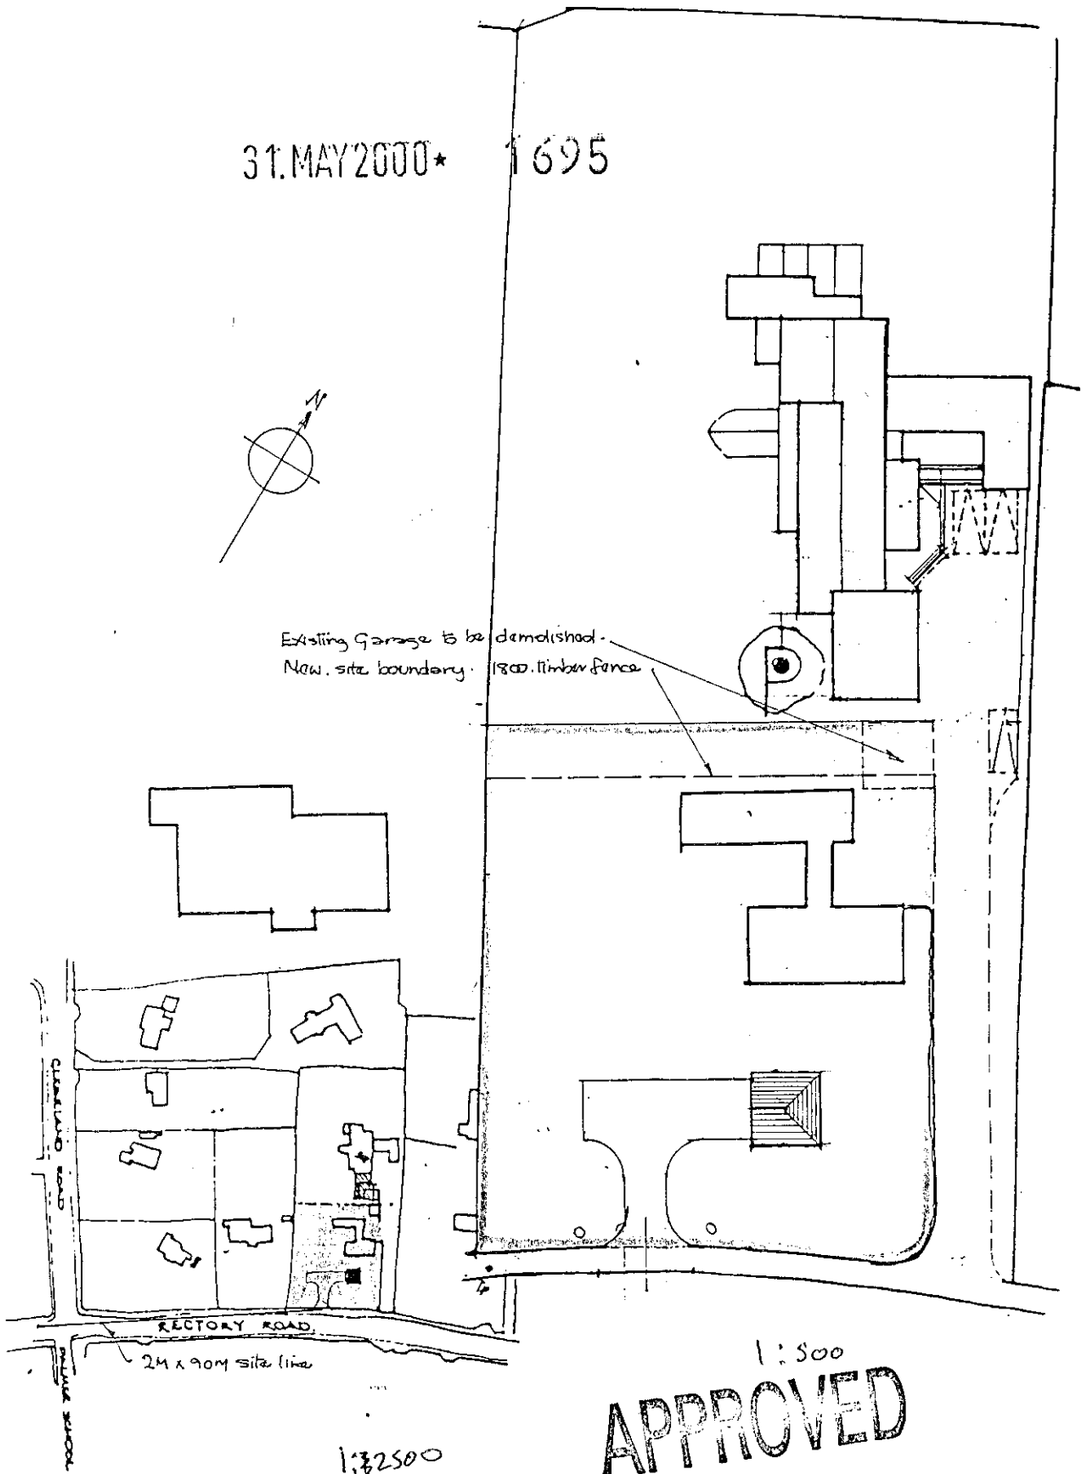

1:500

APPROVED

DEREK CANN
ARCHITECT

13 Manor Road Wokingham Berkshire RG41 4AH

NOTES:

All dimensions must be checked on site and not scaled from this drawing.

Client: JANSU LOGISTICS LTD.

Job Title: PROPOSED NEW ENTRANCE + GARAGE

Scale: 1:200.

Drawn by: [illegible]

Date: MAY 2000.

Drawing Title: Plans . Site Plan.

Drg No. 0011/1.

Rev:

A PRODUCT OF THE UNO RANGE - ARCHITECT CAT. No. 7313

420×297mm A3