VERIFY ALL DIMENSIONS BEFORE SETTING OUT. COMMENCING WORK OR MAKING ANY SHOP DRAWINGS. REPORT ANY DISCREPANCIES TO SUPERVISING OFFICER IMMEDIATELY.
© COPYRIGHT

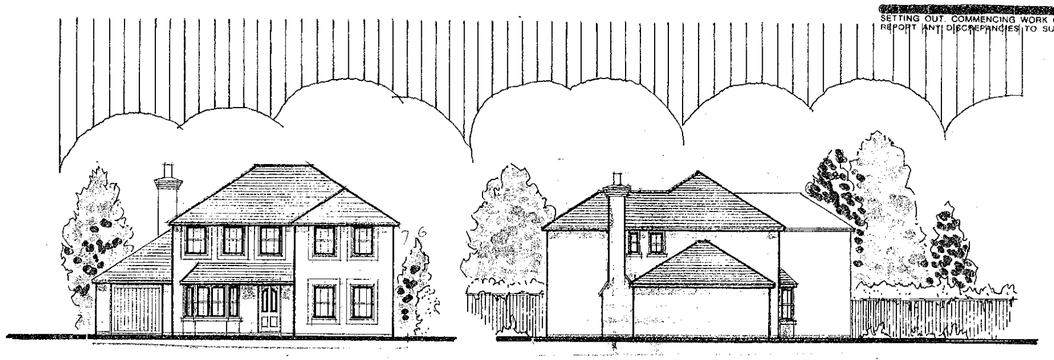

Front Elevation

Side Elevation

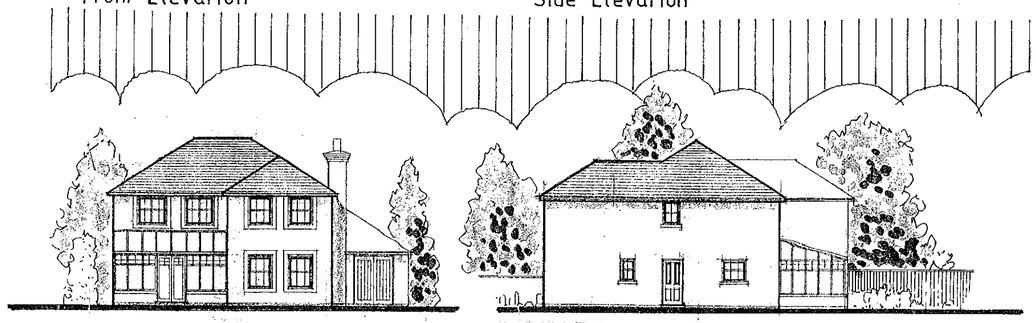

Back Elevation

Side Elevation

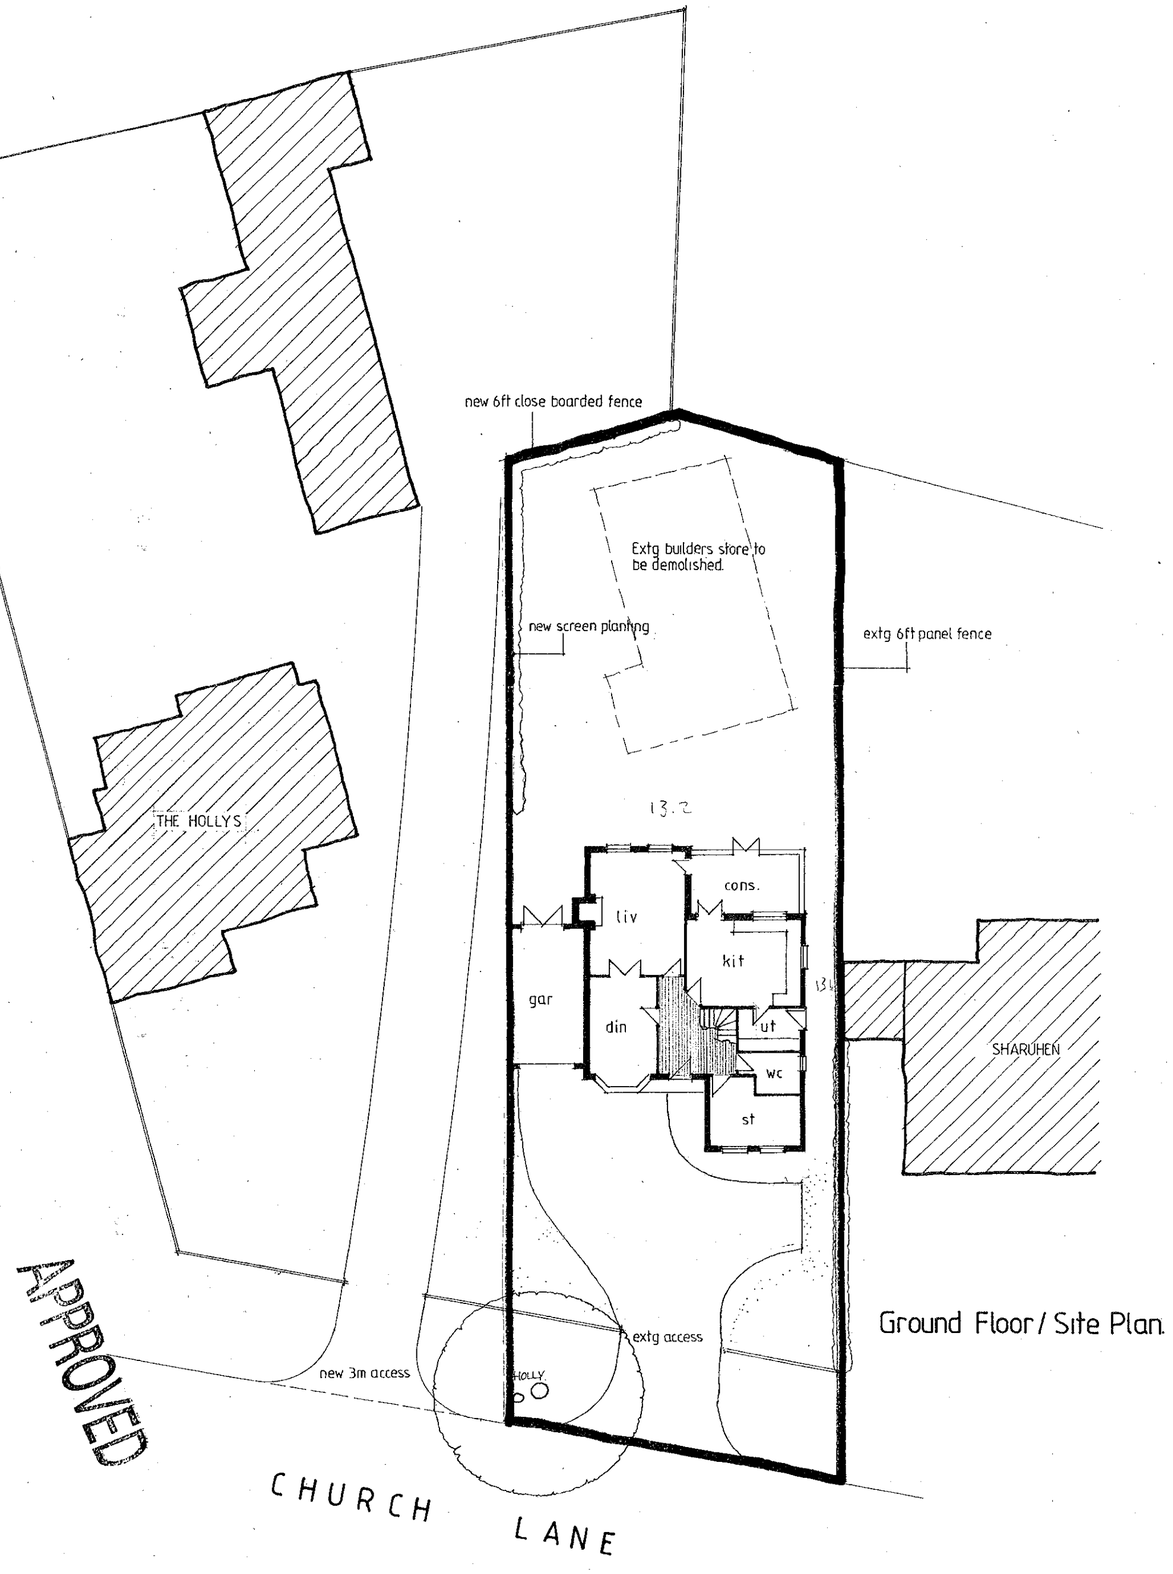

Ground Floor / Site Plan

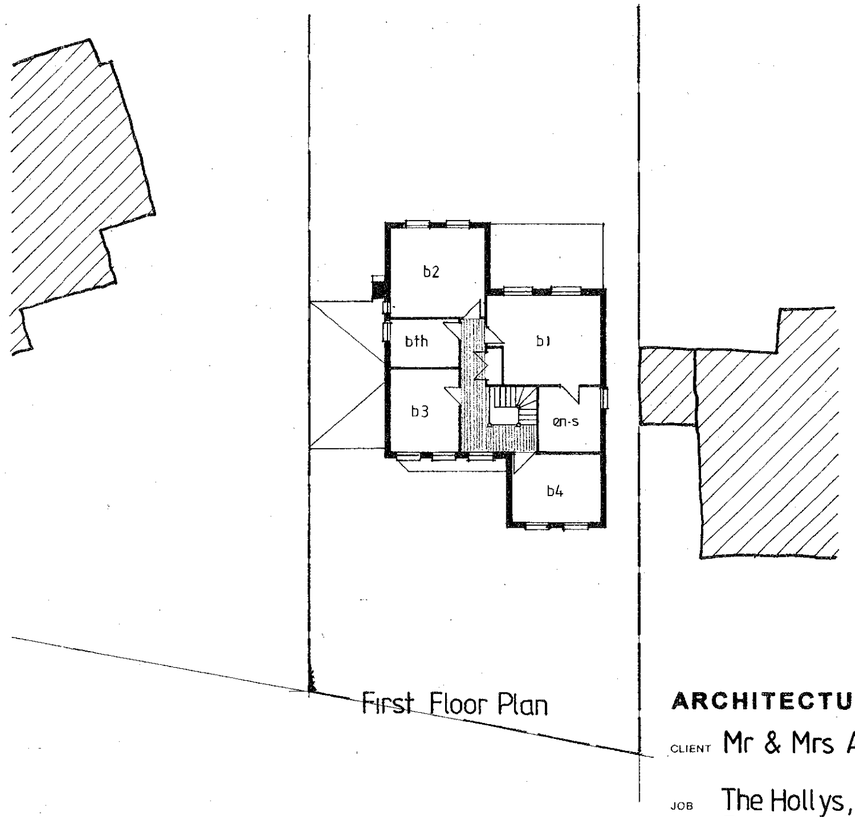

First Floor Plan

13 JUN 2000* 1727

DMT
THE • DAY • TANNER
ARCHITECTURE & PLANNING PARTNERSHIP

11-13 DUKES RIDE, CROWTHORNE, BERKSHIRE, RG11 6LZ, 01344 · 777143
5a PROSPECT ST, CAVERSHAM, READING, RG4 8JA, 01734 · 461242

CLIENT Mr & Mrs A. Day

JOB The Hollys, Church Lane, Finchampstead.

DRG New Dwelling.

SCALE 1:200 DRAWN DATE JUN. '00

1551/01

TPR 151

VERIFY ALL DIMENSIONS BEFORE SETTING OUT. COMMENCING WORK OR MAKING ANY SHOP DRAWINGS REPORT ANY DISCREPANCIES TO SUPERVISING OFFICER IMMEDIATELY

© COPYRIGHT

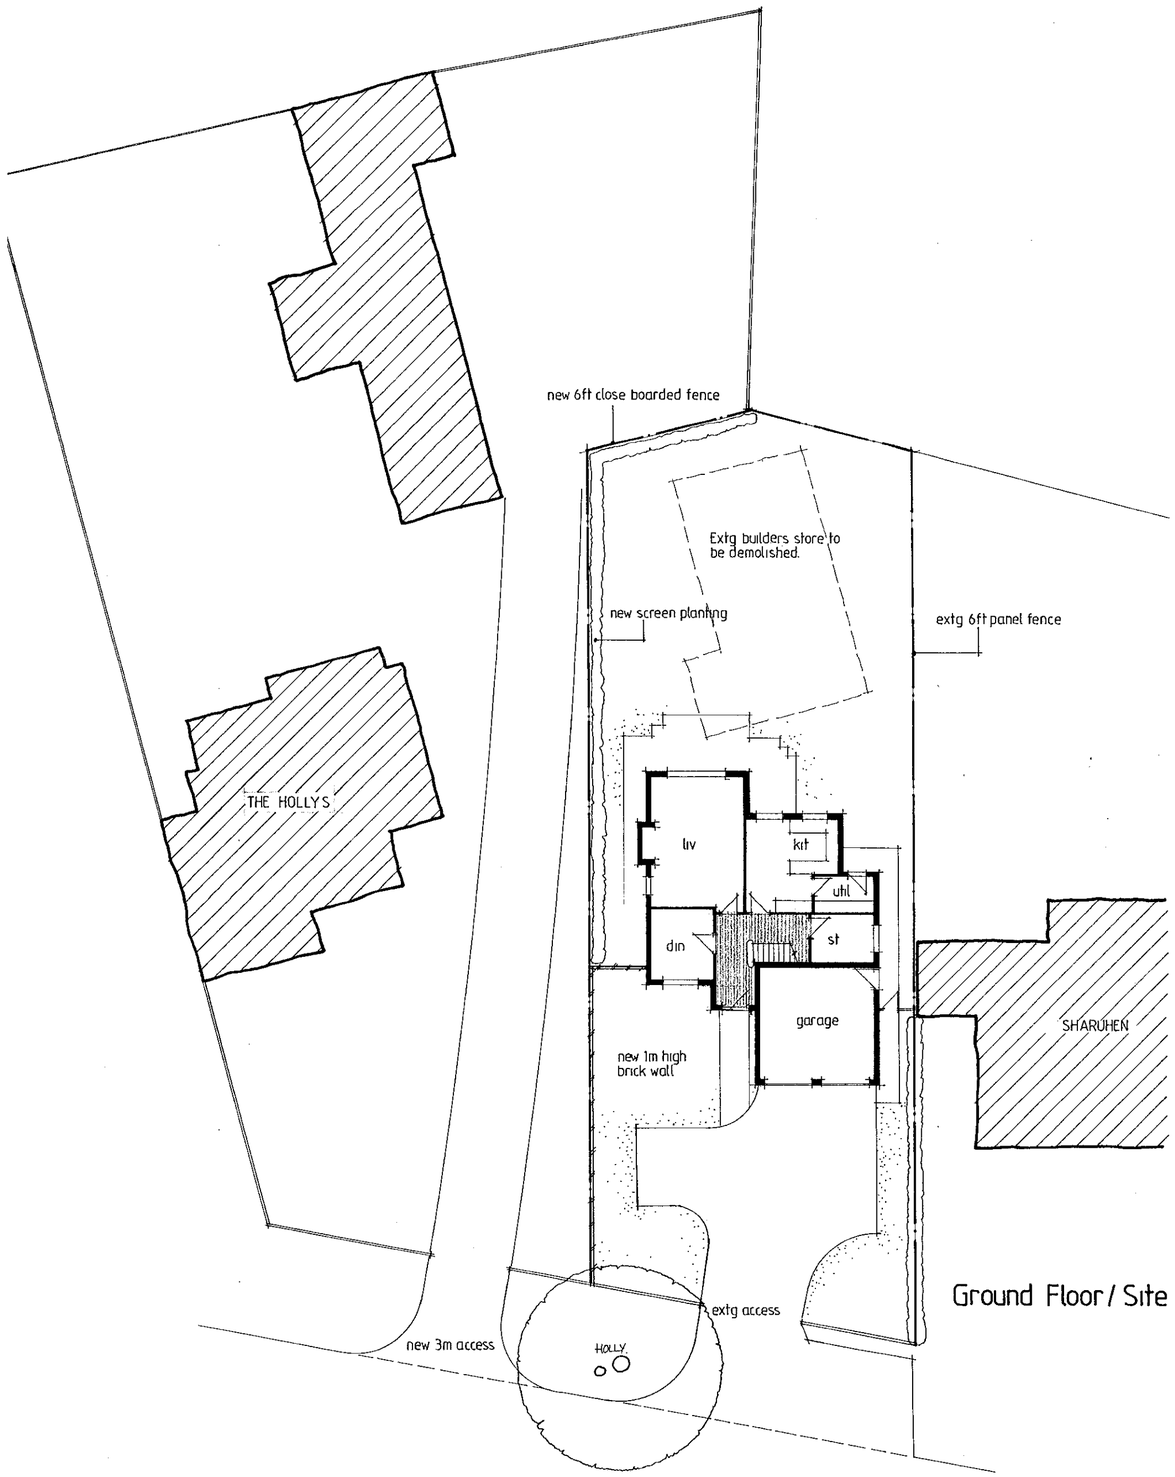

Ground Floor / Site Plan.

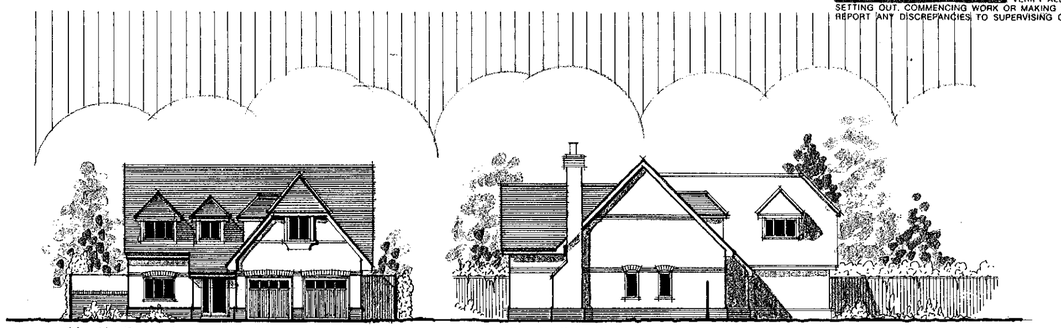

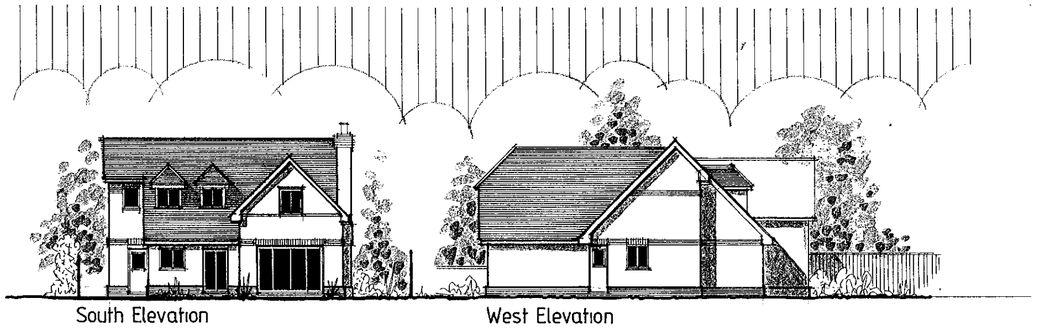

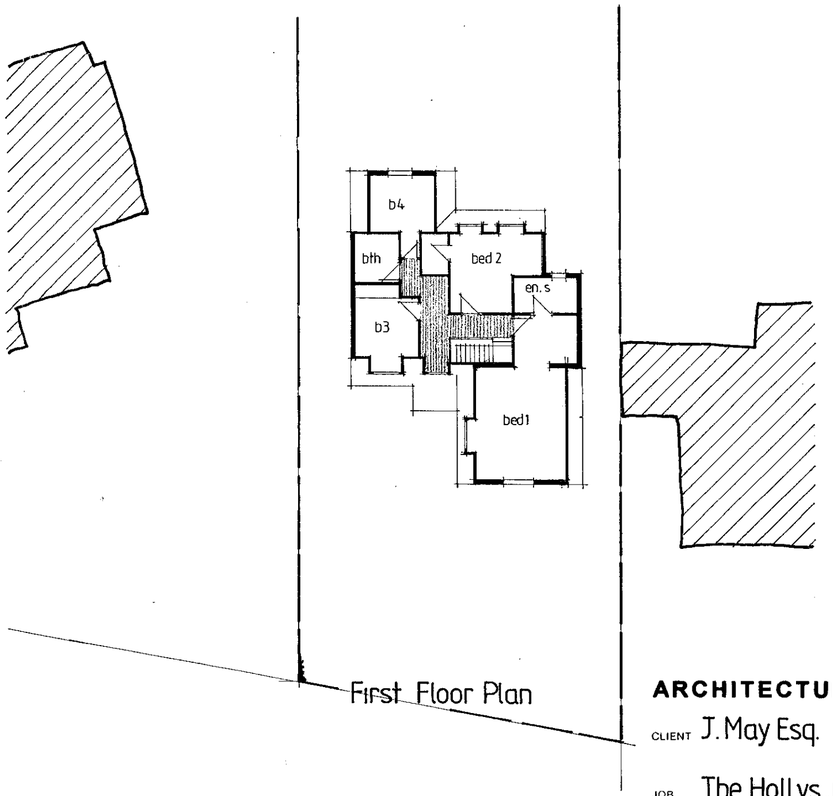

First Floor Plan

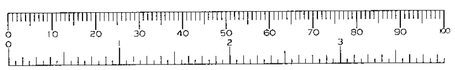

DMT
THE • DAY • TANNER

ARCHITECTURE & PLANNING PARTNERSHIP

11-13 DUKES RIDE
CROWTHORNE
BERKSHIRE
RG11 6LZ
01344 · 777143

5a PROSPECT ST
CAVERSHAM
READING
RG4 8JA
01734 · 461242

CLIENT J. May Esq.

JOB The Hollys, Church Lane, Finchampstead.

DRG New Dwelling.

SCALE 1:200 DRAWN DATE Oct '95.

914/01

TPR 151

VERIFY ALL DIMENSIONS BEFORE SETTING OUT. COMMENCING WORK OR MAKING ANY SHOP DRAWINGS. REPORT ANY DISCREPANCIES TO SUPERVISING OFFICER IMMEDIATELY.

© COPYRIGHT



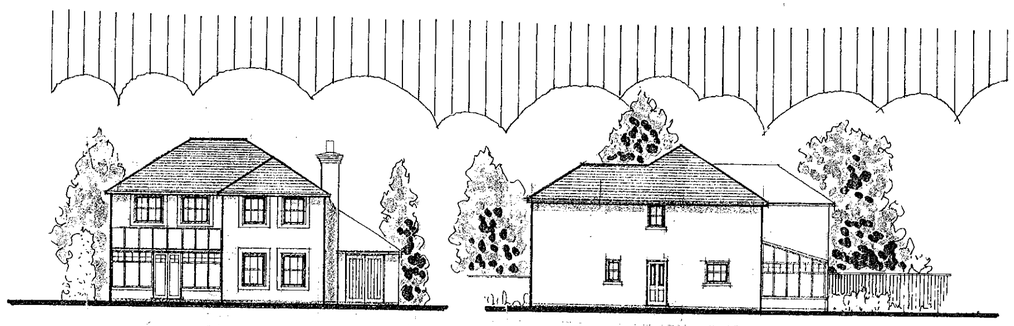

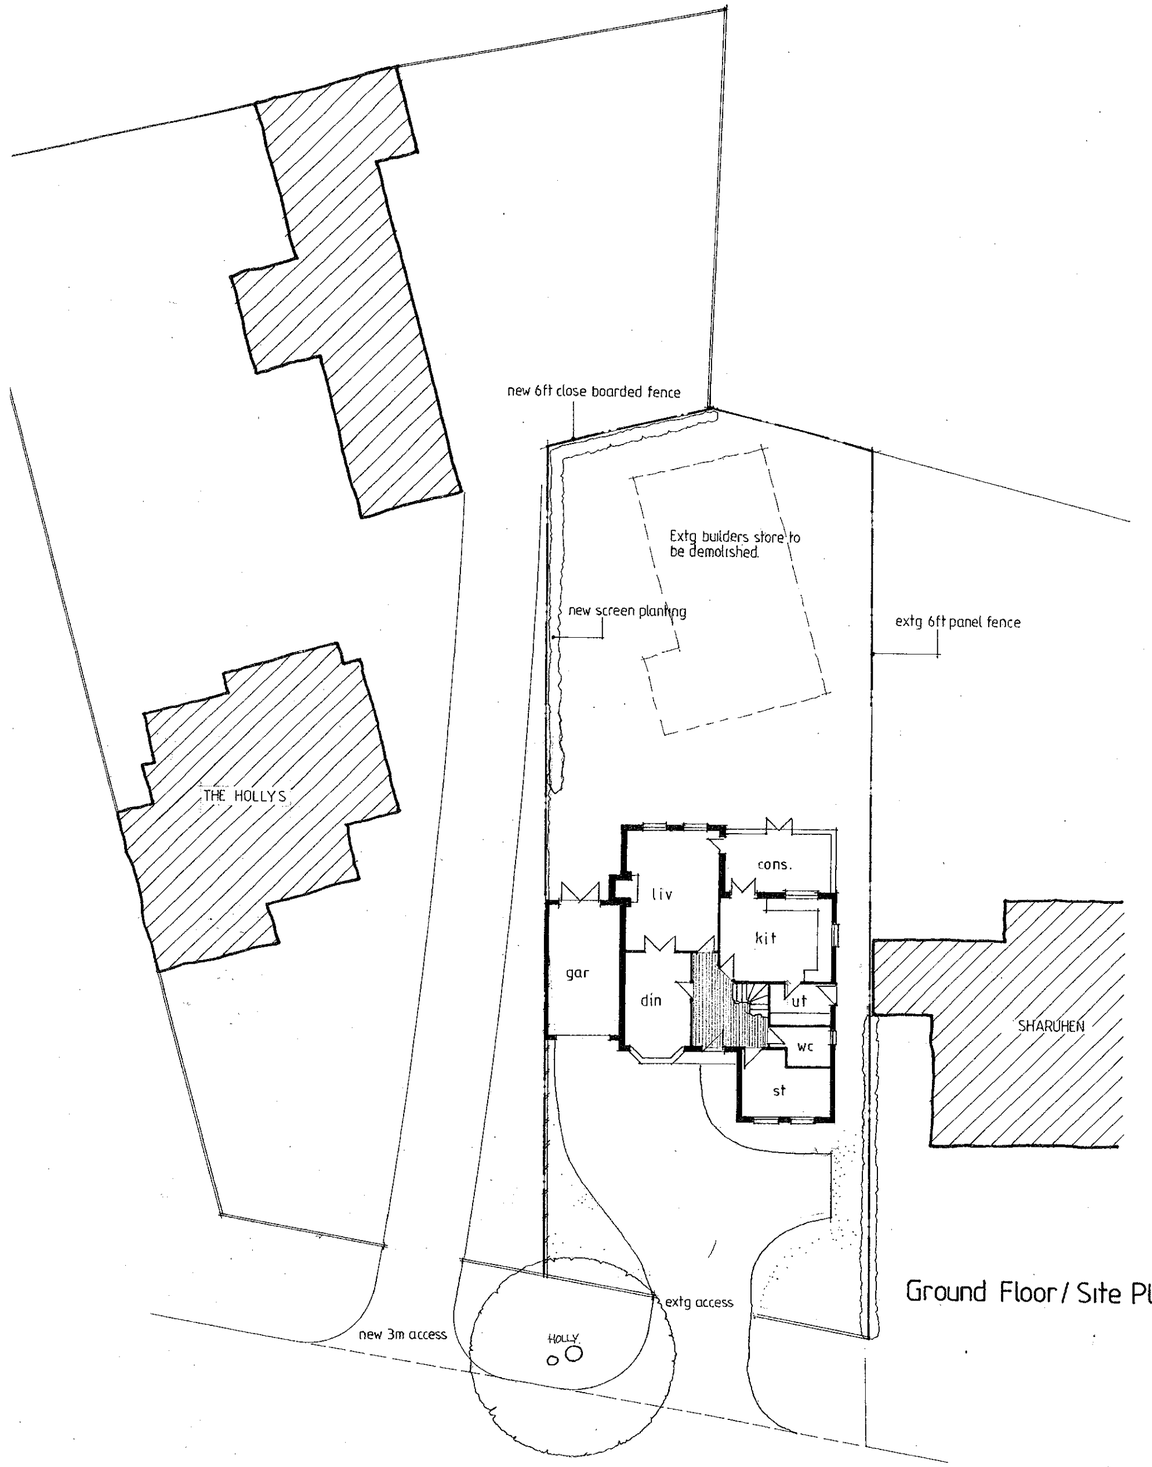

Ground Floor / Site Plan.

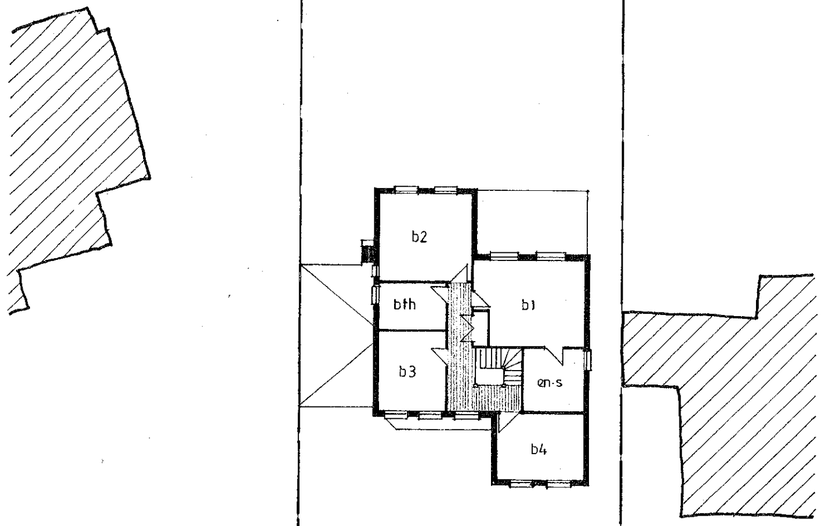

First Floor Plan

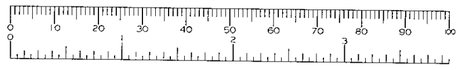

DMT
THE • DAY • TANNER

ARCHITECTURE & PLANNING PARTNERSHIP

11-13 DUKES RIDE
CROWTHORNE
BERKSHIRE
RG11 6LZ
01344 - 777143

5a PROSPECT ST
CAVERSHAM
READING
RG4 8JA
01734 - 461242

CLIENT J. May Esq.

JOB The Hollys, Church Lane, Finchampstead.

DRG New Dwelling.

SCALE 1:200 DRAWN DATE

TPR 151

WYNBUR | HOLLYS | NEW DWELLING | SHARIHUEN | BELLSWAY



CHURCH LANE

13.JUN.2000* 1727

DELEGATED
APPROVED

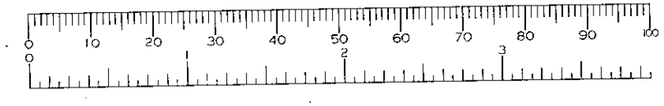

DWT
THE•DAY•TANNER
ARCHITECTURE & PLANNING PARTNERSHIP
11-13 DUKES RIDE & PROSPECT ST
CROWTHORNE CAVERSHAM
BERKSHIRE READING
RG11 6LZ RG4 8JA
0344 - 777143 0734 - 481242

CLIENT Mr & Mrs A. Day

JOB THE HOLLYS, CHURCH LANE
FINCHAMPSTEAD

DRG STREET SCENE

1551/02

SCALE 1/200 DRAWN DATE jun 00

TPR 151