

West elevation



South elevation



North elevation



East elevation

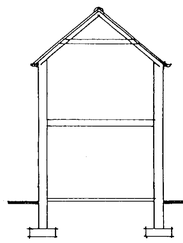

Section A·A

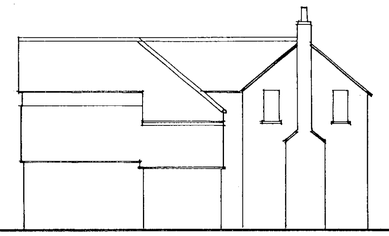

Existing East elevation

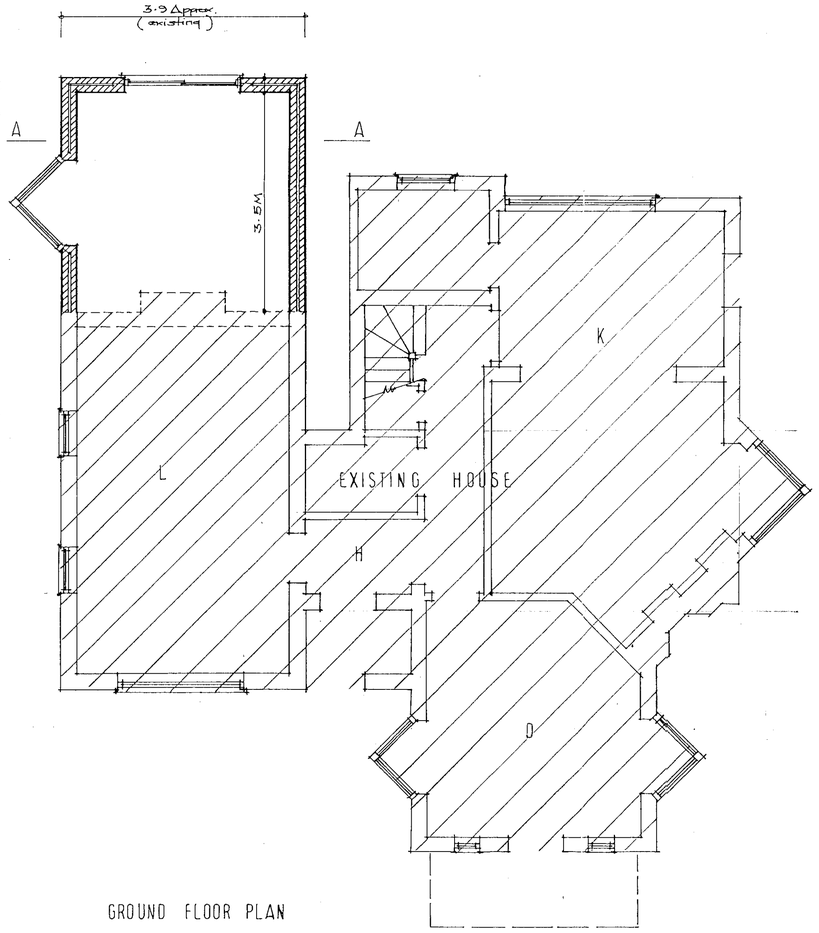

GROUND FLOOR PLAN

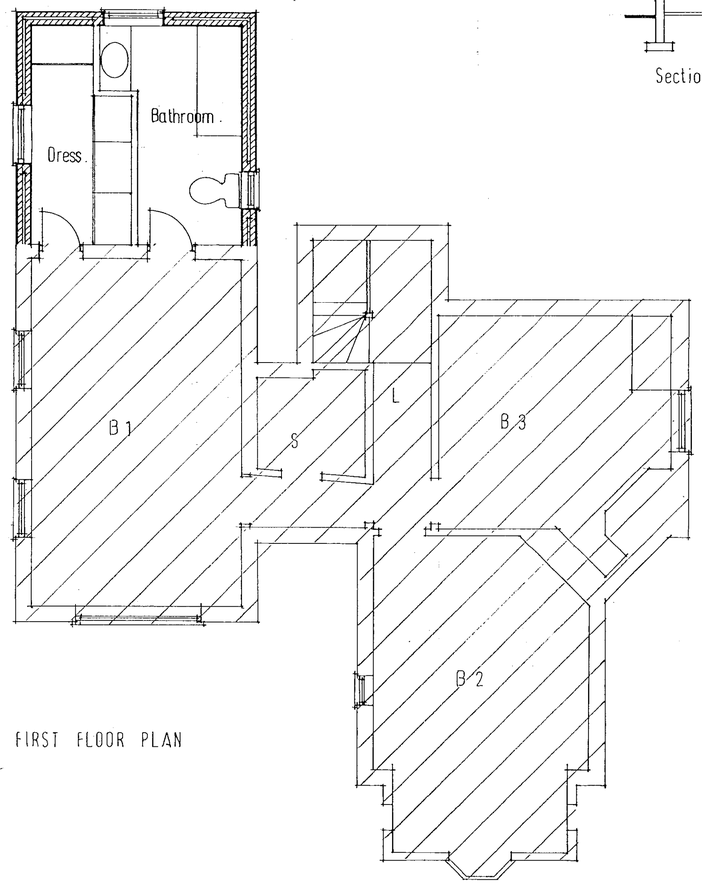

FIRST FLOOR PLAN

30.NOV.2000* 2249

PROPOSED EXTENSION TO "SOUTH LODGE"
BATH ROAD. KILN GREEN
FOR MR & MRS. A PUSEY.

APPROVED

	DRG. No 576
	DATE: NOVEMBER 2000
	SCALES: 1:50 & 1:100

12/6/01

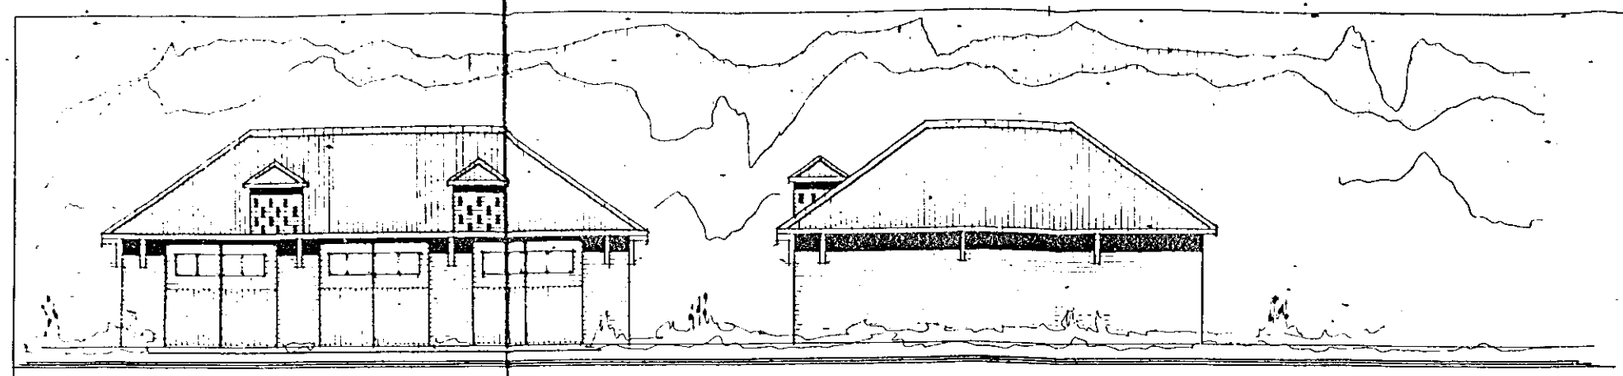

EAST — NORTH

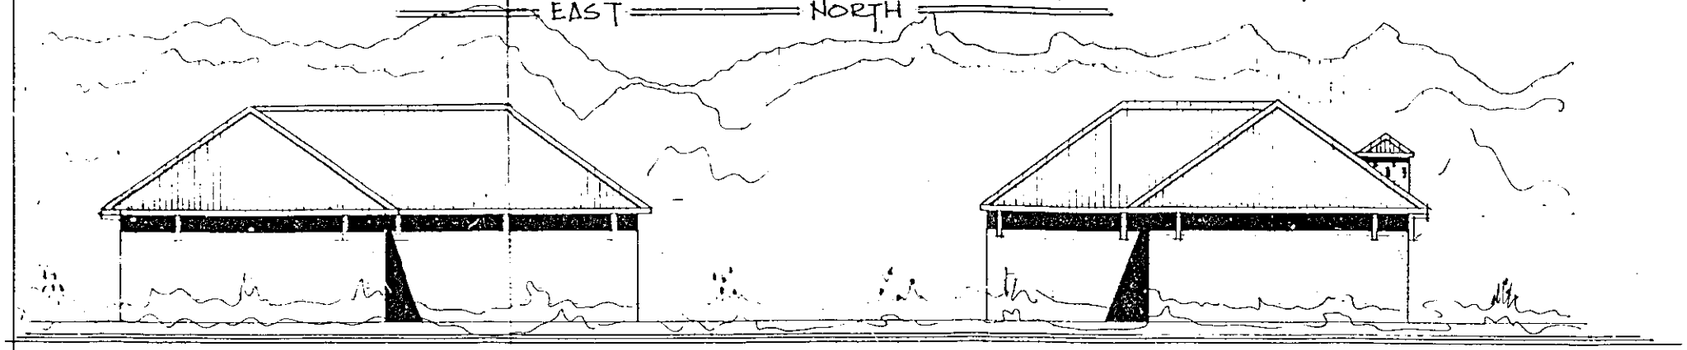

WEST — SOUTH

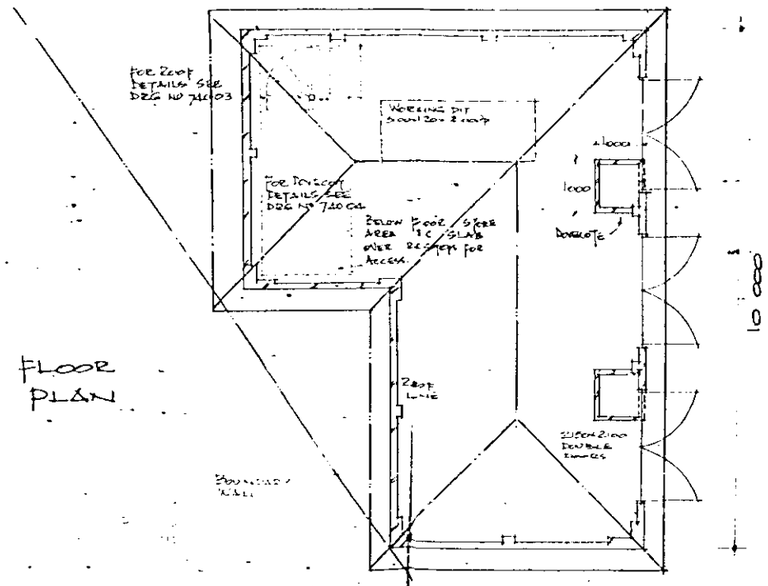

FLOOR PLAN

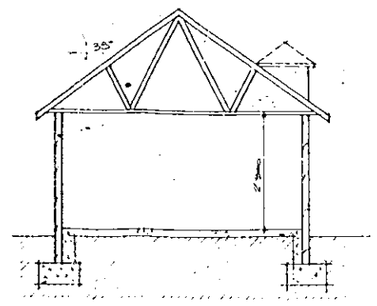

SECTION

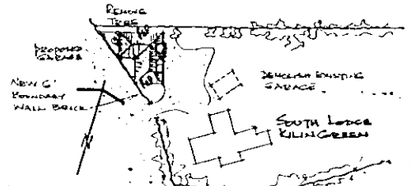

PLOT PLAN

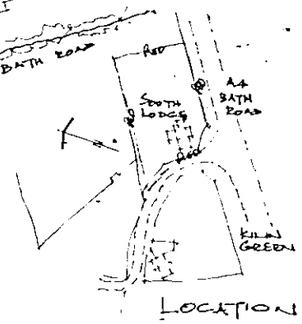

LOCATION

NOTES:
All dimensions must be checked on site and not scaled from this drawing.

DELEGATED 27.4.84

A		
	Date	Revisions

© copyright

Client: Mr LOWREY

Job Title: PROPOSED NEW GARAGE AT SOUTH LODGE KILN GREEN

Drawing Title: PROPOSED DETAILS

Scale: 1:1250 1:500 1:50

Date: APRIL 84 | Drawn by: GPO

Drg No: 740·02 | Rev:

FAIRCHILD LTD.
36 clevedon drive earley reading tel 856412

A product of the Mid Range Architect CAT No 7321

1/16" 0 5 10 20 30 40 50FT
1/2" 0 1 2 3 4 5FT
1:200 0 1 2 3 4 5 10 15M
1:2500 0 20 50 75 100 150 200M
1"=20' 0 5 10 20 30 40 60FT
1/4" 0 1 2 3 4 5 10FT
1:100 0 1 2 3 4 5 6 7 8M
1:1250 0 10 30 50 75 100M
1"=30' 0 10 20 30 40 60 90FT
1/8" 0 5 10 15 20 25FT
1:50 0 1 2 3 4M
1:500 0 5 10 20 30 40M

A1 A2 A2 A1