

HERITAGE CLUB
ROMAN RIDE
CROWTHORNE

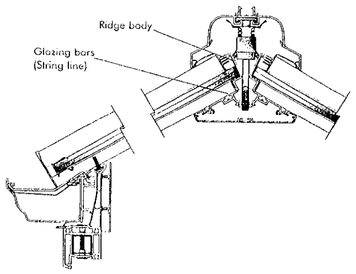

TO BE USED ON N°2 CONSERVATORY
FIX TO THE BUILDING BY AN 'A' FRAME WITH FISHER FIXING AND LEAD FLASHING
ROOF 28mm POLY CARB ON UPVC STRENGTHEN BY ALI GLAZING BARS

ULTRALITE BOX GUTTER TO BE USED ON N°1 CONS

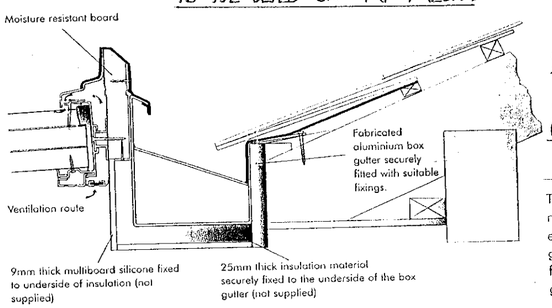


SCALE 1:1
USING 70mm ULTRALITE ROOF

The Ultralite box gutter offers even more headroom for extremely low eaves fixing situations. These box gutters are individually manufactured for each specific installation. See box gutter ordering information.


FIRE EXIT
TO BE SECURED BY LIFT LATCH INSIDE NO KEY LOCKS TO BE FITTED.


EXIT
N°1
EXIT

EXIT
TO BE SECURED BY LIFT LATCH INSIDE NO KEY LOCKS TO BE FITTED FIRE EXIT

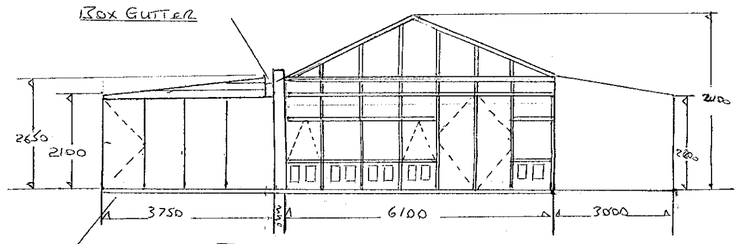



FRONT ELEVATION

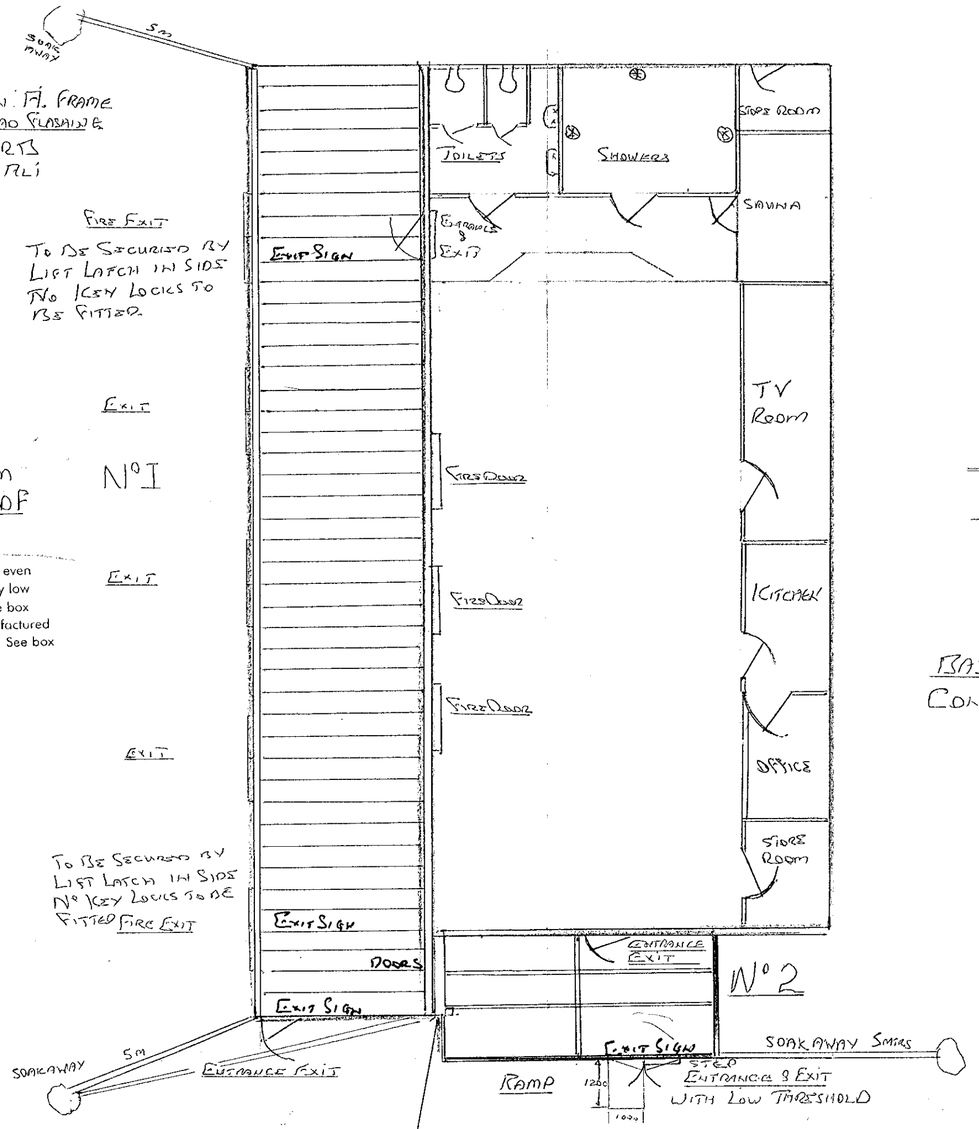

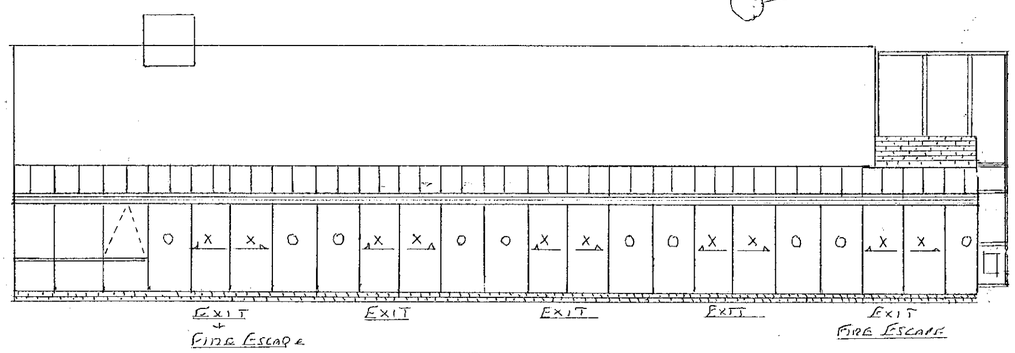



BRICK WALL WITH PILLER. TO HOUSE FRENCH DOORS SO YOU CAN GAIN ACCESS TO BOTH CONSERVATORYS.

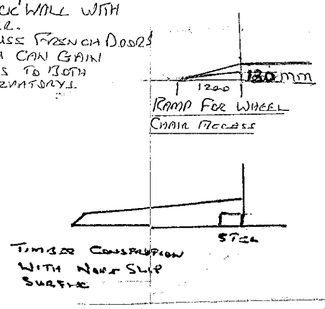

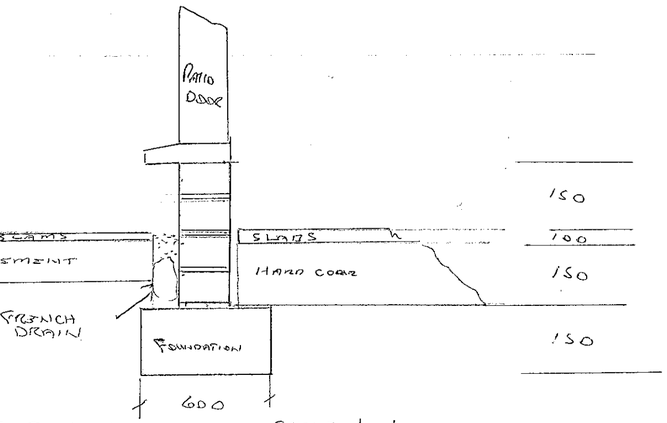


BASE CONSTRUCTION SCALE 1:01
CONSERVATORY N°1

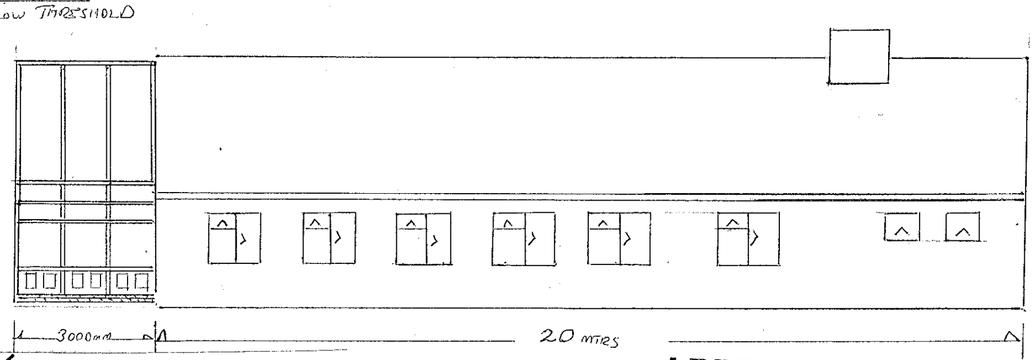

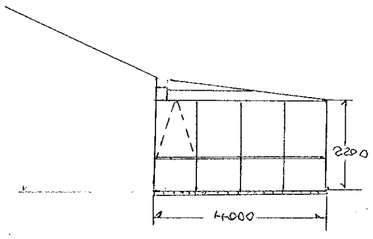

REAR ELEVATION

NOTES
ALL GLAZING TO BS6206:1981.
ALL FRAMES ARE STEEL REINFORCED

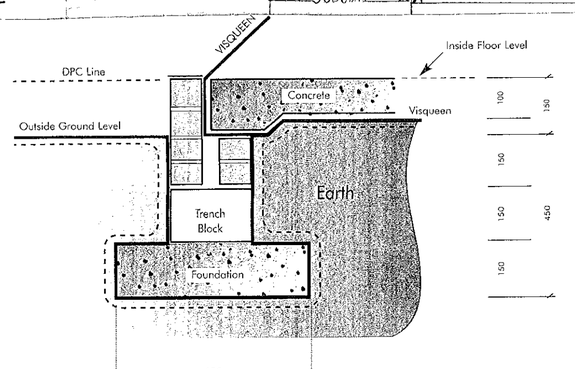

ADDITIONAL FLOOR SPACE = 107SQ.M.

BASE N° 2
CONSERVATORY

APPROVED

DRAWN BY D PARSONS
SCALE 1:100
N° 171. · 12-12-00