

21. DEC. 2000 3376

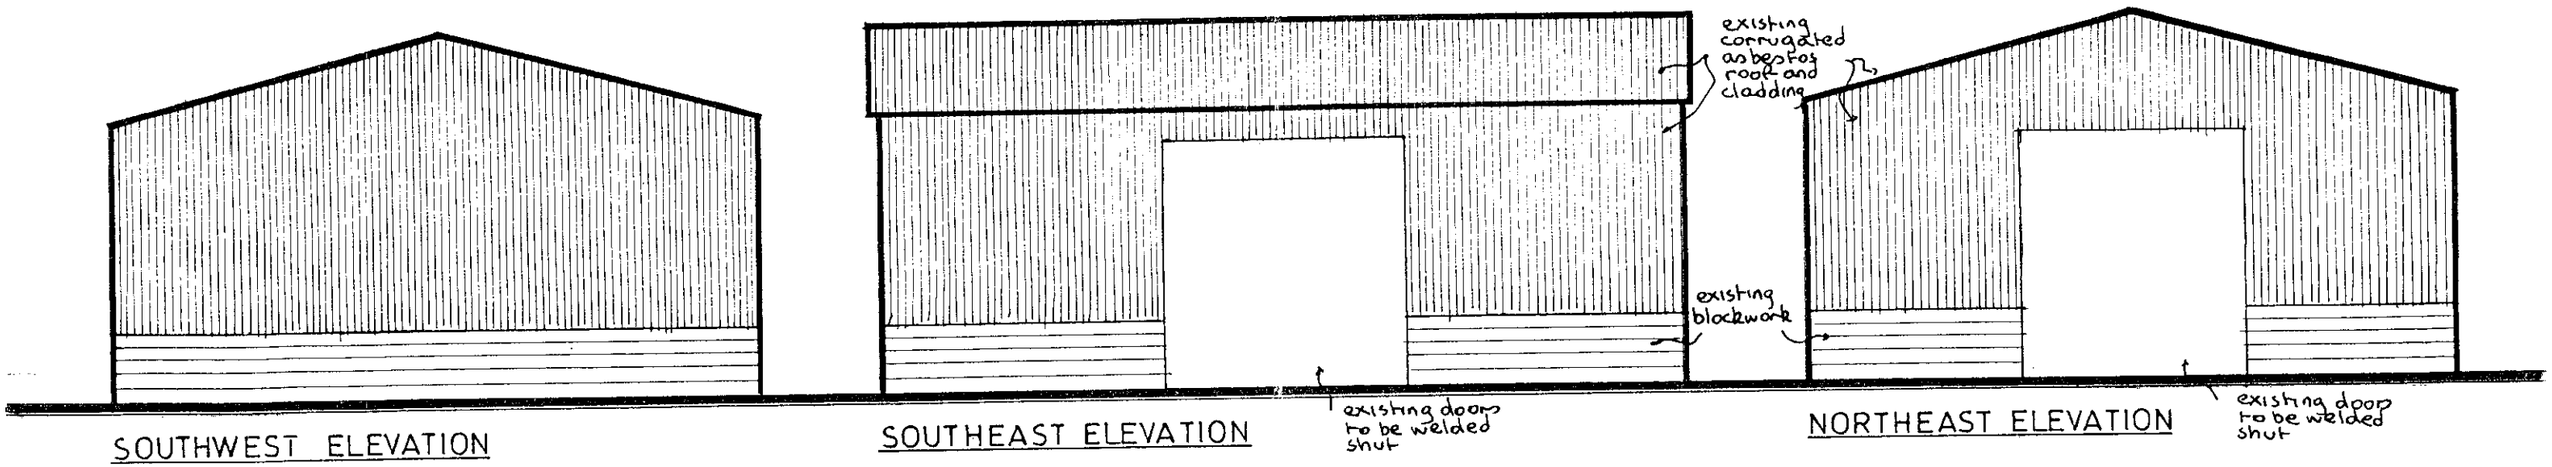


SOUTHWEST ELEVATION

SOUTHEAST ELEVATION

NORTHEAST ELEVATION

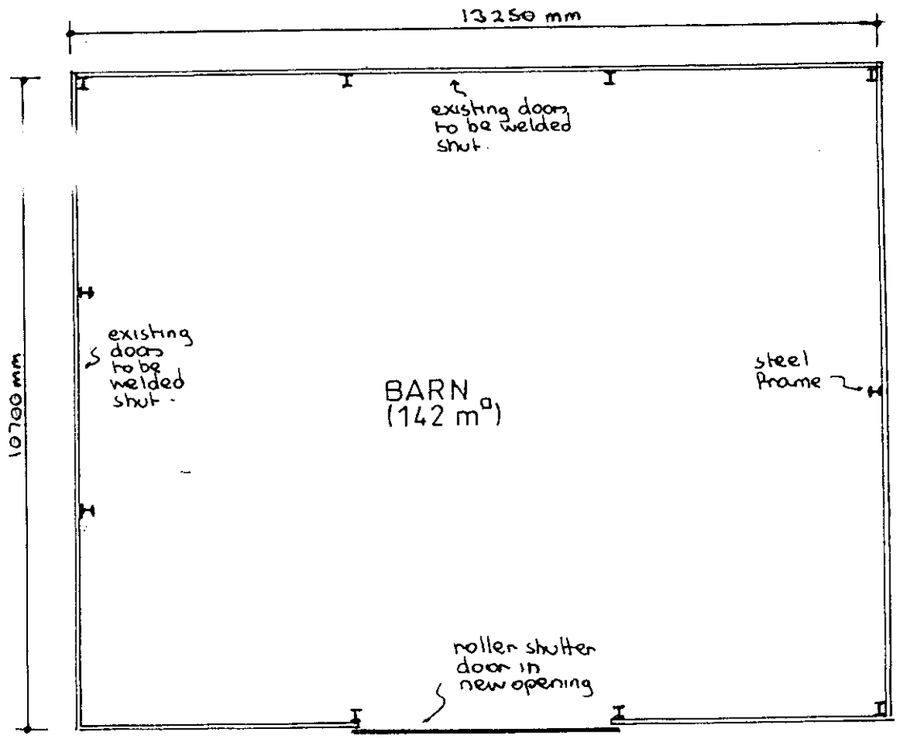

FLOOR PLAN

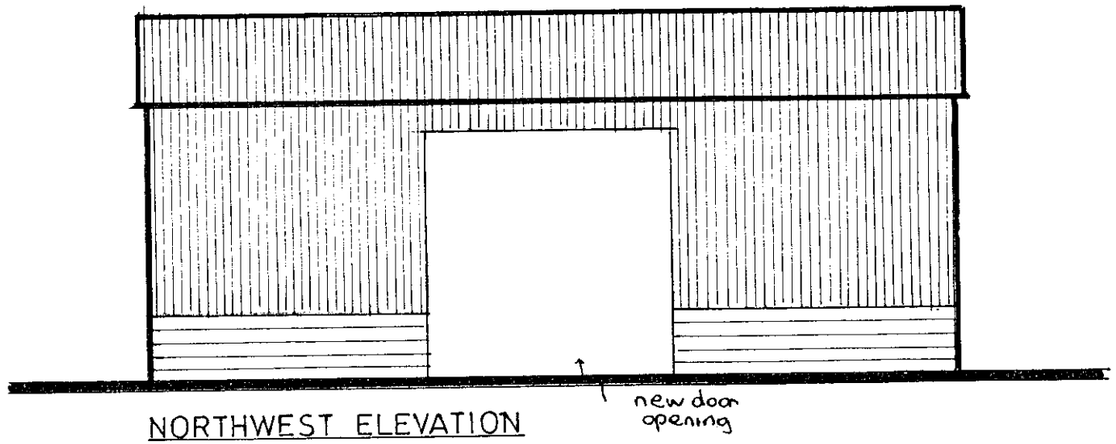

NORTHWEST ELEVATION

PROPOSED CHANGE OF USE OF EXISTING BARN AT MAYS FARM, RYIESH GREEN, THREE MILE CROSS, READING, BERKS FOR GISOWATT U.K LIMITED

Drawing nº AH/S/643 Scale 1:100

Date DEC 2000 Drawn ANDESIGN

Clients MRS.D.J.CLARKE & MRS D.M.SIVITER

to be read in conjunction with 1:500 & 1:2500 o.s. sheets

APPROVED