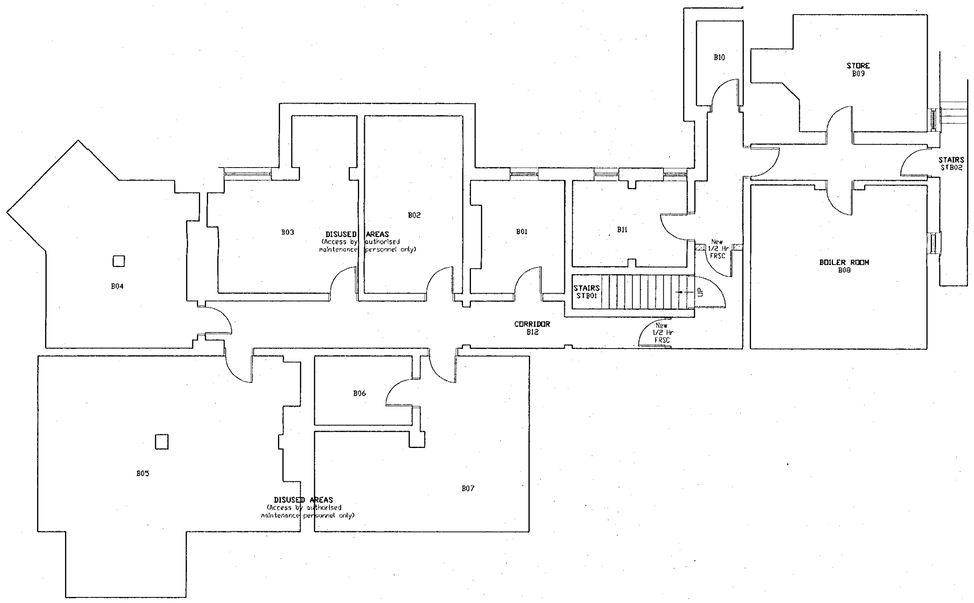



02 MAY 2000 1372

APPROVED

| REF | DATE | REVISION | DRAWN | CHECKED |
|---|---|---|---|---|

| SCALE | DATE | DRAWN BY | CHECKED BY |
|---|---|---|---|
| 1:100 | 11/04/00 | | |

DRAWING

BASEMENT PLAN
AS PROPOSED

PROJECT

FOXHILL HOUSE
JIF BID

CLIENT

THE UNIVERSITY
OF READING

RIDGE

BEAUMONT HOUSE
59 HIGH STREET THEALE
READING
RG7 5AL

TEL: 0118 932 3088
FAX: 0118 932 3137
E-mail: mail@ridge.co.uk
http://www.ridge.co.uk

Also at Oxford, Bristol and London


DRG NO
200235/05

REV

FILE REFERENCE:
R:\DATA\JOBS\TEAM209\200235\DRAWINGS\

XREF FILE REFERENCE:

S:\Data\Jobs\Team209\200235\Drawings\200235-05.dwg Wed Apr 12 11:49:49 2000

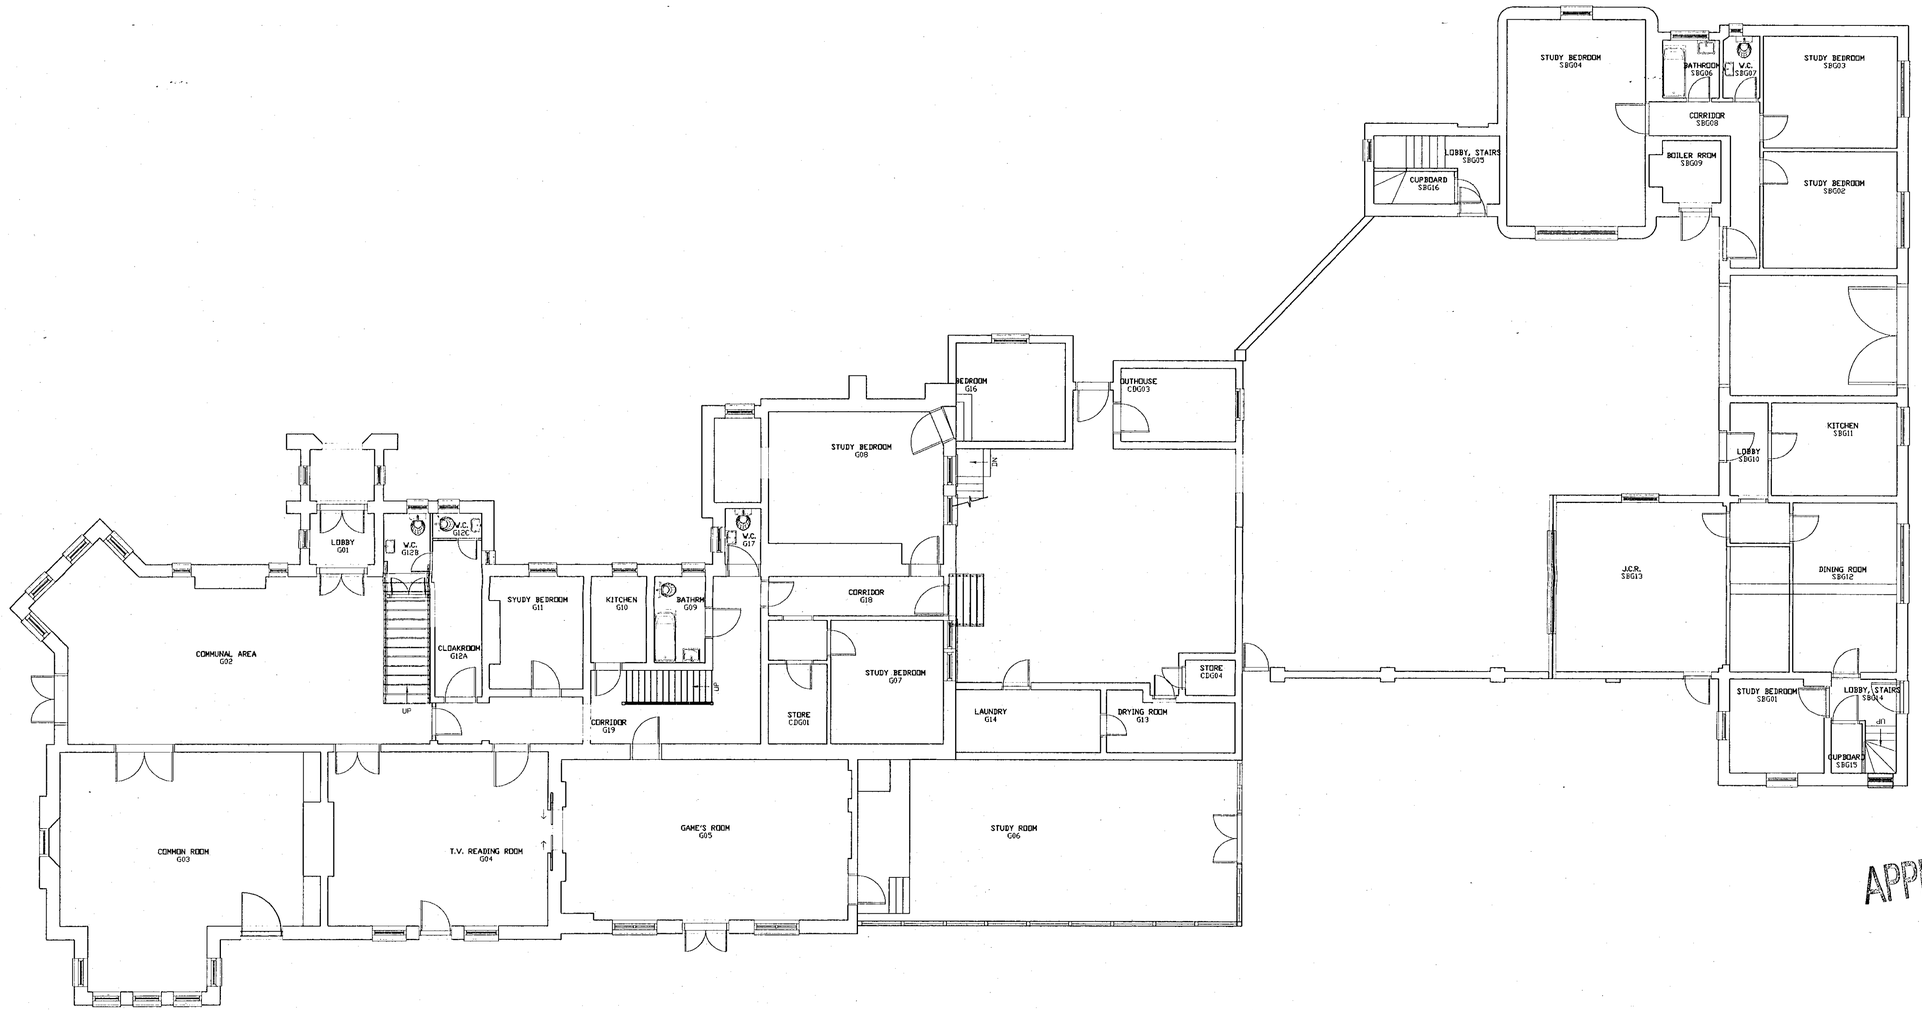


02.MAY2000* 1372

APPROVED

| REF | DATE | REVISION | DRAWN | CHECKED |
|---|---|---|---|---|

| SCALE | DATE | DRAWN BY | CHECKED BY |
|---|---|---|---|
| 1:100 | 23/03/00 | DWB | |

DRAWING

GROUND FLOOR PLAN
AS EXISTING

PROJECT

FOXHILL HOUSE
JIF BID

CLIENT

THE UNIVERSITY
OF READING

RIDGE

BEAUMONT HOUSE
59 HIGH STREET THEALE
READING
RG7 5AL

TEL: 0118 932 3088
FAX: 0118 932 3137
E-mail: mail@ridge.co.uk
http://www.ridge.co.uk

Also at Oxford, Bristol and London

DRG NO 200235/02

REV

FILE REFERENCE:
R:\DATA\JOBS\TEAM209\200235\DRAWINGS\

XREF FILE REFERENCE:

S:\Data\Jobs\Team209\200235\Drawings\200235-02.dwg Wed Apr 12 12:10:18 2000

STUDY BEDROOM
204

STUDY BEDROOM
203

W.C.
202

STUDY BEDROOM
201

WASHROOM
209

W.C.
210

STUDY BEDROOM
212

STUDY BEDROOM
211

DN

STAIRS
ST201

CORRIDOR
214

UP

CORRIDOR
213

STUDY BEDROOM
205

UP

KITCHEN
206

STUDY BEDROOM
207

02.MAY2000 1372

APPROVED

| REF | DATE | REVISION | DRAWN | CHECKED |
|---|---|---|---|---|

| SCALE | DATE | DRAWN BY | CHECKED BY |
|---|---|---|---|
| 1:50 | 23/03/00 | DWB | |

DRAWING

SECOND FLOOR PLAN
AS EXISTING

PROJECT

FOXHILL HOUSE
JIF BID

CLIENT

THE UNIVERSITY
OF READING

RIDGE

BEAUMONT HOUSE
59 HIGH STREET THEALE
READING
RG7 5AL

TEL: 0118 932 3088
FAX: 0118 932 3137
E-mail: mail@ridge.co.uk
http://www.ridge.co.uk

Also at Oxford, Bristol and London


DRG NO
200235/04


REV

FILE REFERENCE:
R:\DATA\JOBS\TEAM209\200235\DRAWINGS\..

XREF FILE REFERENCE:

S:\Data\Jobs\Team209\200235\Drawings\200235-04.dwg Wed Apr 12 10:56:31 2000

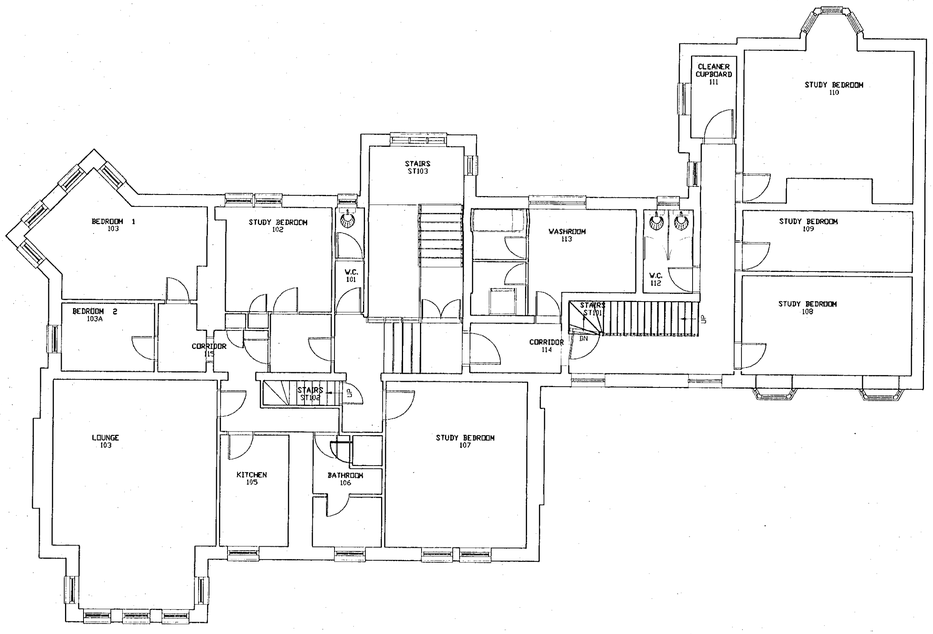

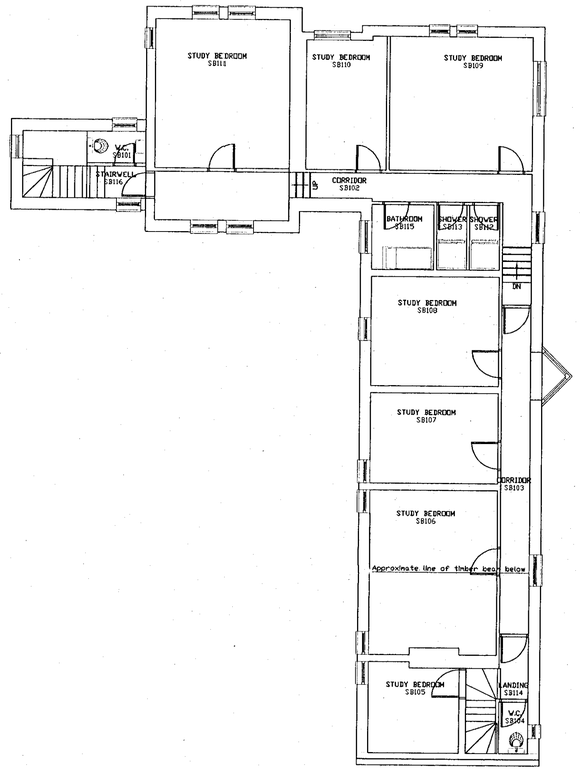
02.MAY2000* 1372

APPROVED

| REF | DATE | REVISION | DRAWN | CHECKED |
|---|---|---|---|---|

| SCALE | DATE | DRAWN BY | CHECKED BY |
|---|---|---|---|
| 1:100 | 23/03/00 | DWB | |

DRAWING

FIRST FLOOR PLAN
AS EXISTING

PROJECT

FOXHILL HOUSE
JIF BID

CLIENT

THE UNIVERSITY
OF READING

RIDGE

BEAUMONT HOUSE
59 HIGH STREET THEALE
READING
RG7 5AL

TEL: 0118 932 3088
FAX: 0118 932 3137
E-mail: mail@ridge.co.uk
http//www.ridge.co.uk


Also at Oxford, Bristol and London

DRG NO 200235/03 REV

FILE REFERENCE:
R:\DATA\JOBS\TEAM209\200235\DRAWINGS\..

XREF FILE REFERENCE:

S:\Data\Jobs\Team209\200235\Drawings\200235-03.dwg Wed Apr 12 10:59:35 2000

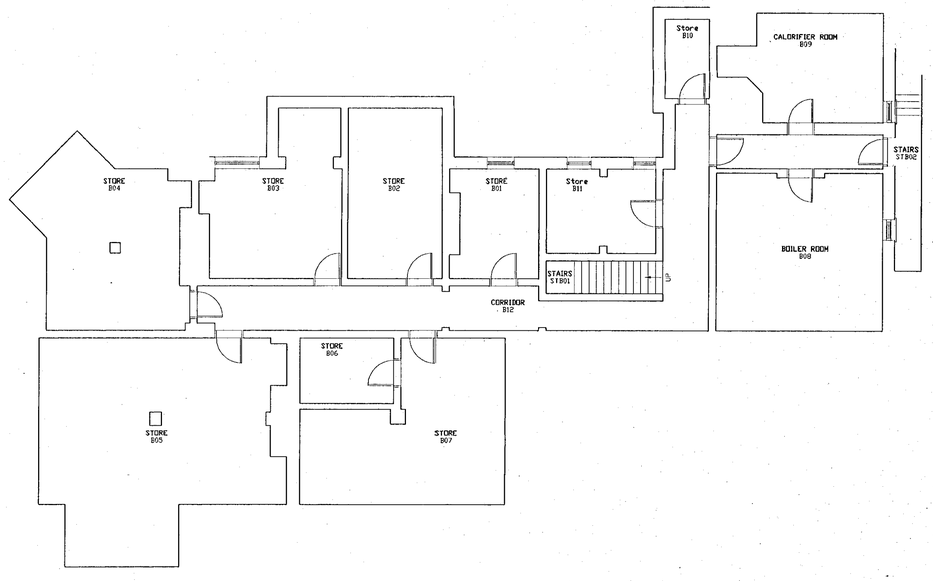


02 MAY 2000 1372

APPROVED

| REF | DATE | REVISION | DRAWN | CHECKED |
|---|---|---|---|---|

| SCALE | DATE | DRAWN BY | CHECKED BY |
|---|---|---|---|
| 1:100 | 23/03/00 | DWB | |

DRAWING

# BASEMENT PLAN AS EXISTING

PROJECT

FOXHILL HOUSE
JIF BID

CLIENT

THE UNIVERSITY
OF READING

RIDGE

BEAUMONT HOUSE
59 HIGH STREET THEALE
READING
RG7 5AL

TEL: 0118 932 3088
FAX: 0118 932 3137
E-mail: mail@ridge.co.uk
http://www.ridge.co.uk

Also at Oxford, Bristol and London

DRG NO 200235/01 REV

FILE REFERENCE:
R:\DATA\JOBS\TEAM209\200235\DRAWINGS\..


XREF FILE REFERENCE:

R:\Data\Jobs\Team2009\200235\Drawings\200235-01.dwg Tue Apr 18 11:54:56 2000

## LEGEND :

(U) UPGRADE EXISTING DOORS TO 1/2HR FRSC

(R) REPLACE EXISTING DOORS TO 1/2HR FRSC

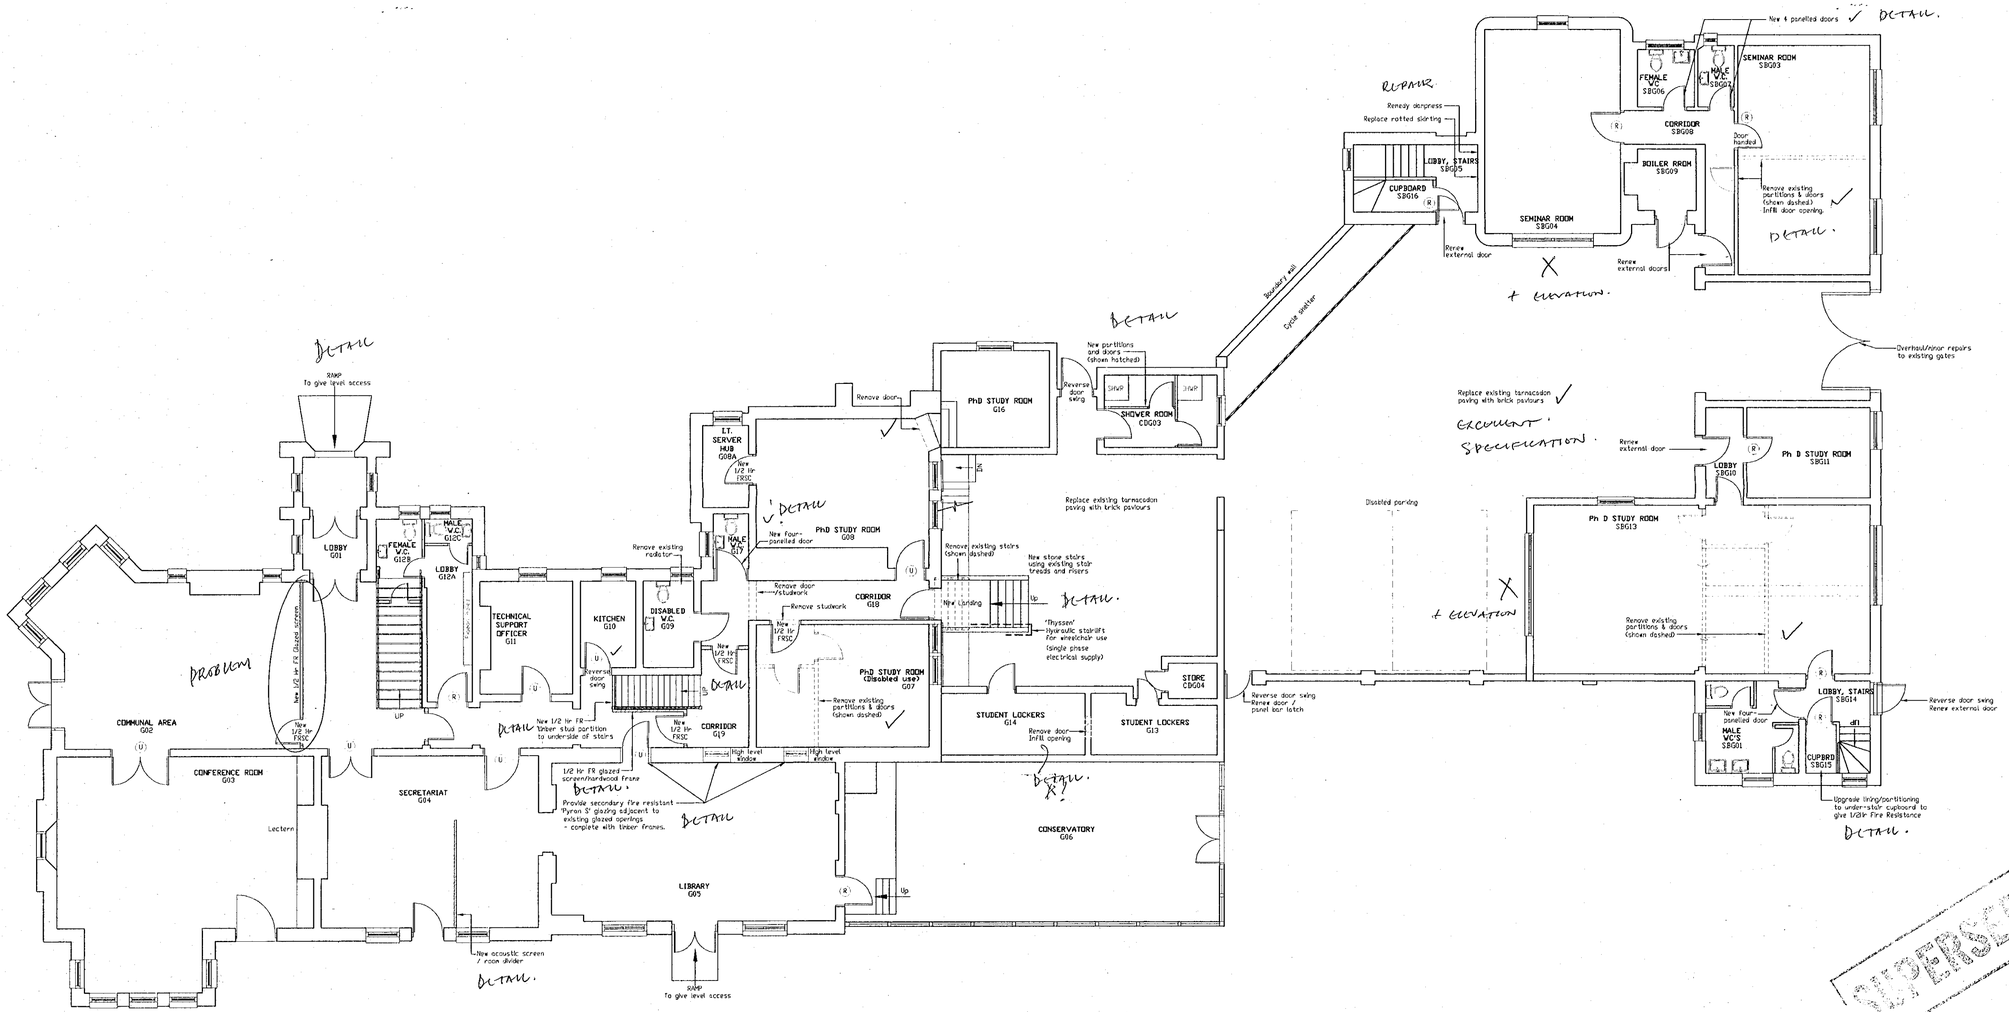


SUPERSEDED

02.MAY2000* 1372

| REF | DATE | REVISION | DRAWN | CHECKED |
|---|---|---|---|---|

| SCALE | DATE | DRAWN BY | CHECKED BY |
|---|---|---|---|
| 1:100 | 31/03/00 | | |

DRAWING

GROUND FLOOR PLAN
AS PROPOSED
BUILDING WORK

PROJECT

FOXHILL HOUSE
JIF BID

CLIENT

THE UNIVERSITY
OF READING


RIDGE

BEAUMONT HOUSE
59 HIGH STREET THEALE
READING
RG7 5AL

TEL: 0118 932 3088
FAX: 0118 932 3137
E-mail: mail@ridge.co.uk
http://www.ridge.co.uk

Also at Oxford, Bristol and London


DRG NO 200235/09 REV

FILE REFERENCE:
R:\DATA\JOBS\TEAM209\200235\DRAWINGS\..


XREF FILE REFERENCE:
R:\DATA\JOBS\TEAM209\200235\DRAWINGS\GRNDBS


S:\Data\Jobs\Team209\200235\Drawings\200235-06-09.dwg Wed Apr 12 11:38:49 2000

## LEGEND :

(U) UPGRADE EXISTING DOORS TO 1/2HR FRSC.

(R) REPLACE EXISTING DOORS TO 1/2HR FRSC

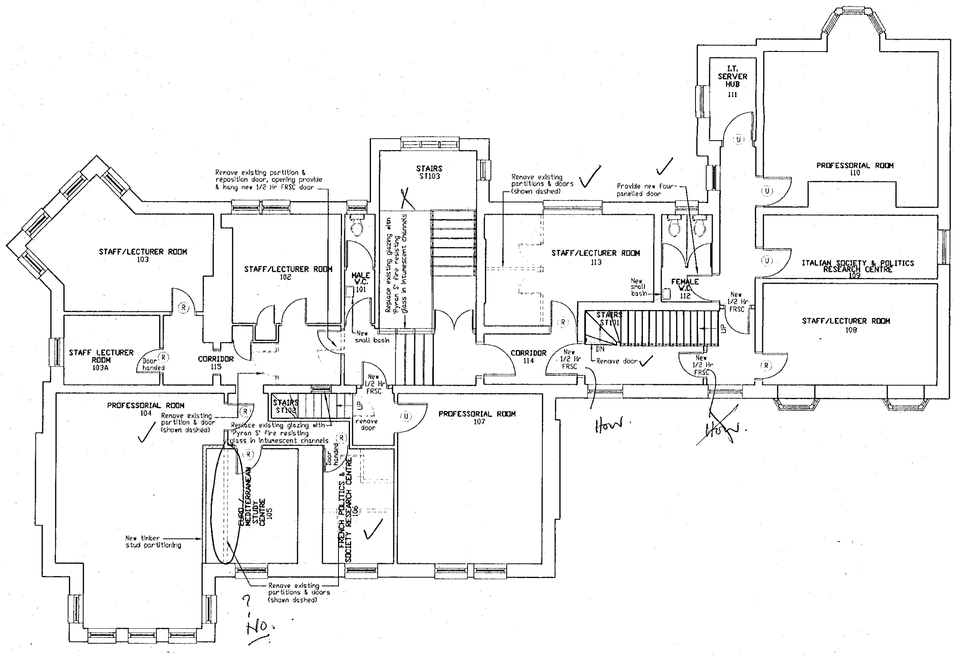

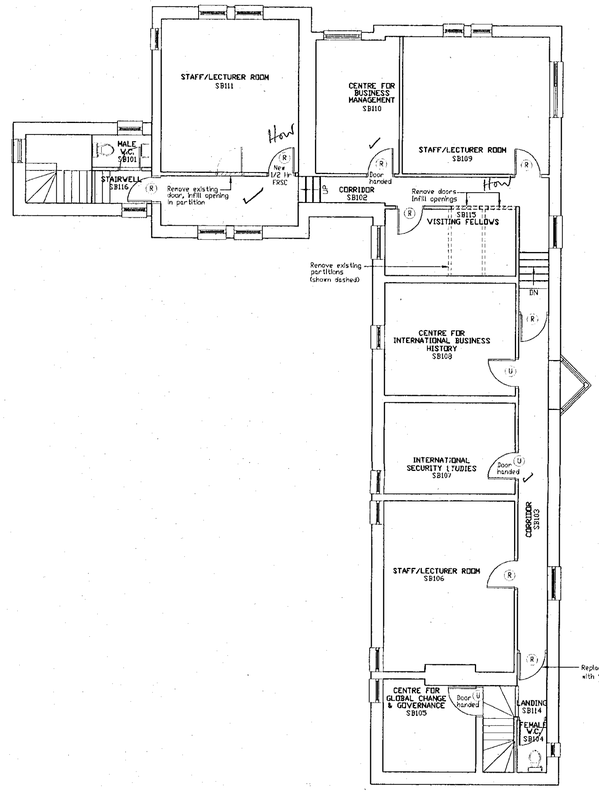
SUPERSEDED

02.MAY2000*

1372

| REF | DATE | REVISION | DRAWN | CHECKED |
|---|---|---|---|---|

| SCALE | DATE | DRAWN BY | CHECKED BY |
|---|---|---|---|
| 1:100 | 31/03/00 | | |

DRAWING

# FIRST FLOOR PLAN AS PROPOSED BUILDERS WORK

PROJECT

FOXHILL HOUSE
JIF BID

CLIENT

THE UNIVERSITY OF READING


RIDGE

BEAUMONT HOUSE
59 HIGH STREET THEALE
READING
RG7 5AL

TEL: 0118 932 3088
FAX: 0118 932 3137
E-mail: mail@ridge.co.uk
http://www.ridge.co.uk

Also at Oxford, Bristol and London


DRG NO 200235/10 REV

FILE REFERENCE: R:\DATA\JOBS\TEAM209\200235\DRAWINGS\..


XREF FILE REFERENCE: R:\DATA\JOBS\TEAM209\200235\DRAWINGS\FIRSTBS

S:\Data\Jobs\Team209\200235\Drawings\200235-07+10.dwg Wed Apr 12 11:22:36 2000

## LEGEND :

(U) UPGRADE EXISTING DOORS TO 1/2HR FRSC

(R) REPLACE EXISTING DOORS TO 1/2HR FRSC.

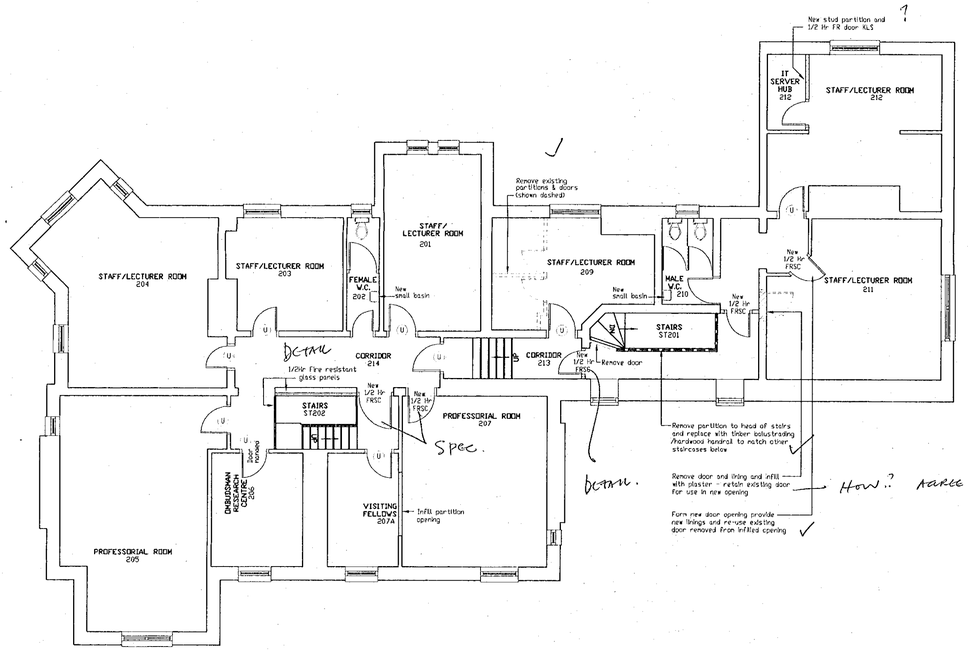


SUPERSEDED
02.MAY2000*
1372

| REF | DATE | REVISION | DRAWN | CHECKED |
|---|---|---|---|---|

| SCALE | DATE | DRAWN BY | CHECKED BY |
|---|---|---|---|
| 1:100 | 31/03/00 | | |

DRAWING

SECOND FLOOR PLAN
AS PROPOSED
BUILDERS WORK

PROJECT

FOXHILL HOUSE
JIF BID

CLIENT

THE UNIVERSITY
OF READING

RIDGE

BEAUMONT HOUSE
59 HIGH STREET THEALE
READING
RG7 5AL

TEL: 0118 932 3088
FAX: 0118 932 3137
E-mail: mail@ridge.co.uk
http://www.ridge.co.uk

Also at Oxford, Bristol and London

| DRG NO | REV |
|---|---|
| 200235/11 | |

FILE REFERENCE:
R:\DATA\JOBS\TEAM209\200235\DRAWINGS\..


XREF FILE REFERENCE:
R:\DATA\JOBS\TEAM209\200235\DRAWINGS\SECONDBS

S:\Data\Jobs\Team209\200235\Drawings\200235-08-11.dwg Wed Apr 12 11:30:20 2000

## LEGEND :

(U) UPGRADE EXISTING DOORS TO 1/2HR FRSC.

(R) REPLACE EXISTING DOORS TO 1/2HR FRSC.

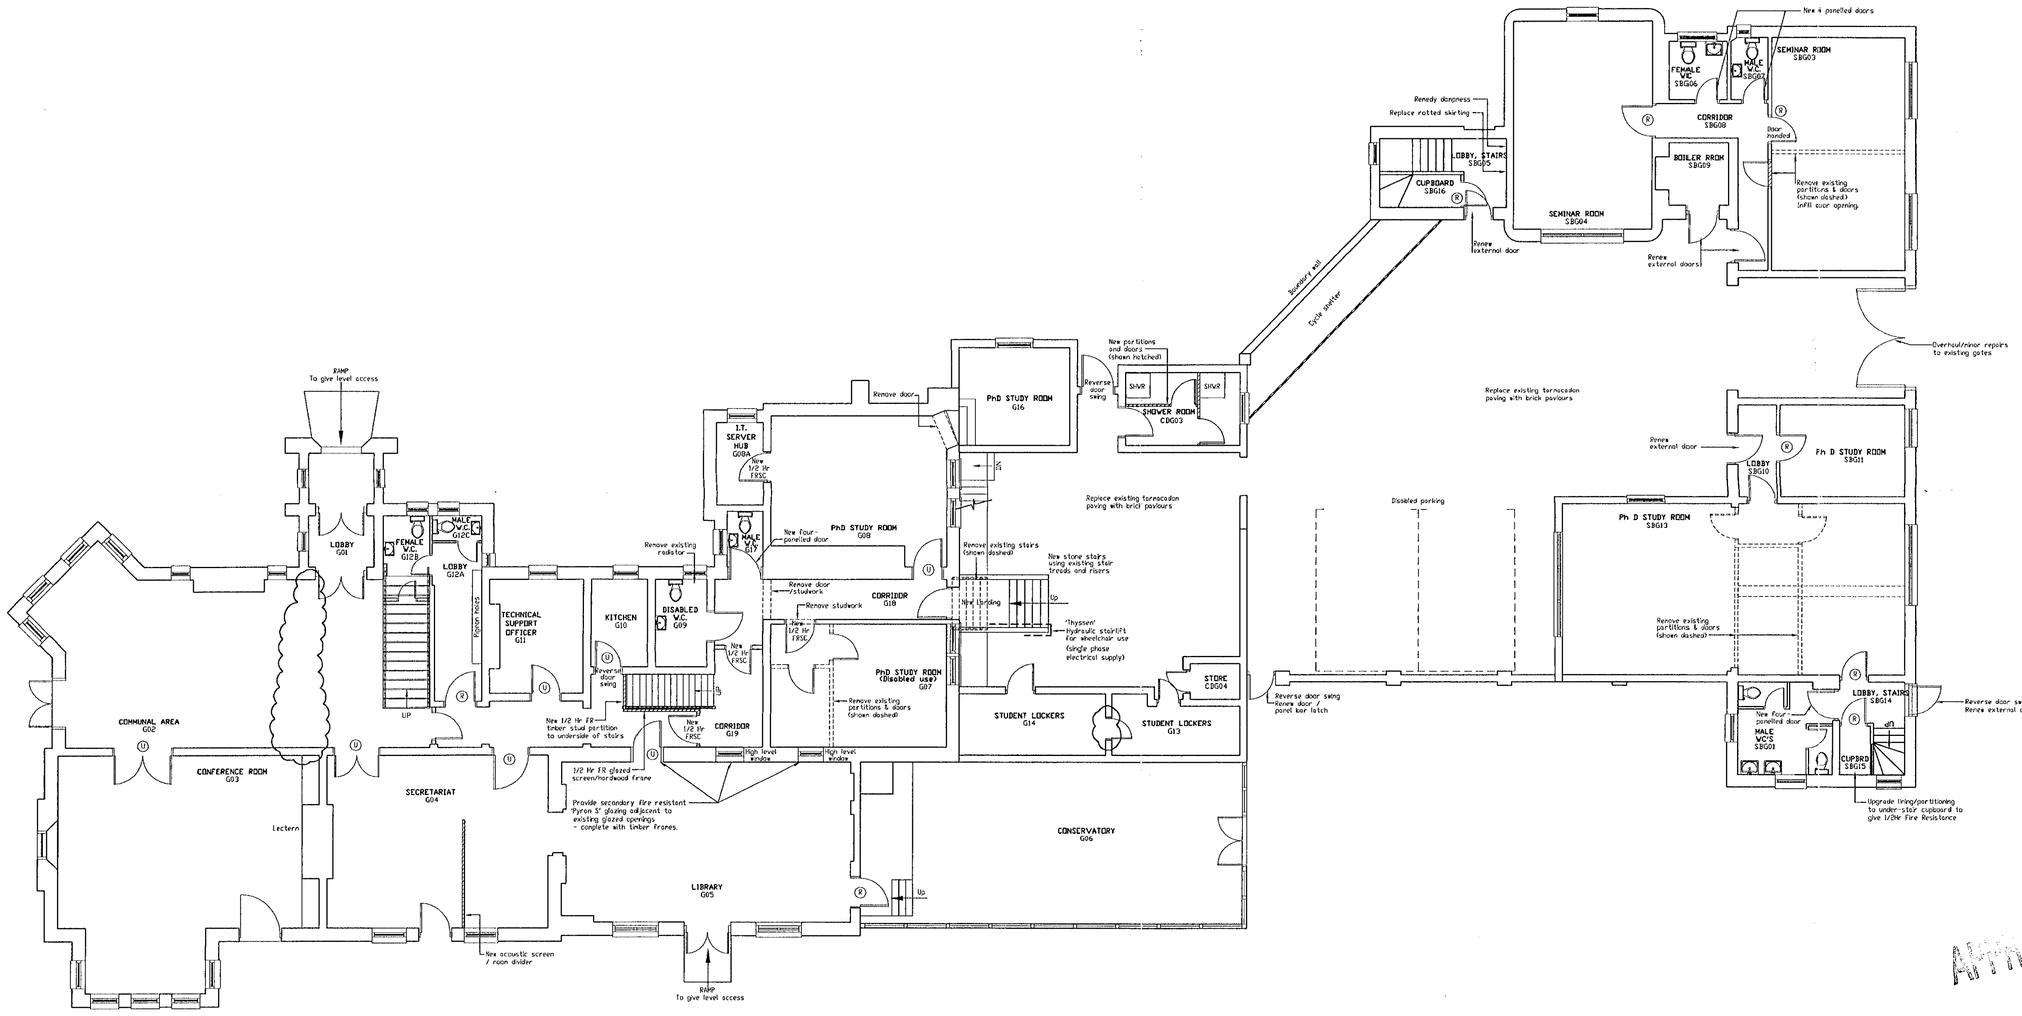


APPROVED

REVISED PLAN

1384 A
1372 B

PLANNING SERVICES RECEIVED
PDL
DC
APP
CS
14 AUG 2000
COPIES TO:

| REF | DATE | REVISION | DRAWN | CHECKED |
|---|---|---|---|---|
| A | 5.07.00 | Proposed fire screen in Entrance hall omitted. Intermediate door btwn Rm G13 / G14 to be retained. | JH | GB |

SCALE 1:100 | DATE 31/03/00 | DRAWN BY | CHECKED BY

DRAWING

# GROUND FLOOR PLAN AS PROPOSED BUILDING WORK

PROJECT

FOXHILL HOUSE
JIF BID

CLIENT

THE UNIVERSITY OF READING


RIDGE

BEAUMONT HOUSE
59 HIGH STREET THEALE
READING
RG7 5AL

TEL: 0118 932 3088
FAX: 0118 932 3137
E-mail: mail@ridge.co.uk
http://www.ridge.co.uk

Also at Oxford, Bristol and London


DRG NO 200235/09 | REV A


FILE REFERENCE:
R:\DATA\JOBS\TEAM209\200235\DRAWINGS\


XREF FILE REFERENCE:
R:\DATA\JOBS\TEAM209\200235\DRAWINGS\GRNDBS_A

## LEGEND :

(U) UPGRADE EXISTING DOORS TO 1/2HR FRSC.

(R) REPLACE EXISTING DOORS TO 1/2HR FRSC.

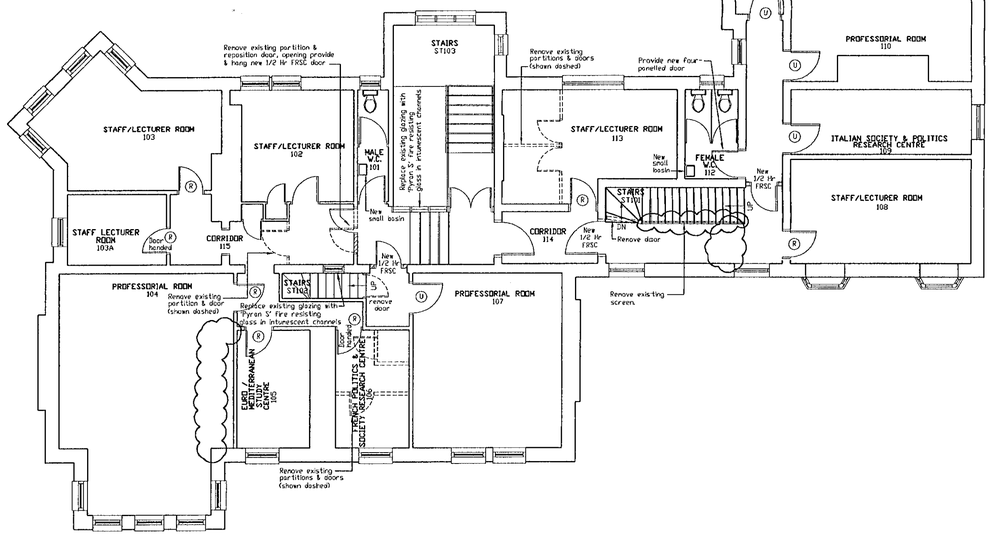

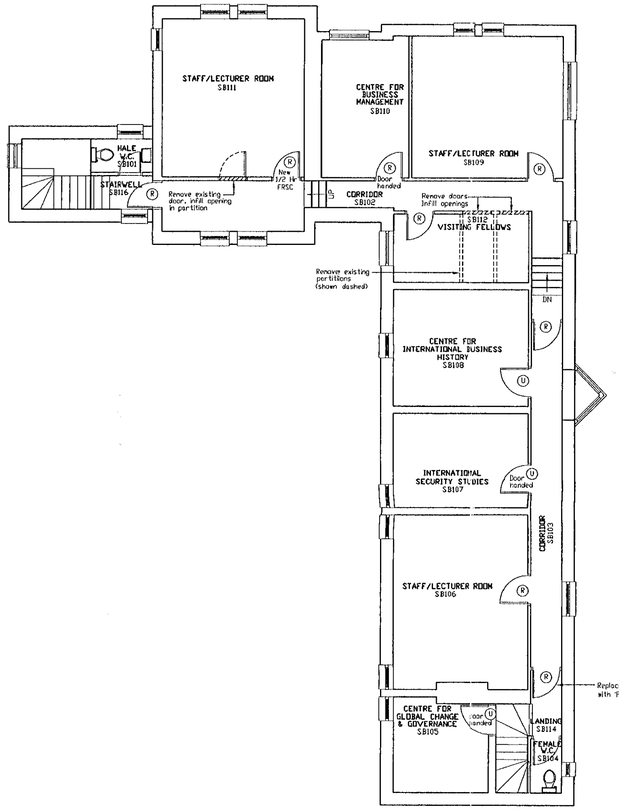
REVISED PLAN

1372

1384

| REF | DATE | REVISION | DRAWN | CHECKED |
|---|---|---|---|---|
| A | 5.07.00 | Original partition in Rm 105 to be retained, proposed partition omitted. ST 101 - Proposed intermediate fire door omitted and exist. fire screen to be removed. | JH | GB |

| SCALE | DATE | DRAWN BY | CHECKED B |
|---|---|---|---|
| 1:100 | 31/03/00 | | |

DRAWING

# FIRST FLOOR PLAN AS PROPOSED BUILDERS WORK

APPROVED

PROJECT

FOXHILL HOUSE
JIF BID

CLIENT

THE UNIVERSITY OF READING


RIDGE

BEAUMONT HOUSE
59 HIGH STREET THEALE
READING
RG7 5AL

TEL: 0118 932 3088
FAX: 0118 932 3137
E-mail: mail@ridge.co.uk
http://www.ridge.co.uk

Also at Oxford, Bristol and London


DRG NO 200235/10 | REV A


FILE REFERENCE:
R:\DATA\JOBS\TEAM209\200235\DRAWINGS\..

XREF FILE REFERENCE:
R:\DATA\JOBS\TEAM209\200235\DRAWINGS\FIRSTBS_A

## LEGEND :

(U) UPGRADE EXISTING DOORS TO 1/2HR FRSC.

(R) REPLACE EXISTING DOORS TO 1/2HR FRSC.

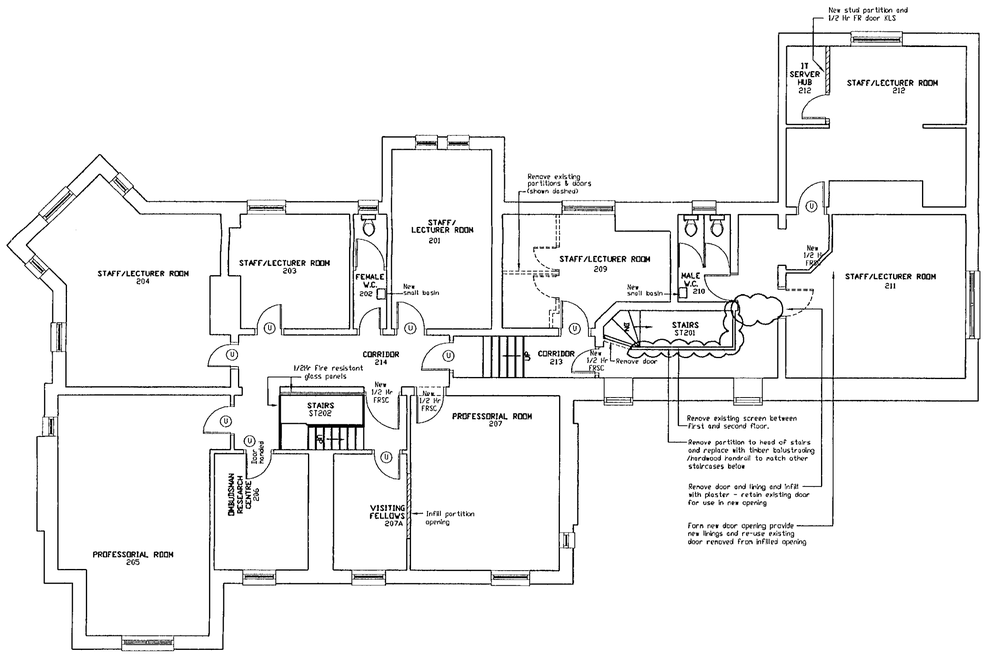


APPROVED

REVISED PLAN

1384

1372

PLANNING
PDL
JH
GB
CONTRACT

| REF | DATE | REVISION | DRAWN | CHECKED |
|---|---|---|---|---|
| A | 5.07.00 | ST 201 - Proposed fire door omitted and exist. fire screen to be removed | JH | GB |

| SCALE | DATE | DRAWN BY | CHECKED BY |
|---|---|---|---|
| 1:100 | 31/03/00 | | |

DRAWING

# SECOND FLOOR PLAN AS PROPOSED BUILDERS WORK

PROJECT

FOXHILL HOUSE
JIF BID

CLIENT

THE UNIVERSITY OF READING


RIDGE

BEAUMONT HOUSE
59 HIGH STREET THEALE
READING
RG7 5AL

TEL: 0118 932 3088
FAX: 0118 932 3137
E-mail: mail@ridge.co.uk
http://www.ridge.co.uk

Also at Oxford, Bristol and London


DRG NO 200235/11 REV A

FILE REFERENCE:
R:\DATA\JOBS\TEAM209\200235\DRAWINGS\..

XREF FILE REFERENCE:
R:\DATA\JOBS\TEAM209\200235\DRAWINGS\SECONDBS

Notes


## Copyright

Based upon Ordnance Survey digital map data with the permission of the Controller of Her Majesty's Stationery Office, c Crown Copyright. Licence No. ALD 1814A.

Maps used in the reproduction include :– SU7272SE; SU7272SW; SU7373SE; SU7472SW; SU7271NE; SU7371NW; SU7371NE; SU7471NW; SU7371SW; SU7371SE; SU7471SW.

Original Scale 1 : 10,000.
Original year of publication 1994.
Unauthorized reproduction infringes Crown Copyright and may lead to prosecution or civil proceedings.


Project site (planning)

Extent of other university owned land.

02.MAY2000* 1384


The University of Reading

Buildings Officer
K. Collins, CEng, FIEE, MInstE
Buildings Office
Whiteknights, PO Box 235
Reading, RG6 6BW
Tel. 0118 9318300 Fax. 0118 9763499


| Rev. | Description | Date |
|---|---|---|
| B. O. CAD File Reference | | |
| Date Plotted: 29.03.00 | Time: | |

Building
WHITEKNIGHTS SITE
READING UNIVERSITY

Project
SITE PLAN – RIIES
(EXTRACT OF)

Title
LOCATION PLAN

| Drawn | Date |
|---|---|
| LES | APRIL 00 |
| Job Number 0023834 | Scale 1 : 2500 |

| Building No. | Code | Drawing No. | Rev. |
|---|---|---|---|
| R091 | B | 055 | R_ |

APPROVED