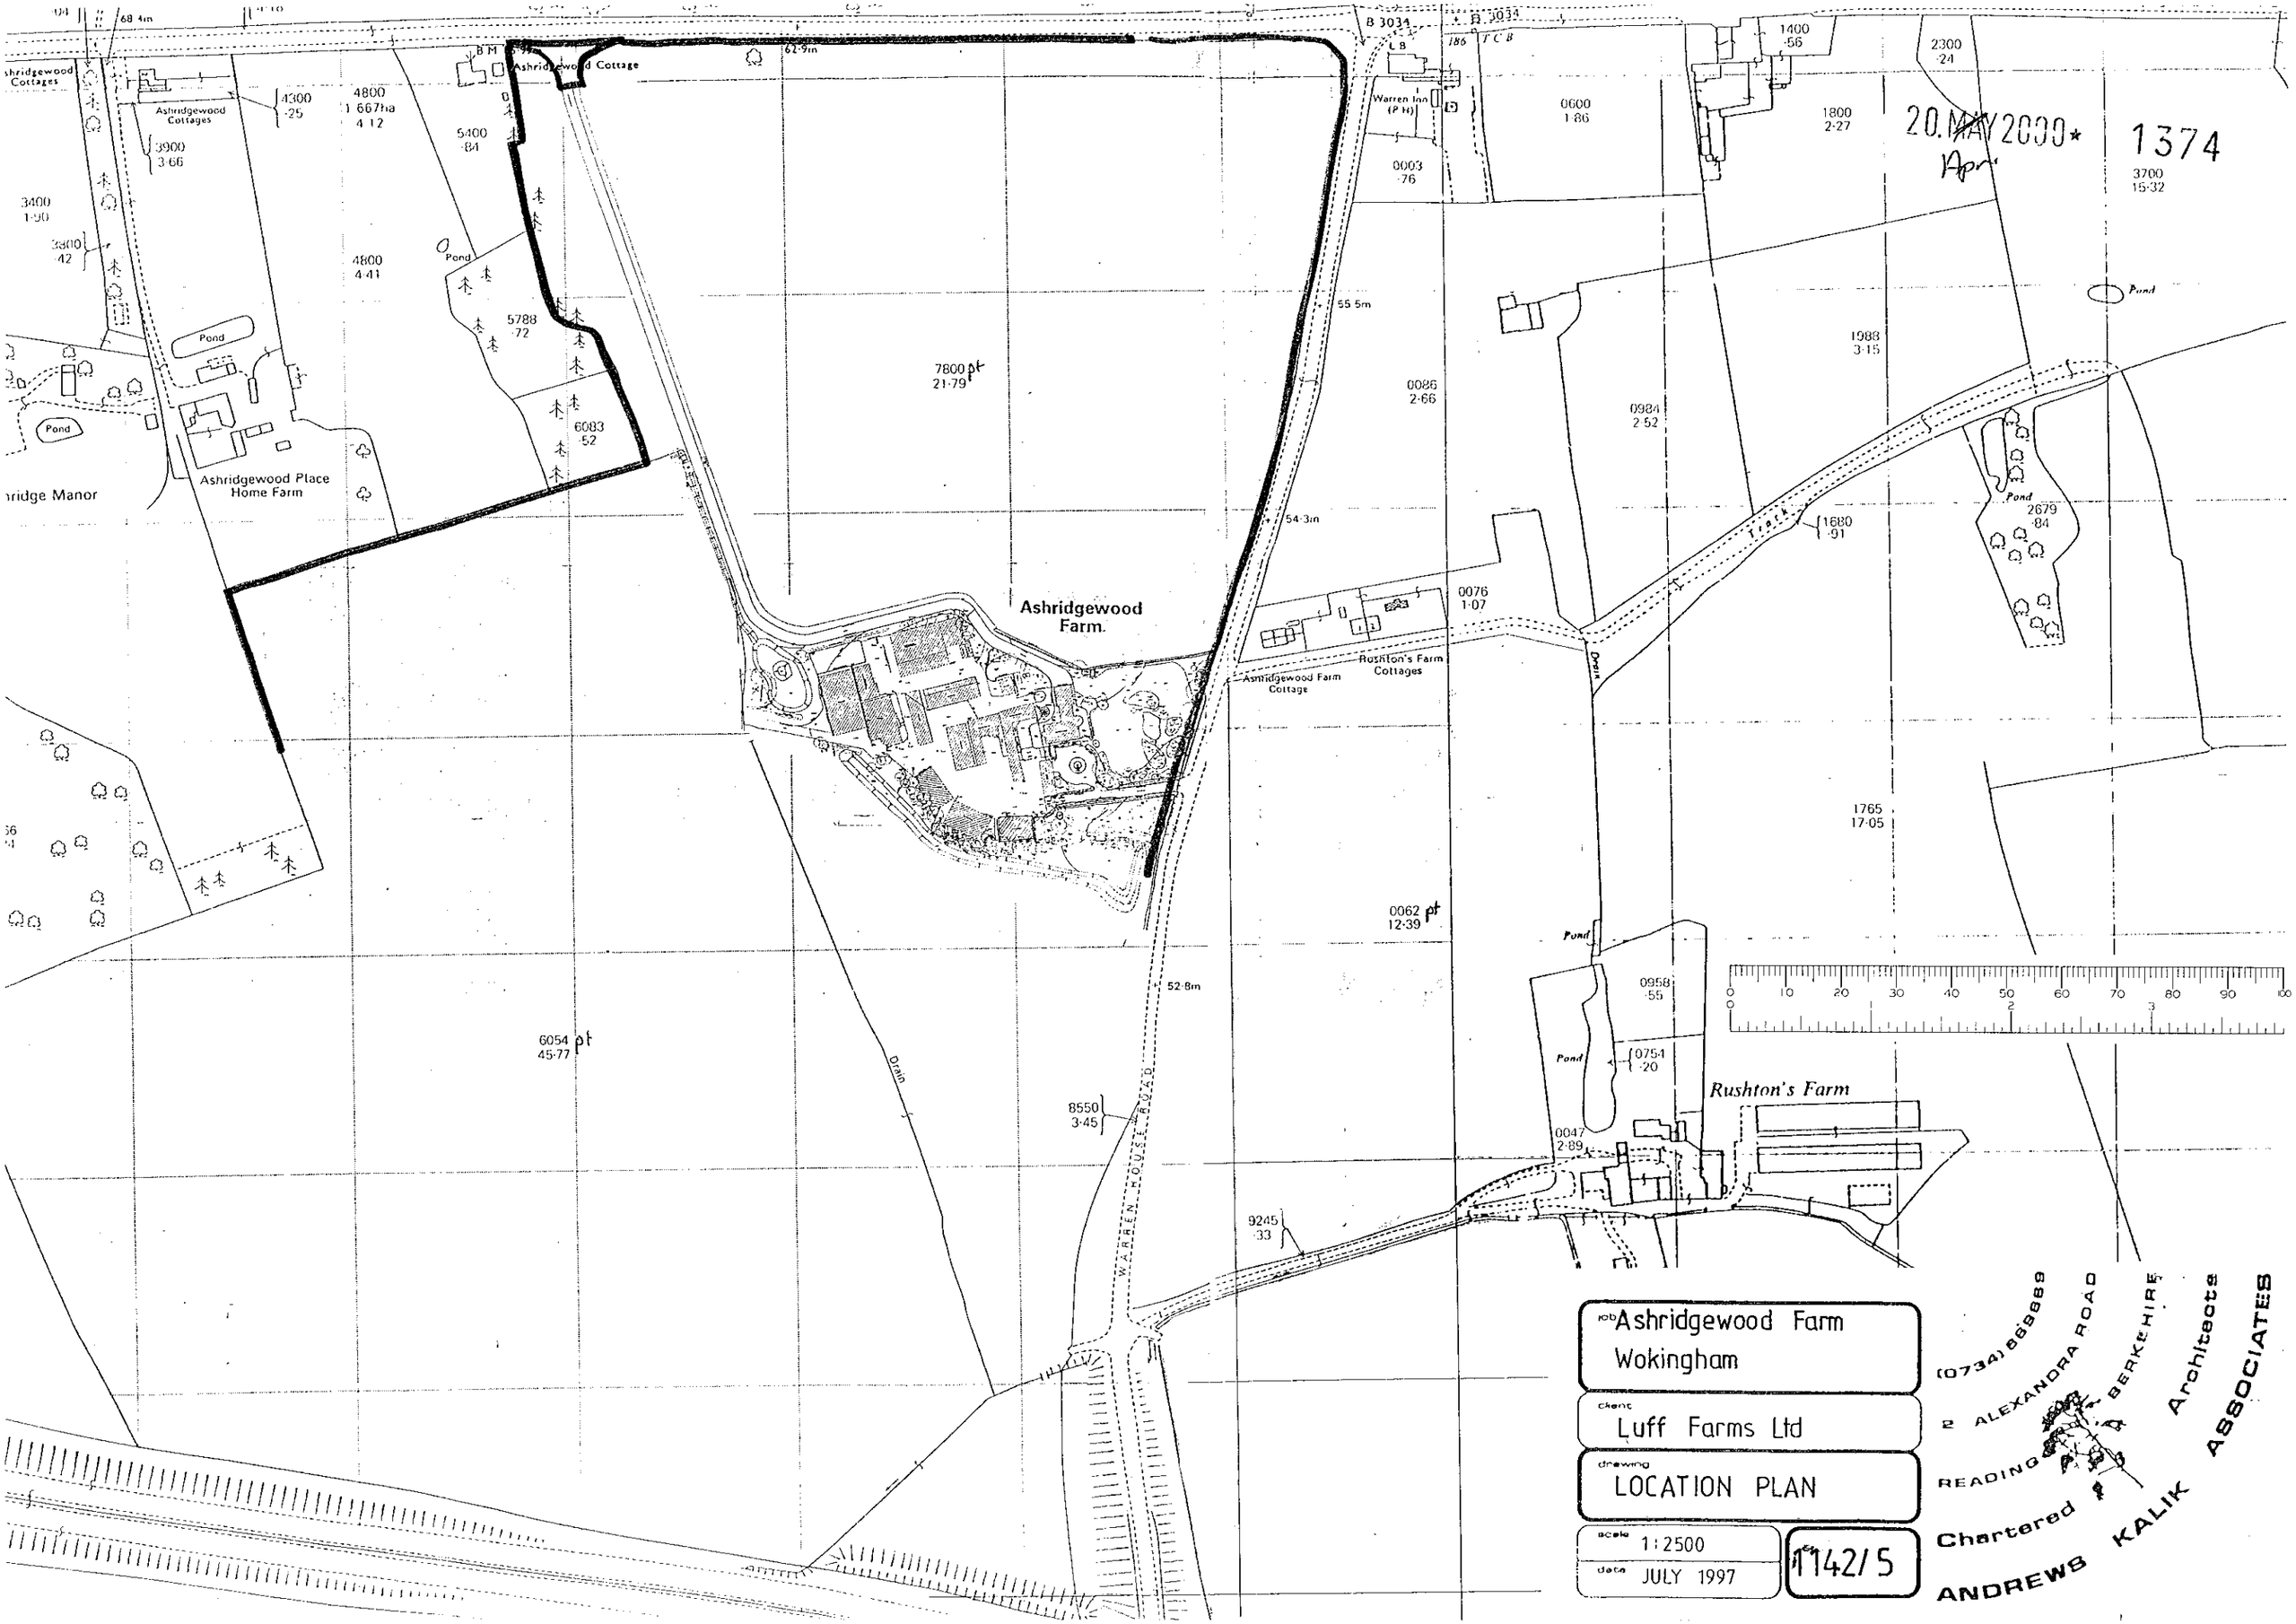

Ashridgewood Cottages
Ashridgewood Cottage
Ashridgewood Place Home Farm
Ashridgewood Farm
Ashridgewood Farm Cottage
Rushton's Farm Cottages
Rushton's Farm
Warren Inn (P H)
Pond
Drain
Track
WARREN HOUSE ROAD
20.MAY2000*
1374
Apr
job Ashridgewood Farm Wokingham
client Luff Farms Ltd
drawing LOCATION PLAN
scale 1:2500
date JULY 1997
1142/5
(0734) 669669
2 ALEXANDRA ROAD
READING BERKSHIRE
Chartered Architects
ANDREWS KALIK ASSOCIATES

20.~~MAY~~ 2000* 1574

Apr

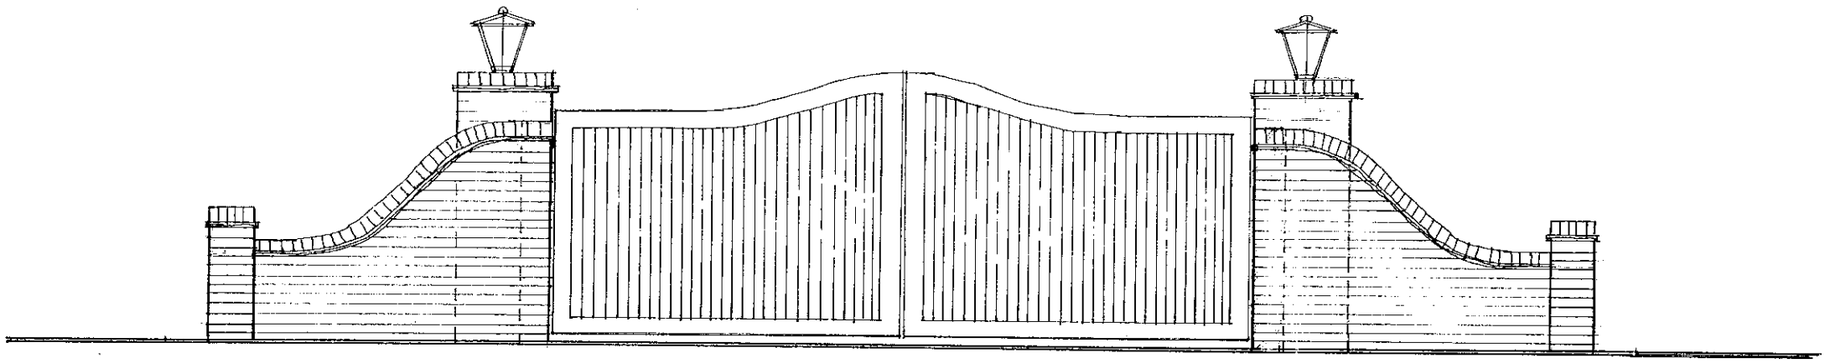

ELEVATION

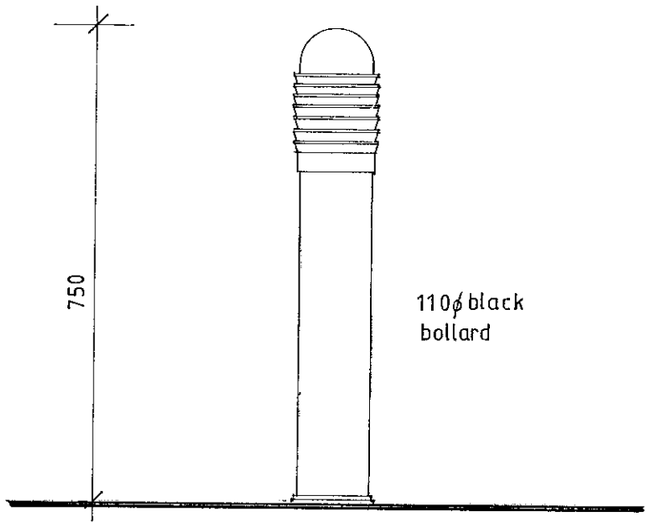

BOLLARD

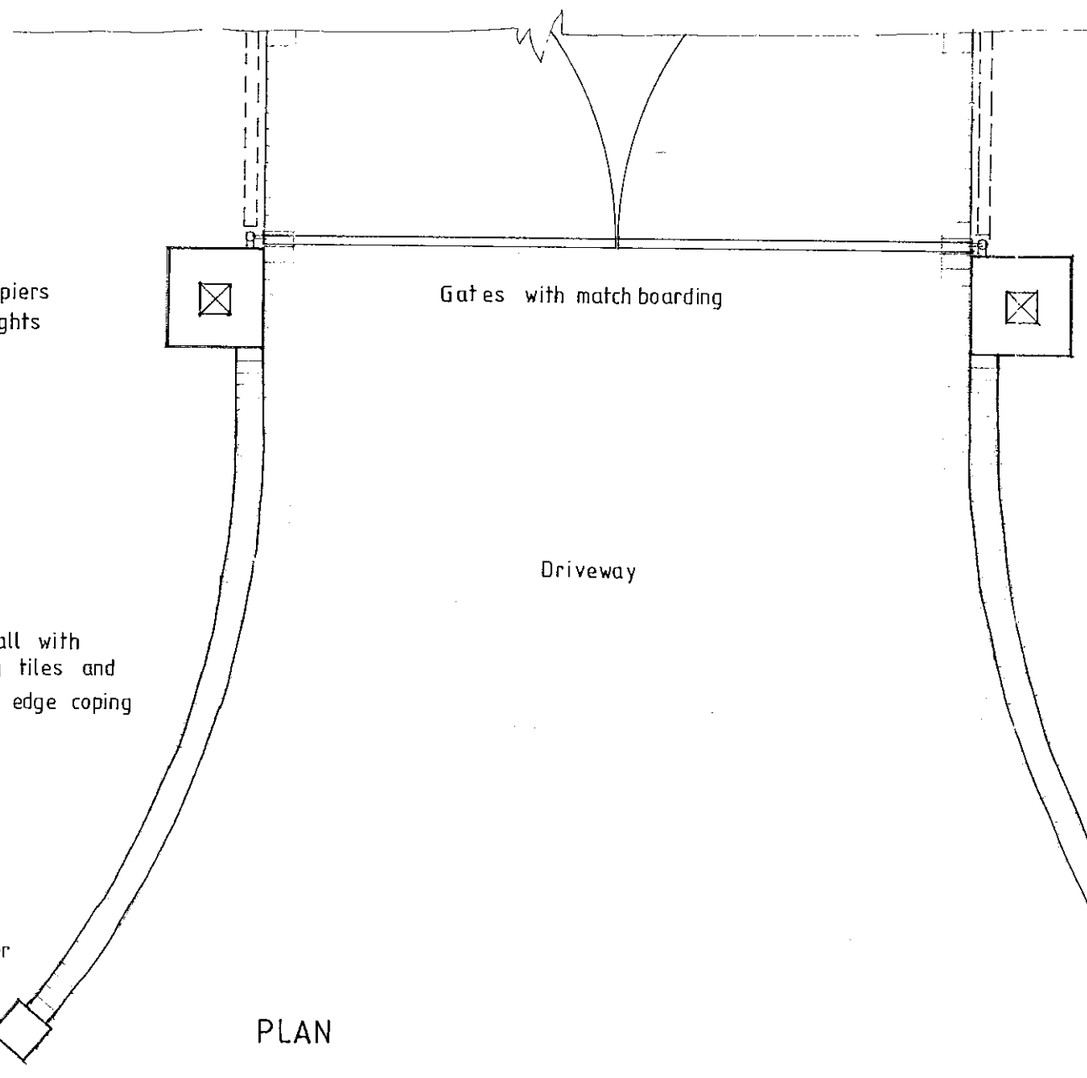

PLAN

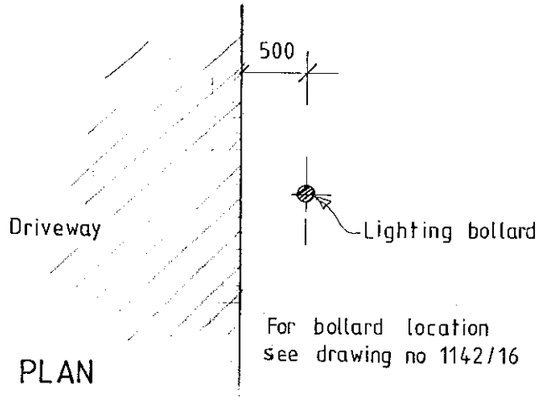

For bollard location
see drawing no 1142/16

PLAN

PLANNING SERVICES	INT
POL	TLS
DC	ENF
APP	
CS	
05 JUN 2000	
COPIES TO:	ACK:
	FILE:

letter	date	revision

job ASHRIDGEWOOD FARM
WOKINGHAM

client LUFF FARMS LTD

drawing ENTRANCE GATES
LIGHTING

scale	1:50, . 1:10	1142-17
date FEB 2000	drawn by PB	

(0118) 9507700
THE STUDIO
101 LONDON ROAD
READING BERKSHIRE
CHARTERED ARCHITECTS
ANDREWS KALIK ASSOCIATES

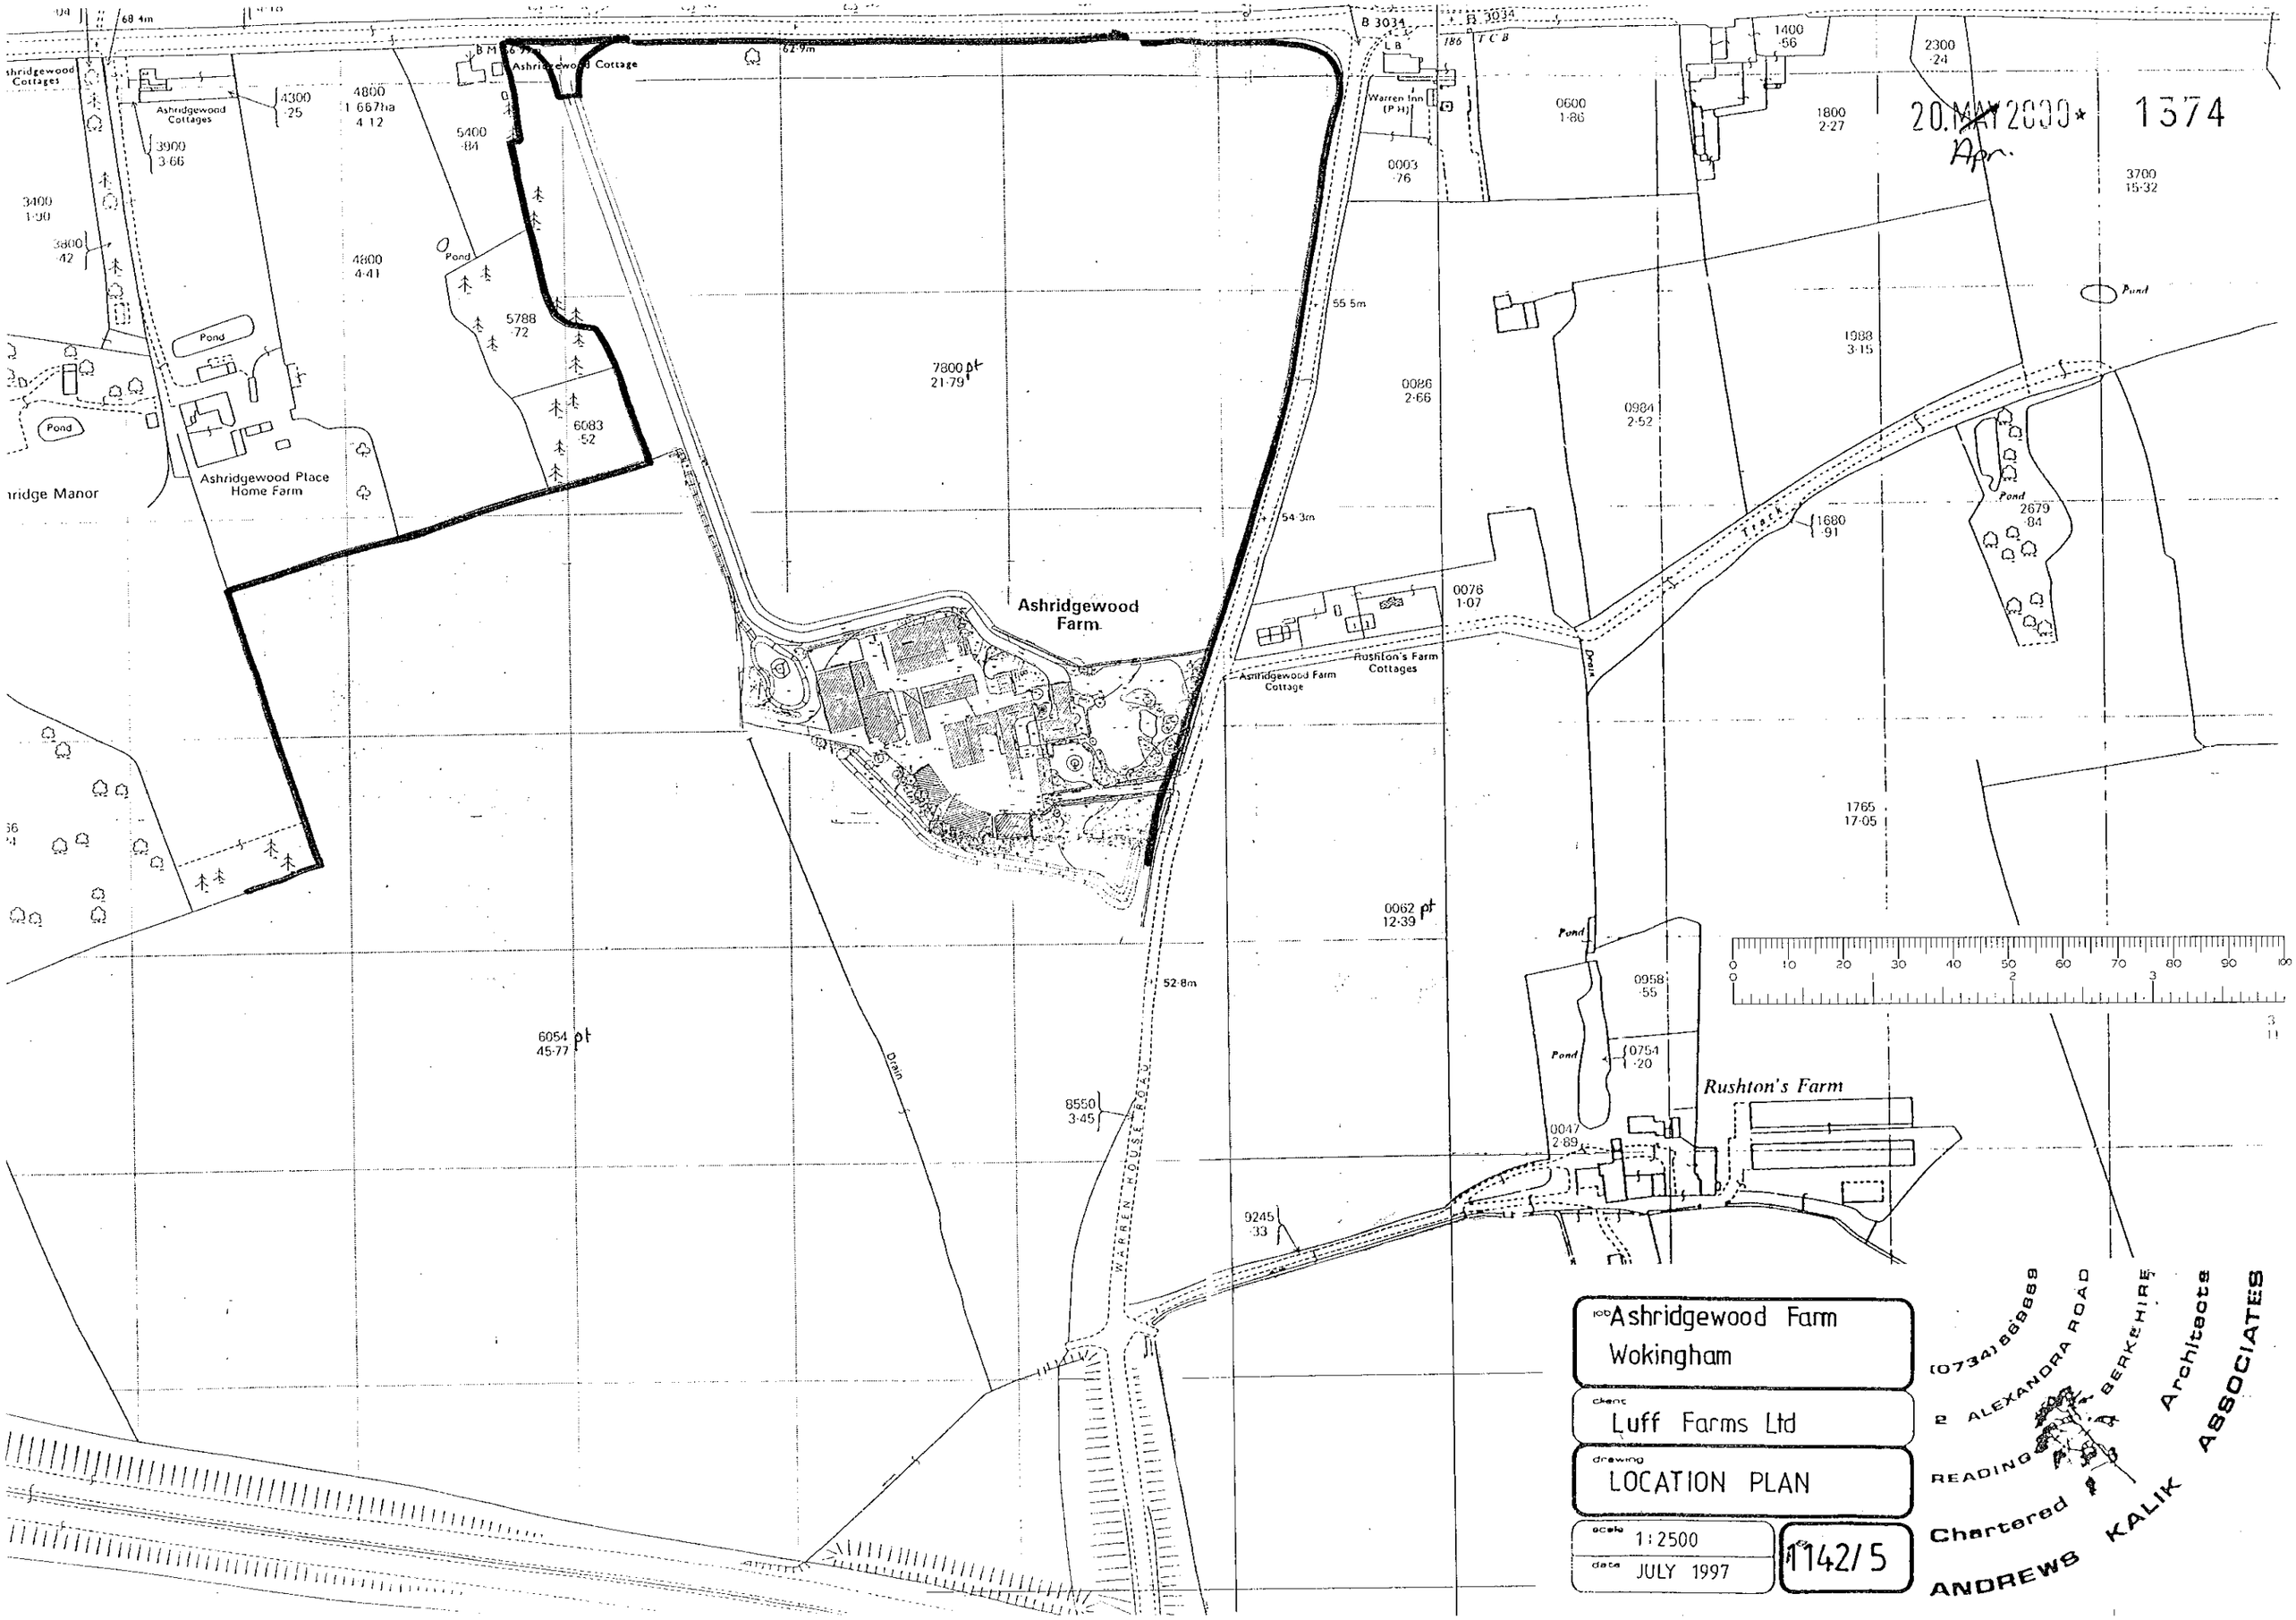

job Ashridgewood Farm
Wokingham

client Luff Farms Ltd

drawing LOCATION PLAN

scale 1:2500

date JULY 1997

1142/5

(0734) 669669
2 ALEXANDRA ROAD
READING BERKSHIRE
Chartered Architects
ANDREWS KALIK ASSOCIATES

FOREST ROAD

B 3034

B M 66·99m

Gates

62·9m

Ashridgewood Cottage

20 MAY 2000* 1374

Apr

Existing evergreen hedge
1,00m to 1,40m high

4800
1·667ha
4 12

5400
·84

Warren Inn
(P H)

0003
·76

Pond

4800
4·41

New evergreen hedges
1,00m high

5788
·72

55·5m

Lighting bollards
0,75m high

7800
21·79

0086
2·66

6083
·52

54·3m

Existing evergreen hedge
1,00m high

Ashridgewood
Farm

Ashridgewood Farm
Cottage

Rushton's Farm
Cottages

letter date revision

ANDREWS KALIK ASSOCIATES
CHARTERED ARCHITECTS
101 LONDON ROAD BERKSHIRE
READING
(0118) 9507700
THE STUDIO

job ASHRIDGEWOOD FARM
WOKINGHAM

client LUFF FARMS LTD

drawing SITE PLAN
ENTRANCE LIGHTING

scale 1:1250
date FEB 2000
drawn by PB

1142-16

FOREST ROAD

B 3034

B M 66·99m

Gates

Ashridgewood Cottage

62·9m

20 MAR 2000* 1374

Existing evergreen hedge
1,00m to 1,40m high

4800
1 667ha
4 12

5400
·84

Warren Inn
(P H)

L B

186

0003
·76

Pond

4800
4·41

New evergreen hedges
1,00m high

5788
·72

55·5m

Lighting bollards
0,75m high

7800
21·79

0086
2·66

6083
·52

APPROVED

0 10 20 30 40 50 60 70 80 90 100

54·3m

Existing evergreen hedge
1,00m high

Ashridgewood
Farm

0076
1·07

Rushton's Farm
Cottages

Ashridgewood Farm
Cottage

letter date revision

job ASHRIDGEWOOD FARM

WOKINGHAM

client
LUFF FARMS LTD

drawing
SITE PLAN
ENTRANCE LIGHTING

scale 1:1250

date FEB 2000

drawn by PB

1142-16

(0118) 9507700
THE STUDIO
101 LONDON ROAD
BERKSHIRE
READING
ARCHITECTS
CHARTERED
KALIK
ASSOCIATES
ANDREWS

20.MAY2000* 1374
Apm.

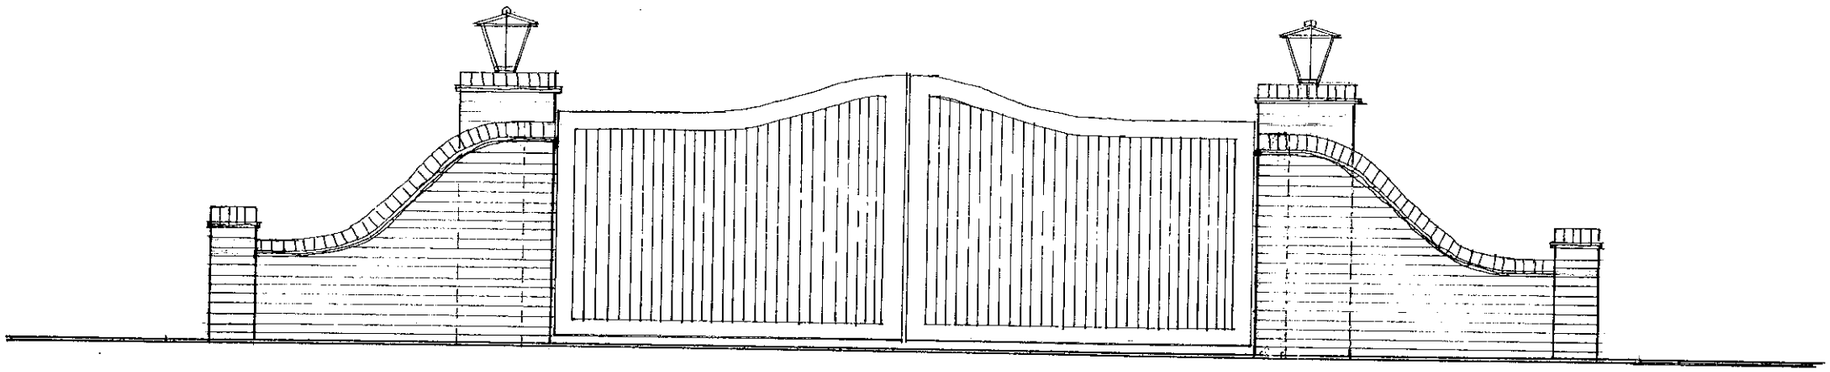

ELEVATION

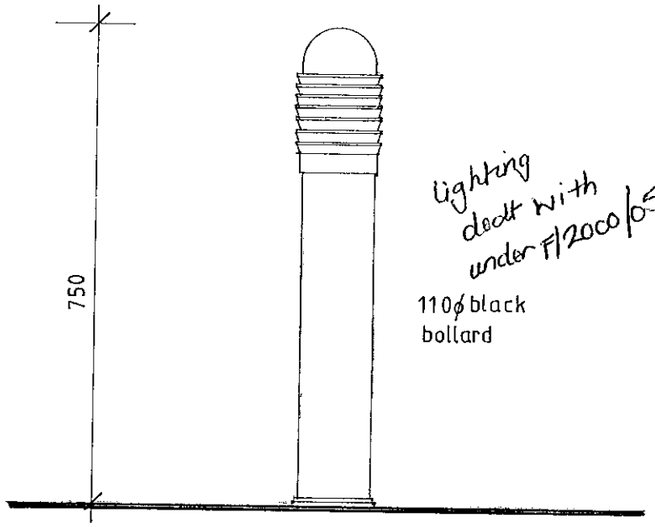

lighting dealt with under F/2000/0547

BOLLARD

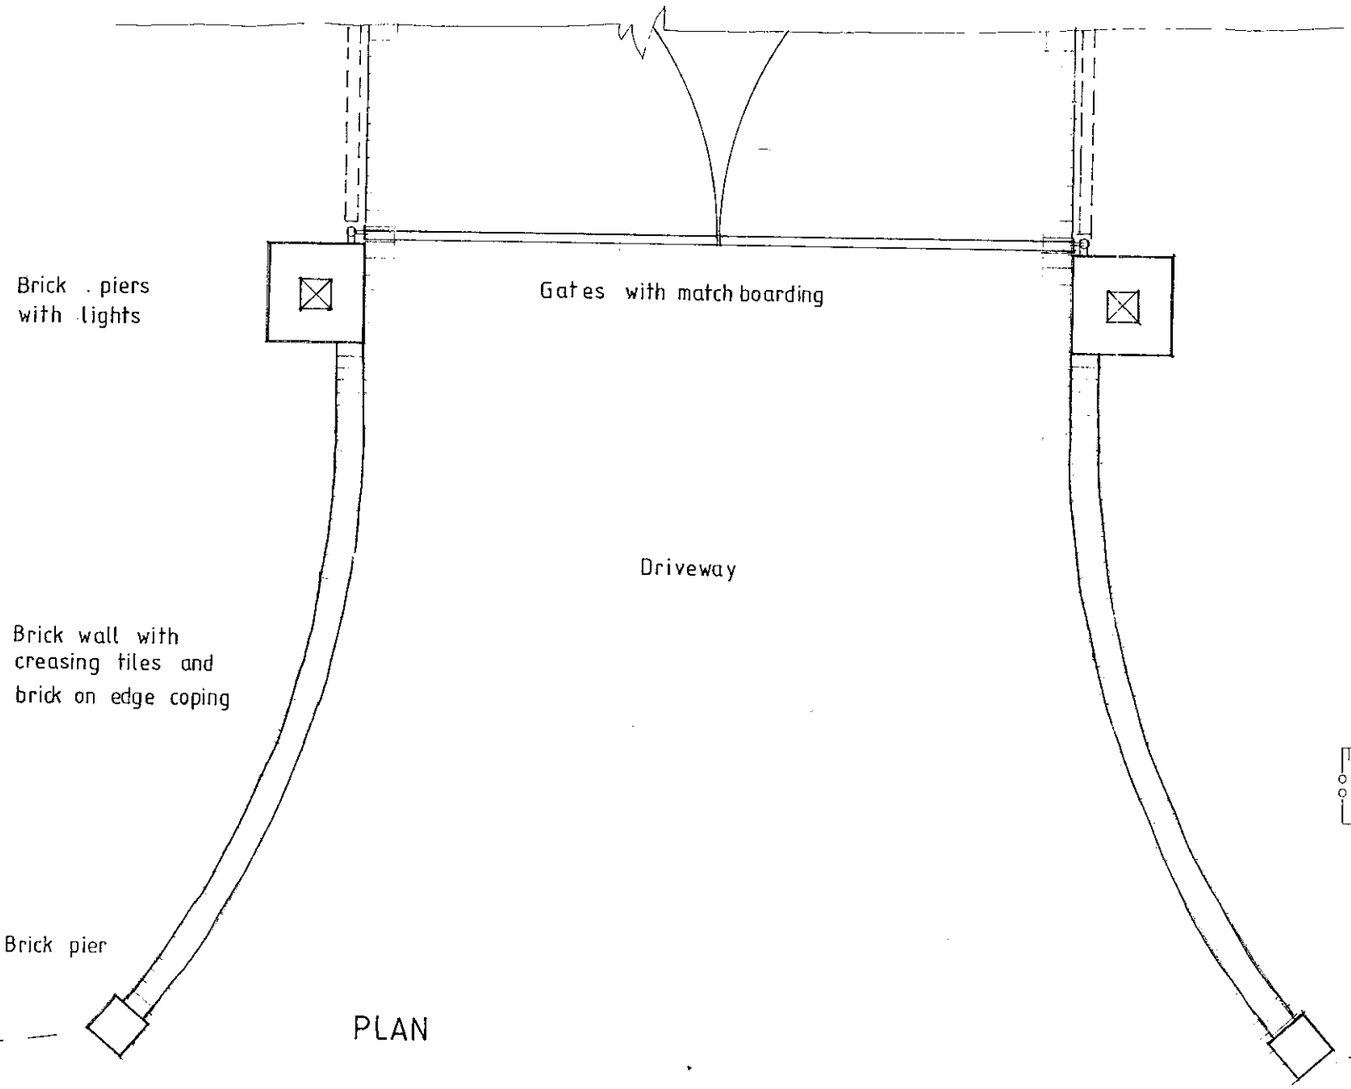

PLAN

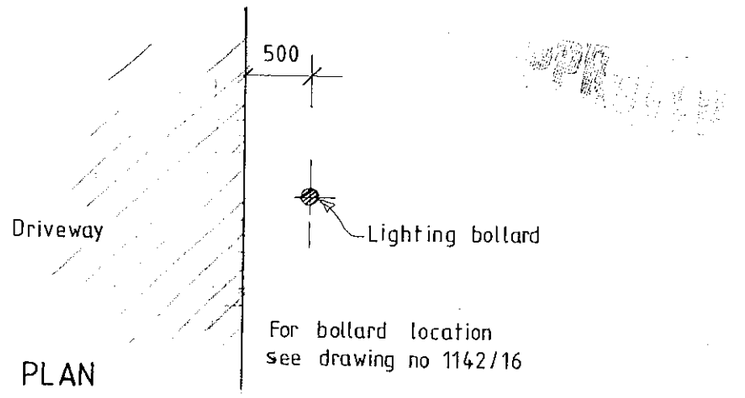

For bollard location see drawing no 1142/16

PLAN

letter date revision

job ASHRIDGEWOOD FARM
WOKINGHAM

client LUFF FARMS LTD

drawing ENTRANCE GATES
LIGHTING

scale 1:50, 1:10

date FEB 2000

drawn by PB

1142-17

(0118) 9507700
THE STUDIO
101 LONDON ROAD
READING
BERKSHIRE
CHARTERED ARCHITECTS
ANDREWS KALIK ASSOCIATES