

27 MAY 2000* 1376

Apr

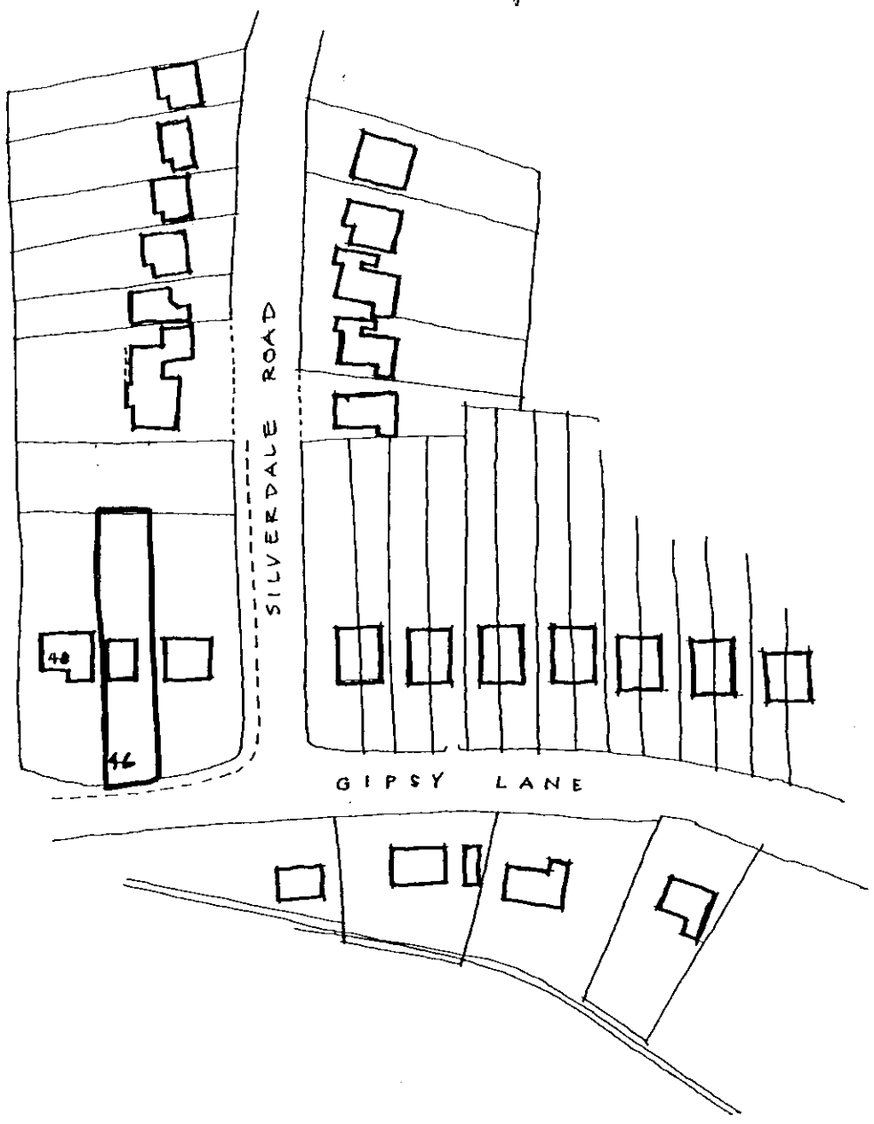

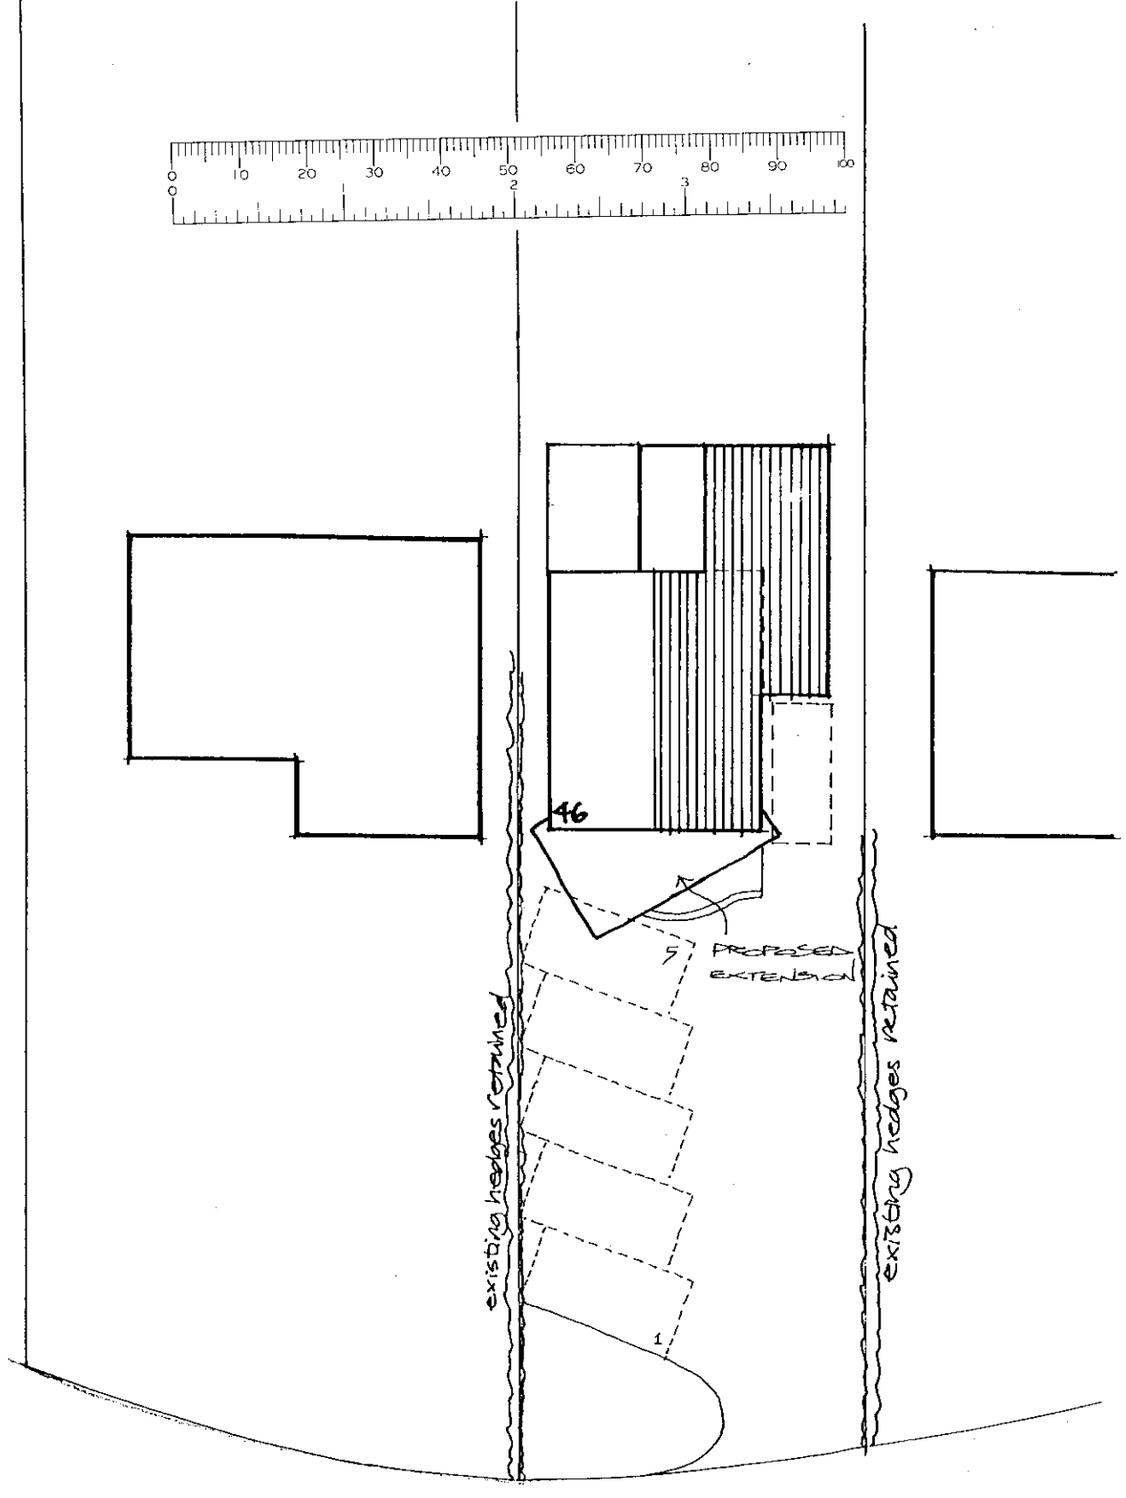

TITLE 46 Gipsy Lane
Location/Block Plan

☐ DRAWING AND DESIGN © MACALLAN PENFOLD ☐

REVISION

MACALLAN PENFOLD
☐
CHARTERED ARCHITECTS

JOB No 301 DRAWN AC DATE 12.04.00

☐ DO NOT SCALE ☐ USE FIGURED DIMENSIONS ONLY ☐

DRWG No 2A.01 REVISION SCALE 1:1250/200

☐ P.C. ☐ DISK/FILE ☐

18 NORTHFIELD ROAD ☐ CHURCH CROOKHAM ☐ FLEET ☐ HAMPSHIRE ☐ GU13 0ED
TEL: 01252 622619 ☐ FAX: 01252 812983

D 11/6/01

27.MAY2000* 1576
Apn





Front Elevation

Part Plan to clarify the relationship with the front elevation


materials key

1 red clay brickwork to match existing
2 aluminium windows and doors
3 stained timber boarding
4 lead roof

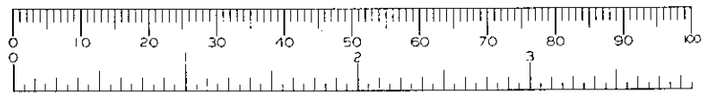

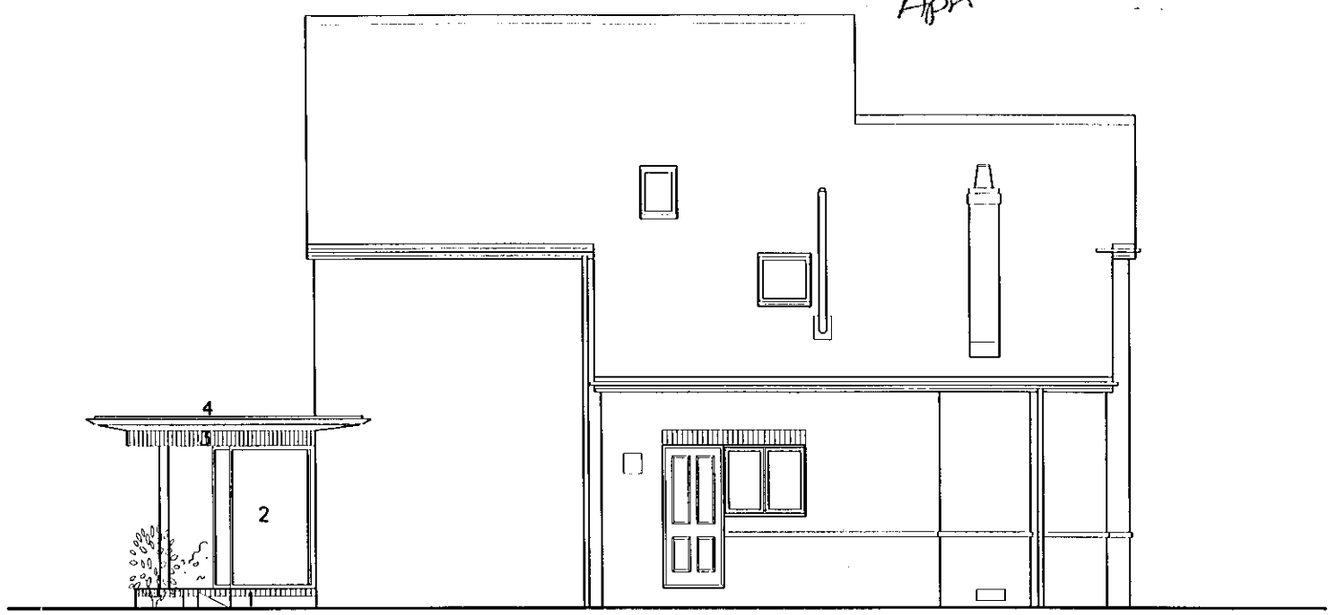

Side Elevation

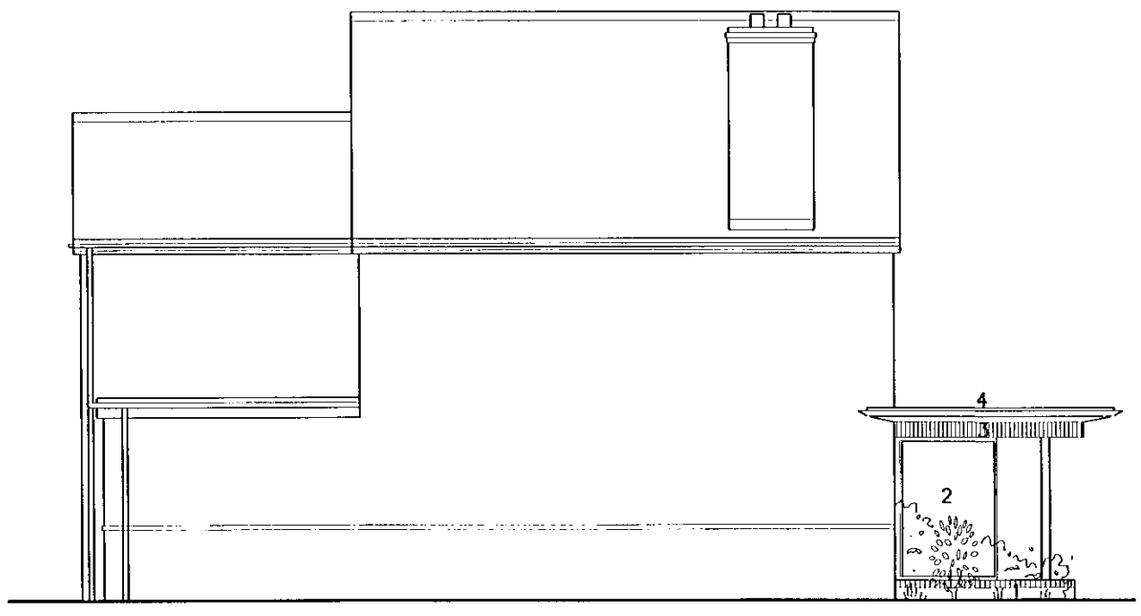

Side Elevation

TITLE 46 Gypsy Lane
Proposed Elevations

DRAWING AND DESIGN © MACALLAN PENFOLD

REVISION

MACALLAN PENFOLD
CHARTERED ARCHITECTS

JOB No 301 DRAWN am DATE 12.04.00

DO NOT SCALE USE FIGURED DIMENSIONS ONLY

DRWG No 4A.01 REVISION SCALE 1:100


THE RUSSETS 4 RUFFORD CLOSE FLEET HAMPSHIRE GU13 9TJ
TELEPHONE 0252 622619

9/11/01

27.~~MAY~~2000* 1376

Apr.

APPROVED

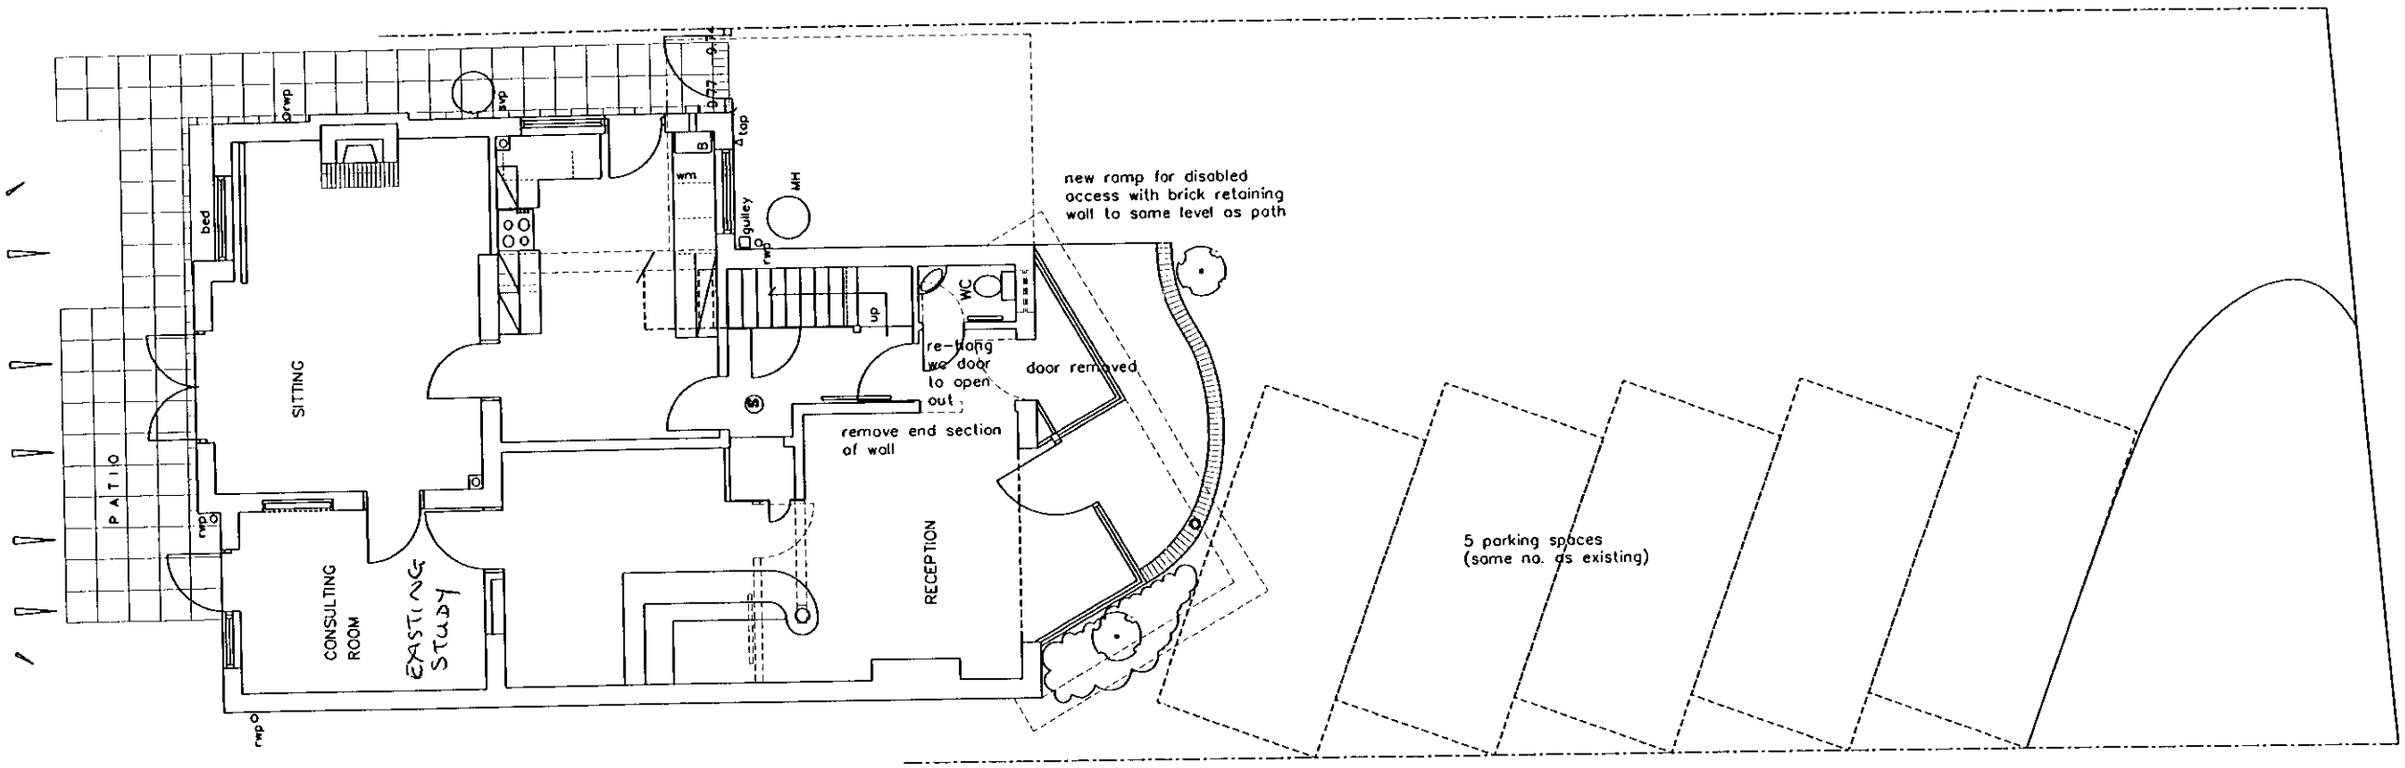

0 10 20 30 40 50 60 70 80 90 100

0 2 3

TITLE 46 Gypsy Lane
Proposed Ground Floor

DRAWING AND DESIGN © MACALLAN PENFOLD

REVISION

MACALLAN PENFOLD
CHARTERED ARCHITECTS

THE RUSSETS 4 RUFFORD CLOSE FLEET HAMPSHIRE GU13 9TJ
TELEPHONE 0252 622619

JOB No 301 DRAWN am DATE 12.04.00

DO NOT SCALE USE FIGURED DIMENSIONS ONLY

DRWG No 3A.01 REVISION SCALE 1:100

11/6/01