



south east elevation

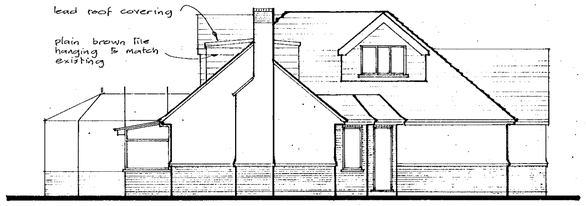


south west elevation

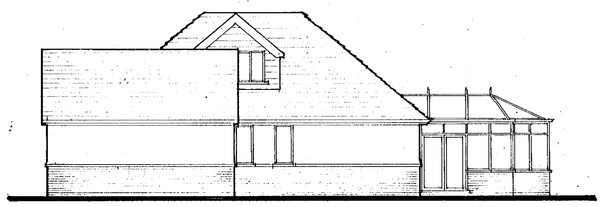


north east elevation




north west elevation

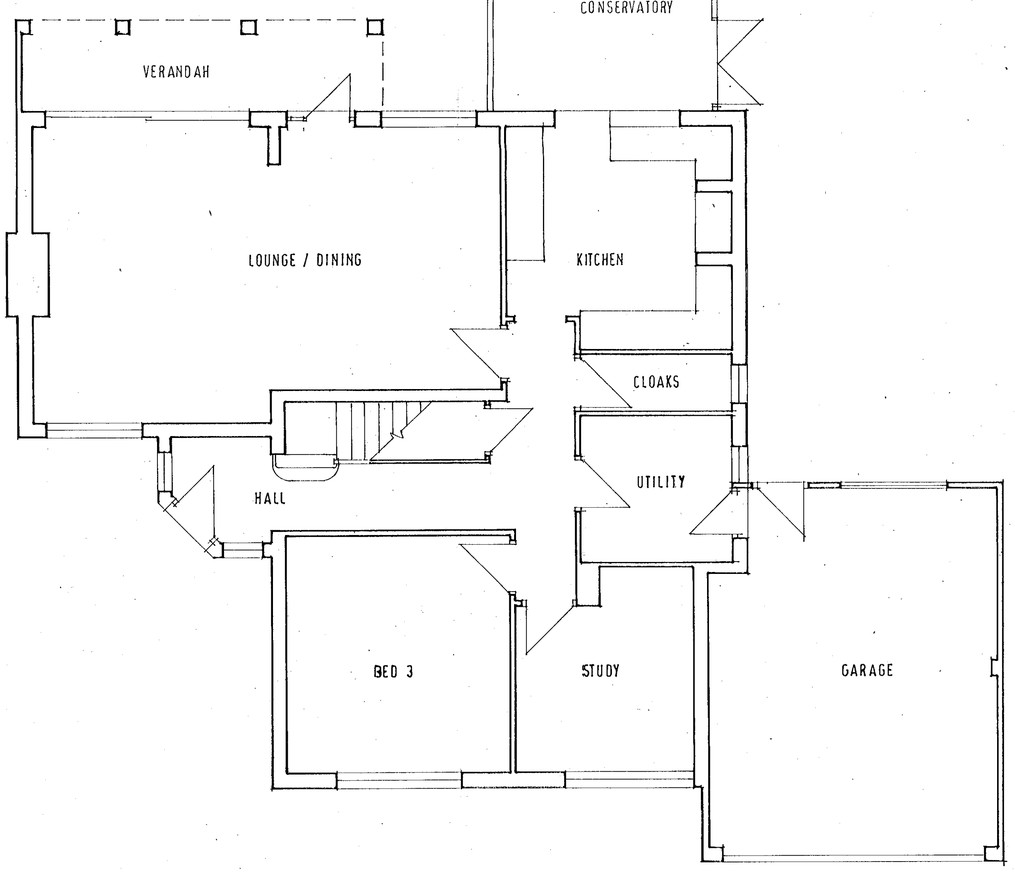

ground floor plan

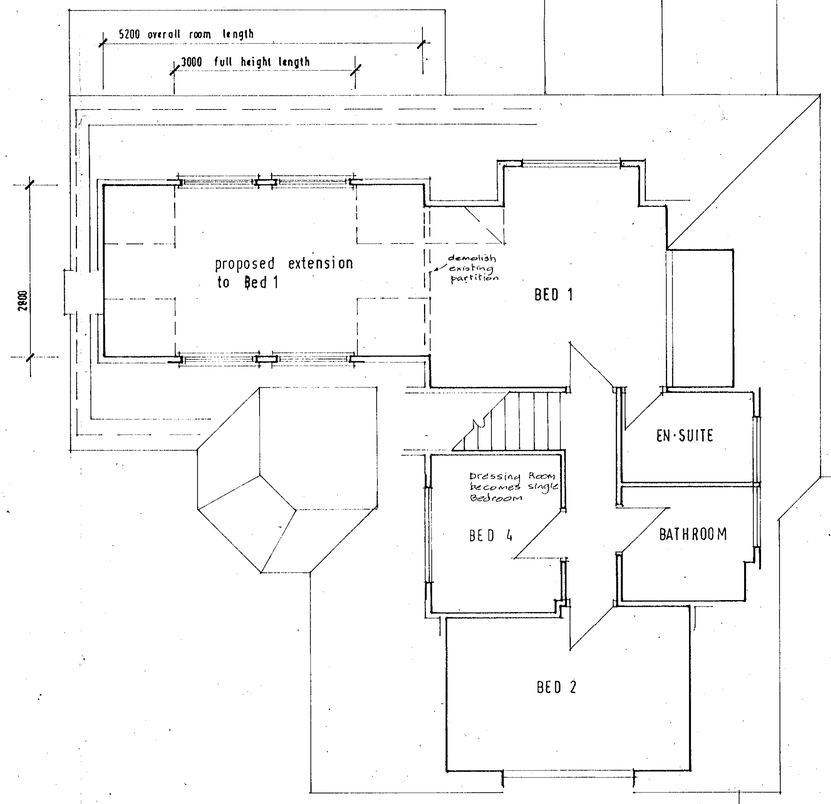

first floor plan

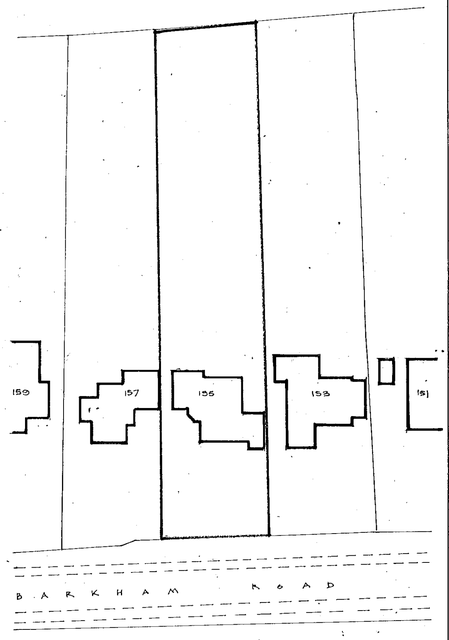

block plan

APPROVED

27 MAY 2000* 1377
Apr

PROPOSED LOFT CONVERSION
at
155, BARKHAM ROAD.

GENERAL ARRANGEMENT
AS PROPOSED


Drawing Number: 00302 / 11

Scale 1:50, 1:100, 1:500 Date April '00.


CLIVE HACKETT M.B.I.A.T.
5 Mickle Hill, Sandhurst
Berkshire, GU47 8QL
Tel: 01344 776422

THE DRAWING BOARD POS 891982


CD 12/7/00

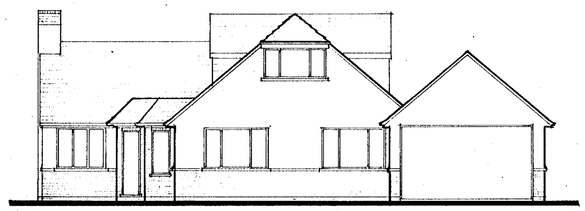

south east elevation

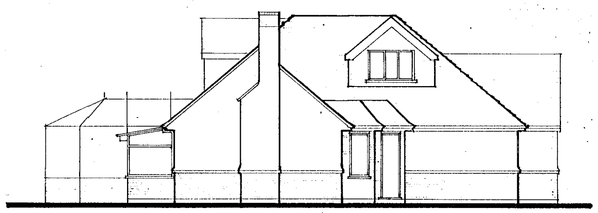


south west elevation

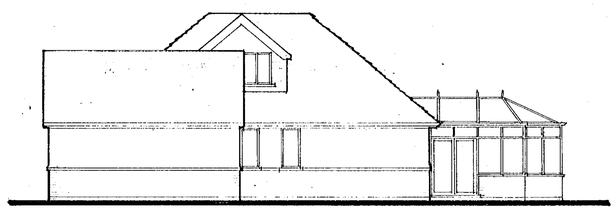


north east elevation




north west elevation.

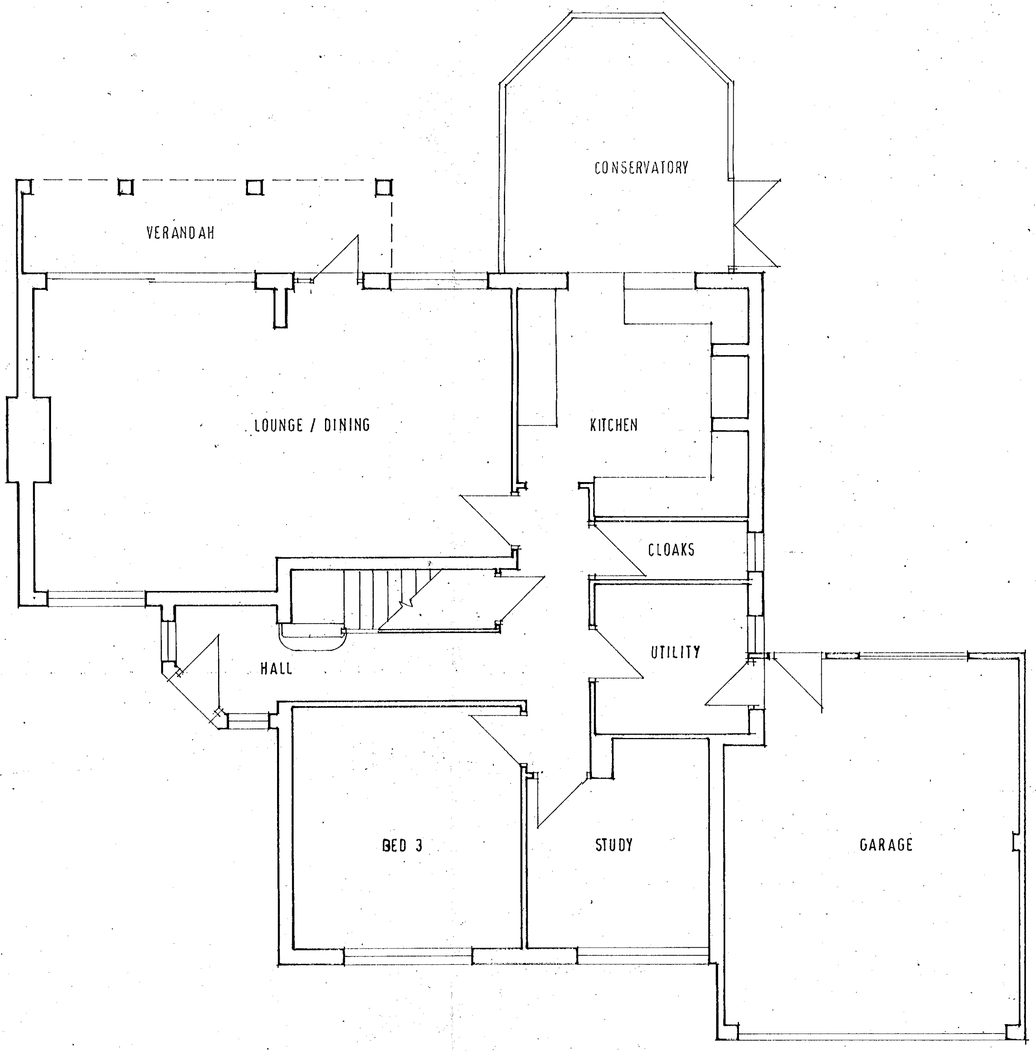

ground floor plan

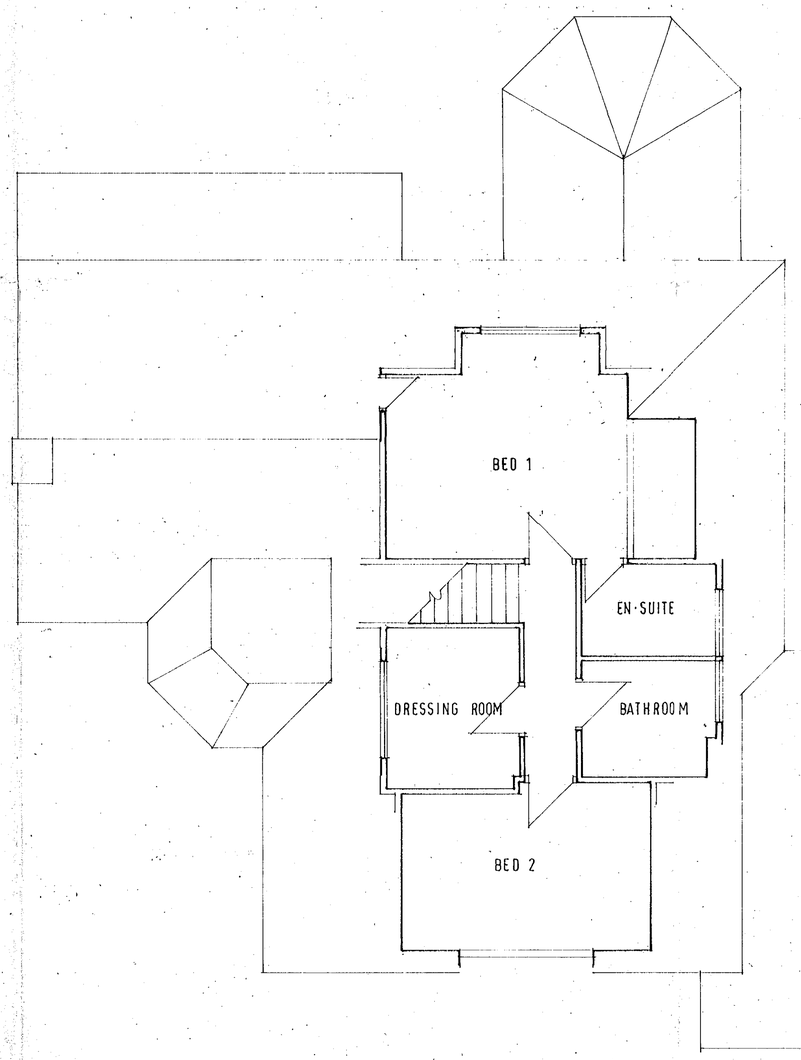

first floor plan

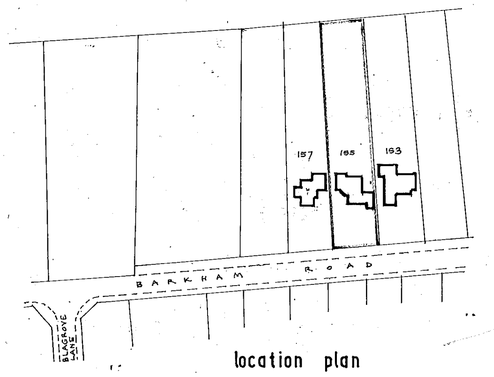

location plan

27 MAY 2000 1377

Apr

PROPOSED LOFT CONVERSION
at
155, BARKHAM ROAD.

GENERAL ARRANGEMENT
AS EXISTING

Drawing Number: 00302 / 10

Scale 1:50, 1:100, 1:1250 Date April '00

CLIVE HACKETT M.B.I.A.T.
5 Mickle Hill, Sandhurst
Berkshire, GU47 8QL
Tel: 01344 776422