28. MAY 2000* 1580

Property Boundary


Boundary Fence Line


No.10 No12

PVC Cladding (white)

Brickwork Similar to

LBC Rustic

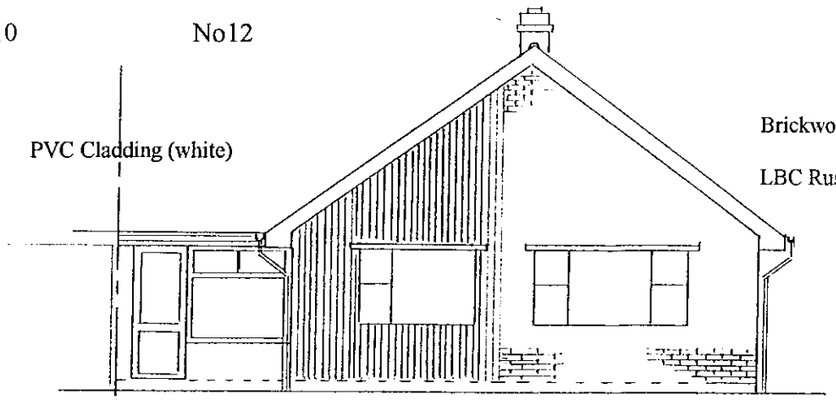


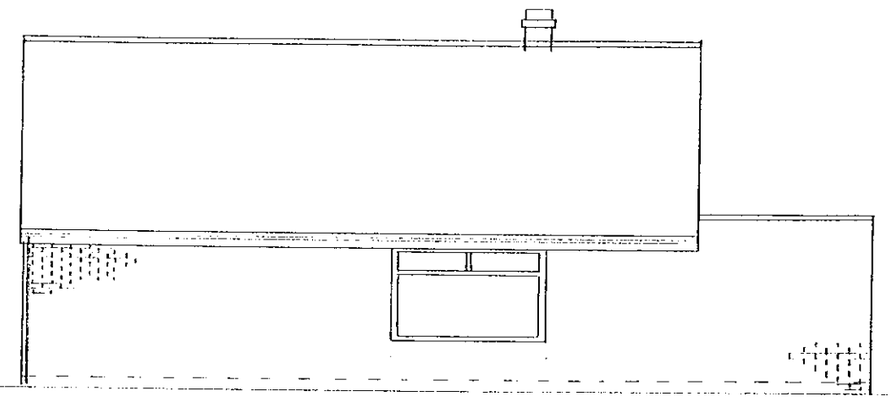

Boundary Fence Line


Boundary

No.12 No10

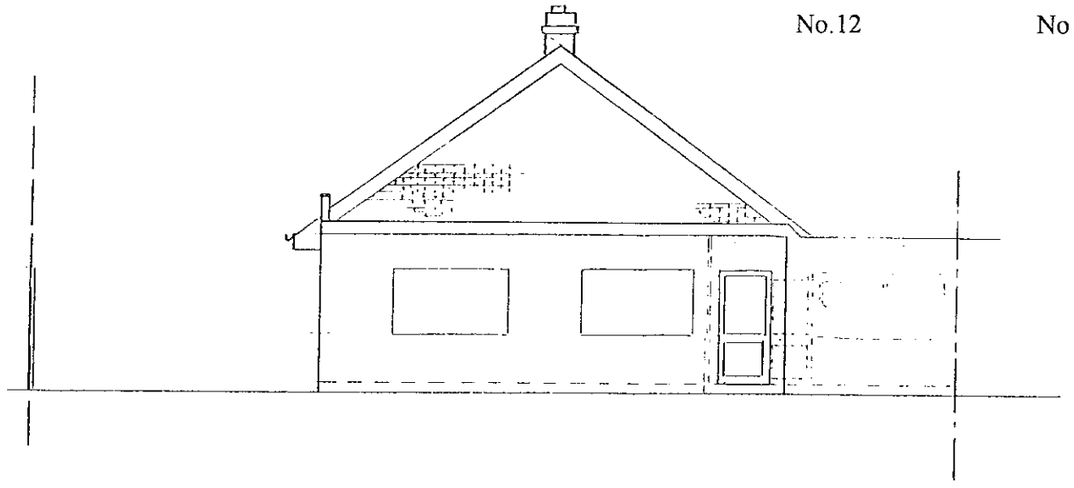

Rendered Elevation

Conservatory Omitted for Clarity

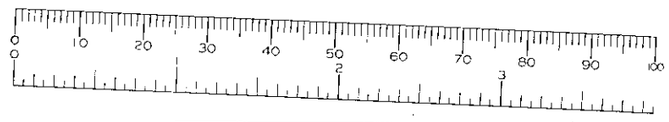

Extension to 12 Scots Drive, Wokingham, Berks

Existing Elevations


Scale 1:100


Drawn : TJP


Drawing No. 12 SD/01 Rev 0

Date 19.4.00

Extension with hipped, tiled roof.
Redland Pantile, colour to match exisring.

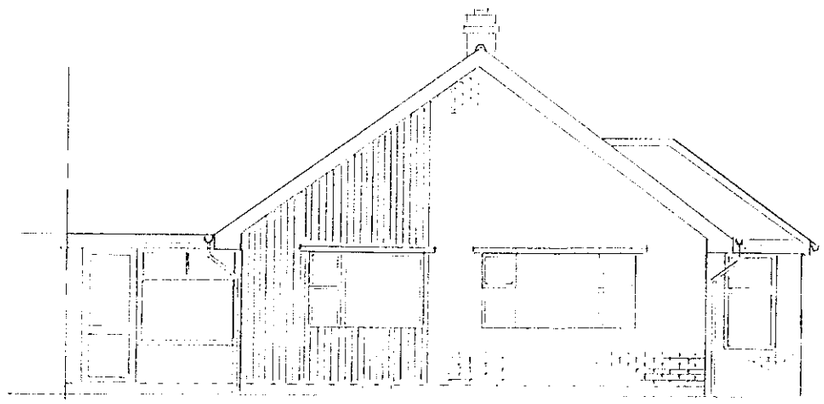


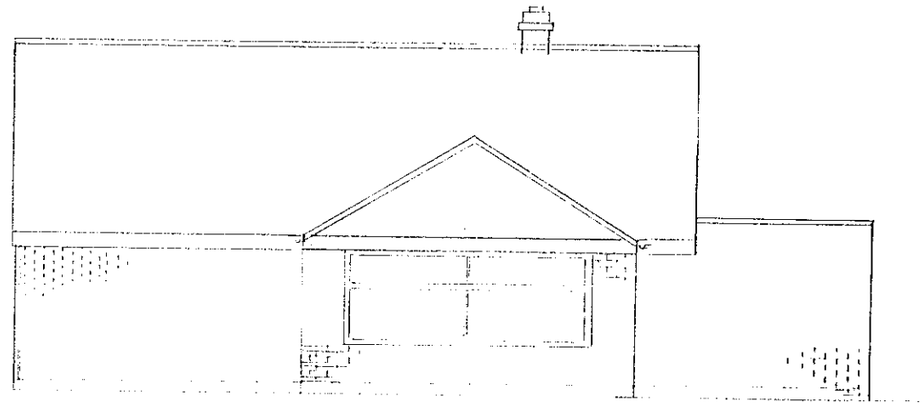

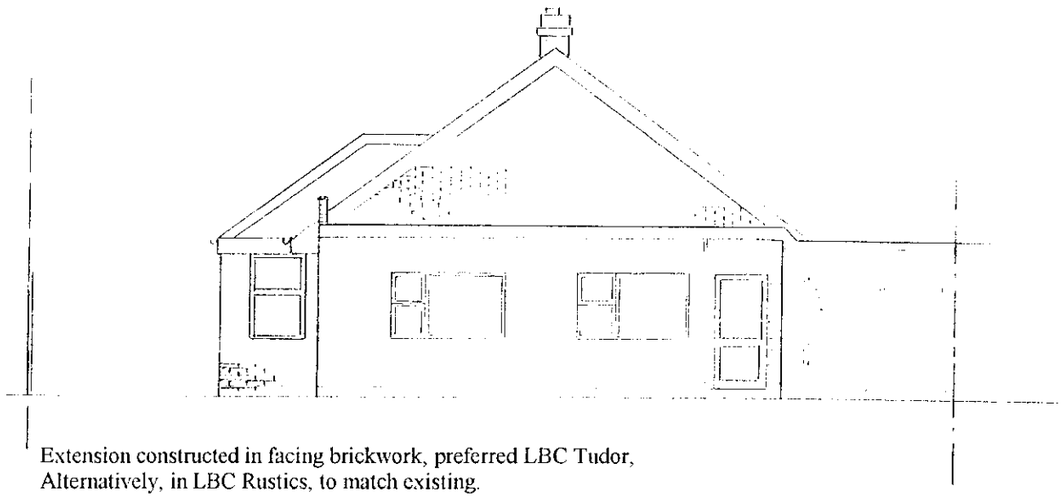

Extension constructed in facing brickwork, preferred LBC Tudor,
Alternatively, in LBC Rustics, to match existing.

Windows in white uPVC all as existing.

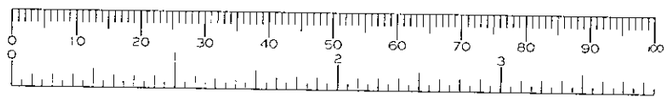


APPROVED

Extension to 12 Scots Drive,	**Drng.:** Proposed Elevations
Wokingham, Berks	**Scale :** 1:100
	Drawn : TJP
	Drawing No. 12 SD/02 Rev 0
	Date: 19.4.00

CD 30/6/00

Apr.
28. MAY 2000* 1380

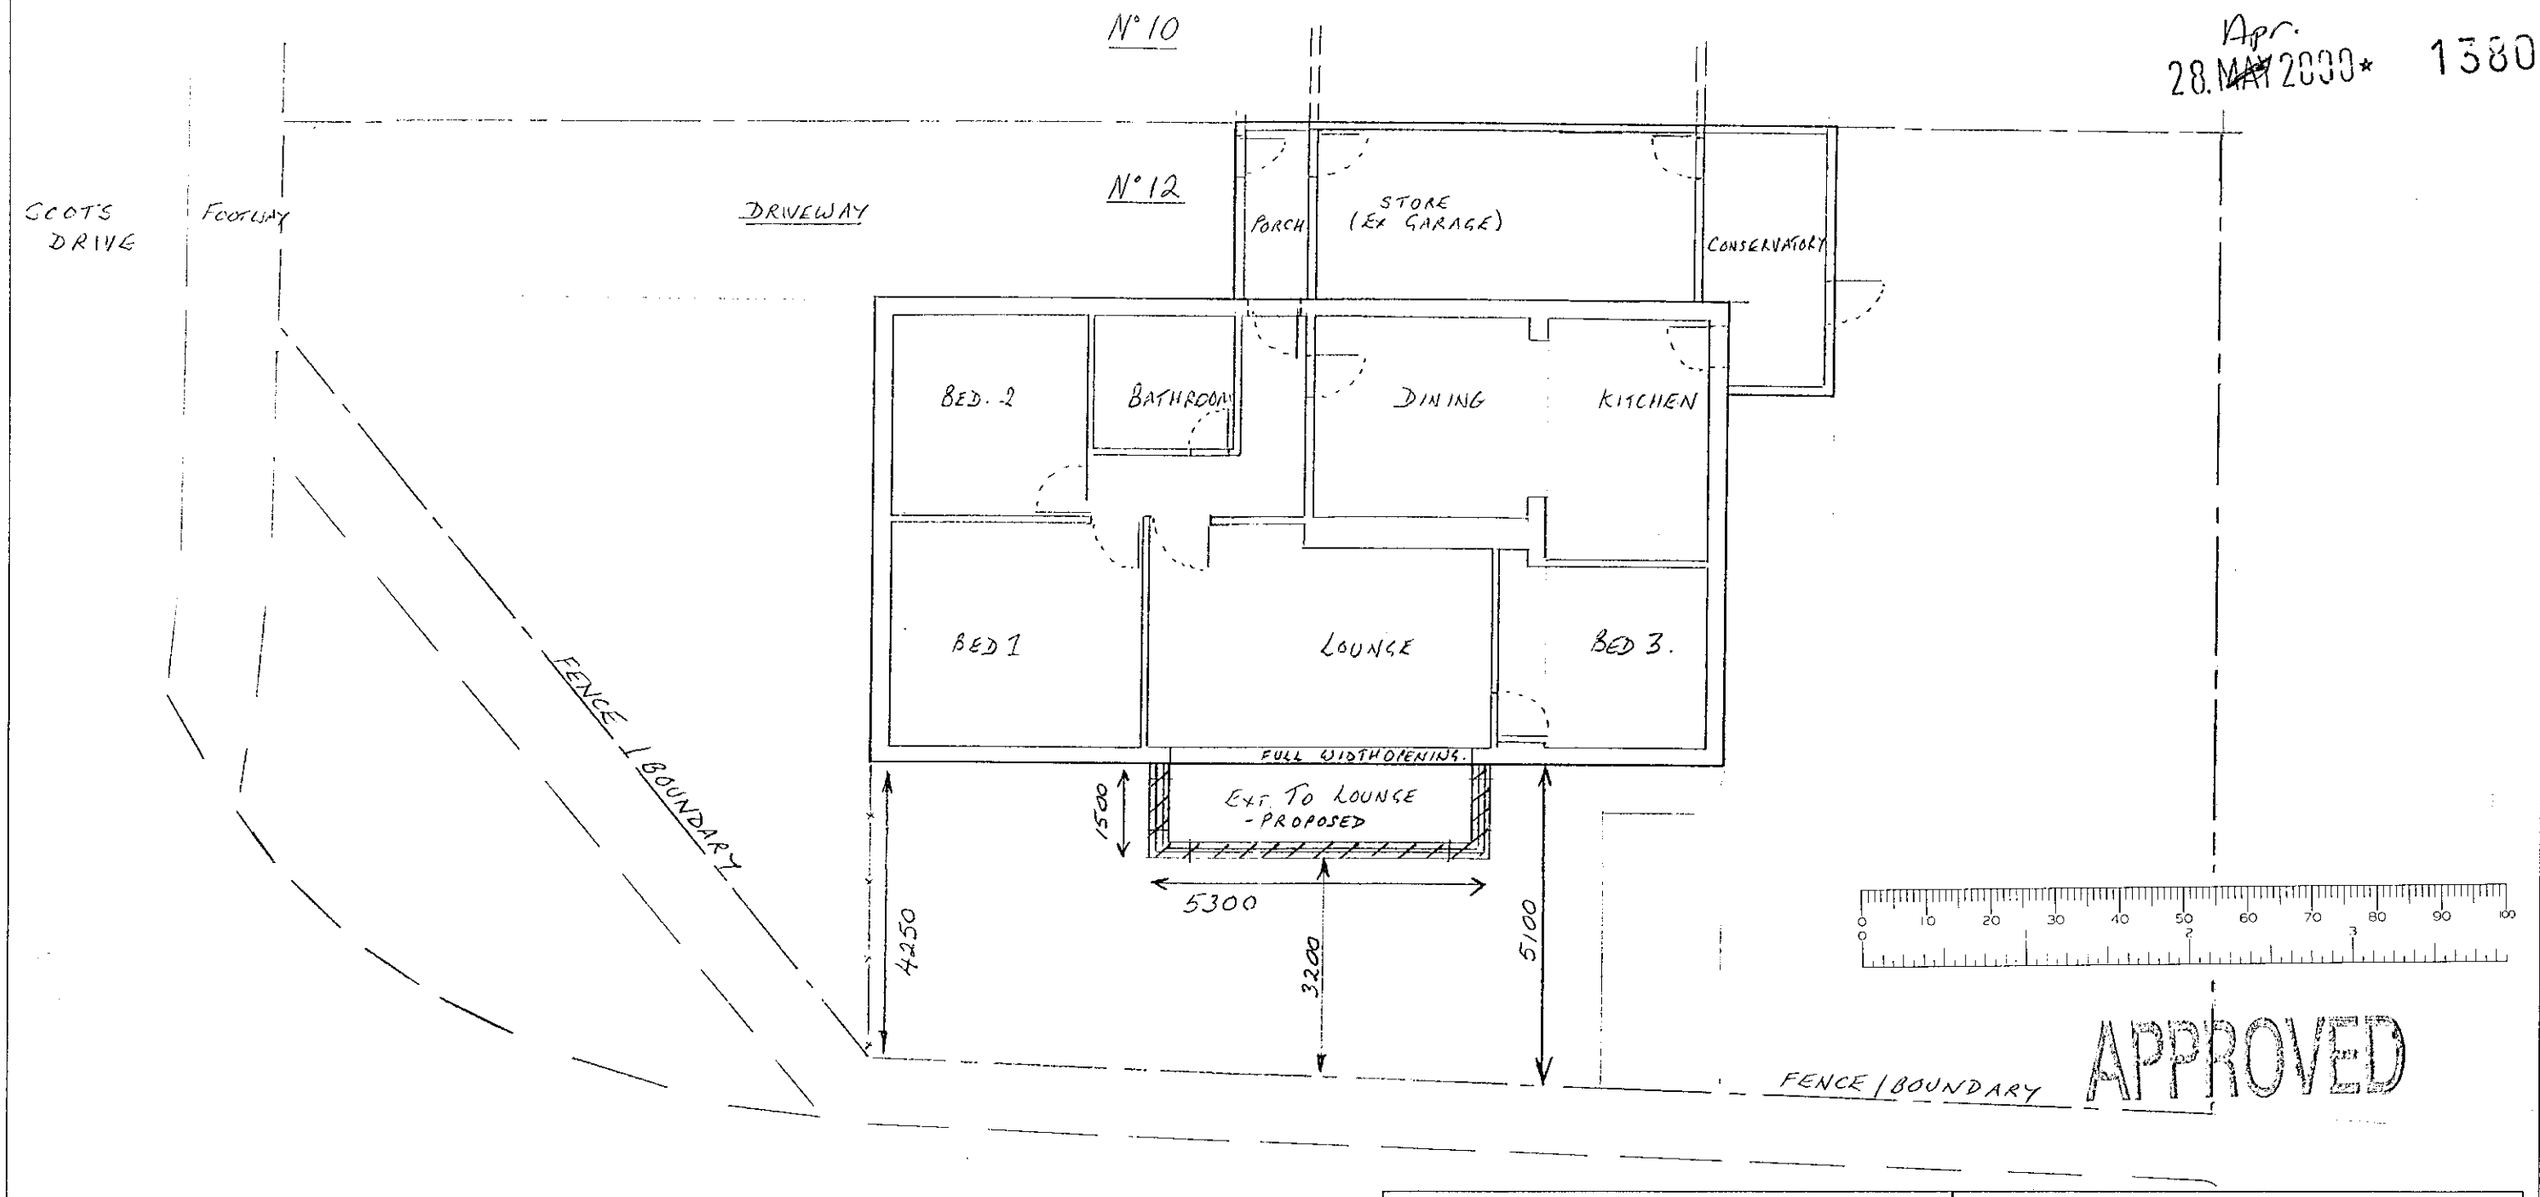

Extension to 12 Scots Drive,	**Drng.:** Floor Plan
Wokingham, Berks	**Scale :** 1:100
	Drawn : TJP
	Drawing No. 12 SD/ 03 Rev 0
	Date: 19.4.00

CD 30/6/00.

Extension to 12 Scots Drive, Wokingham Berkshire.

1:500 Plan of Site Location

Drng.: No. 12SD/ 04/Rev.0

Walter road

Scots drive

KEY TO TRE

① PRUNUS PIS.
② SORBUS (MC
③ PRUNUS SA
④ PRUNUS AL
⑤ MALUS FLC
⑥ MALUS JOI

APPROV OFF

SCOTS FARM DI
WOKINGHA

TRANSFER/CONTRA

all dimensions are app