

APR 1381

28 MAY 2000 1381

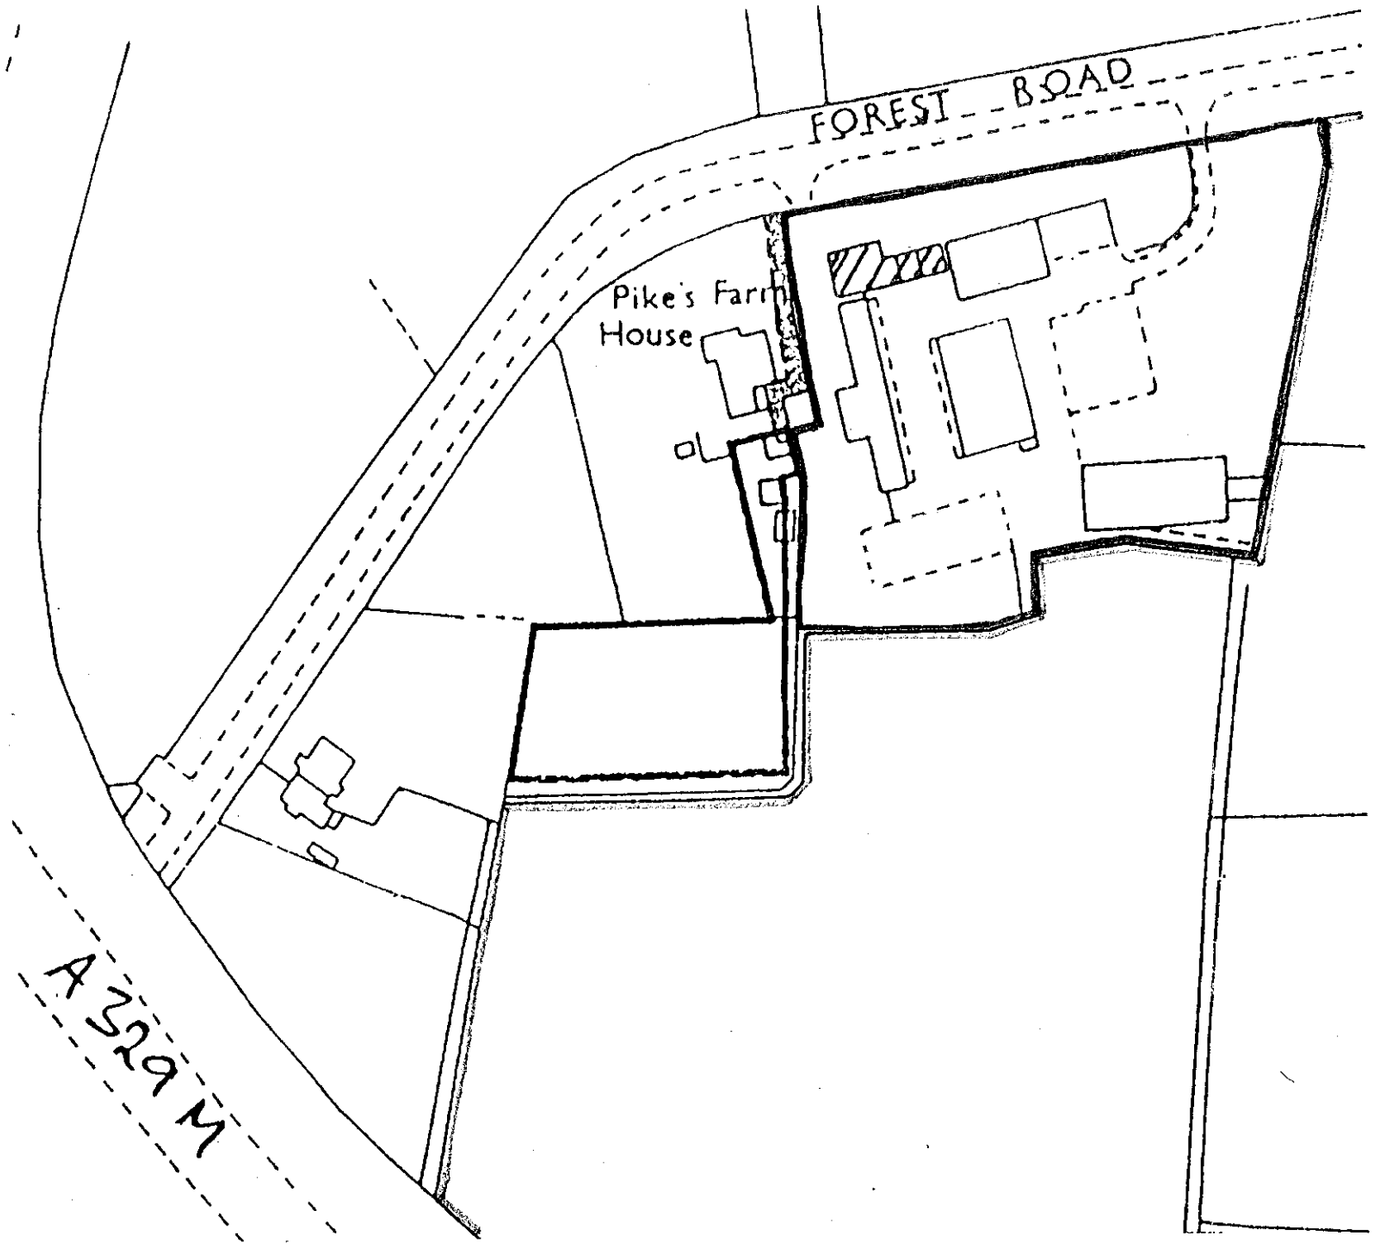

Site Plan 1:1250

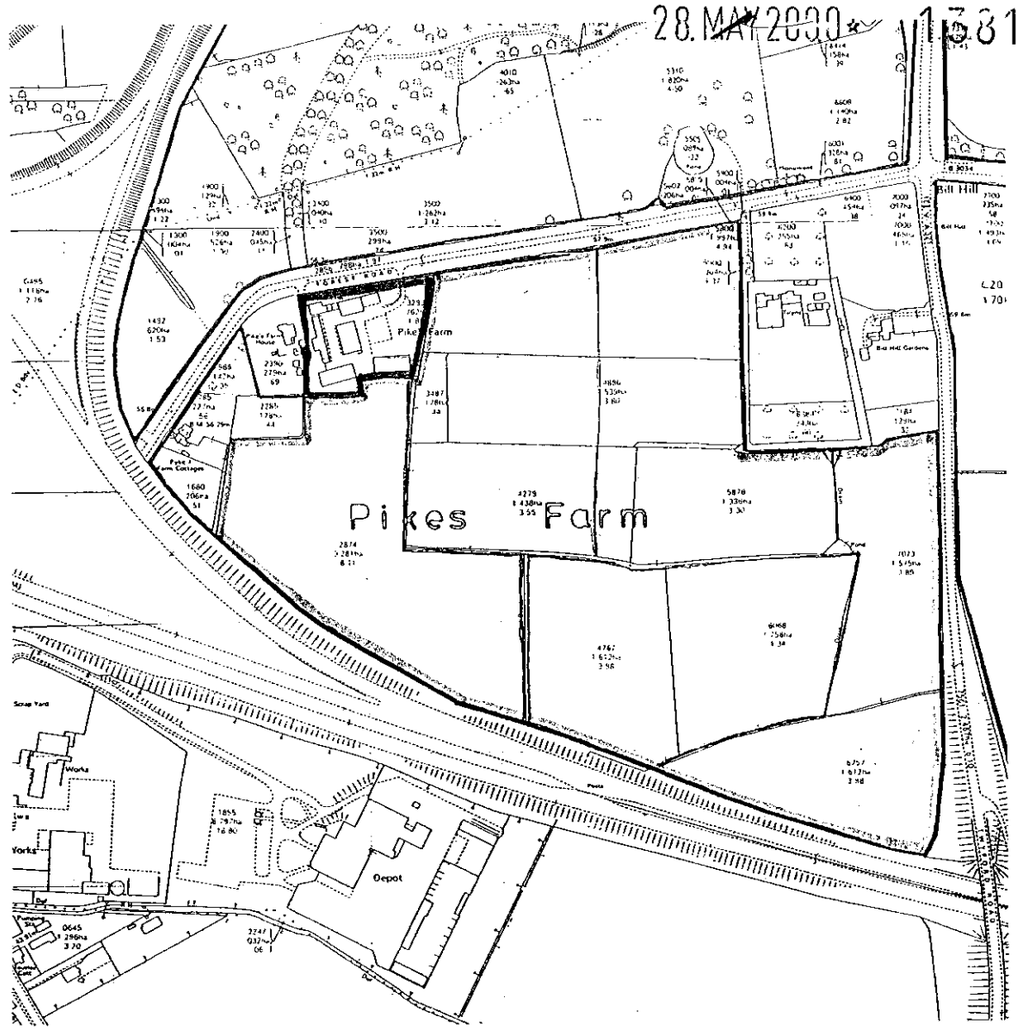

Location Plan 1:5000

0 10 20 30 40 50 60 70 80 90 100

N

Indicative North

letter	date	revision

Job
Pikes Farm Forest Road
Wokingham

client
E.W. Richards

drawing
Location Plans

scale
1:1250 / 1:5000

date
April 2000


drawn by
MNC

1313/8


THE STUDIO 101 LONDON ROAD READING BERKSHIRE (0118) 9507700

CHARTERED ARCHITECTS KALIK ASSOCIATES ANDREWS


APR.
28.MAY2000* 1381

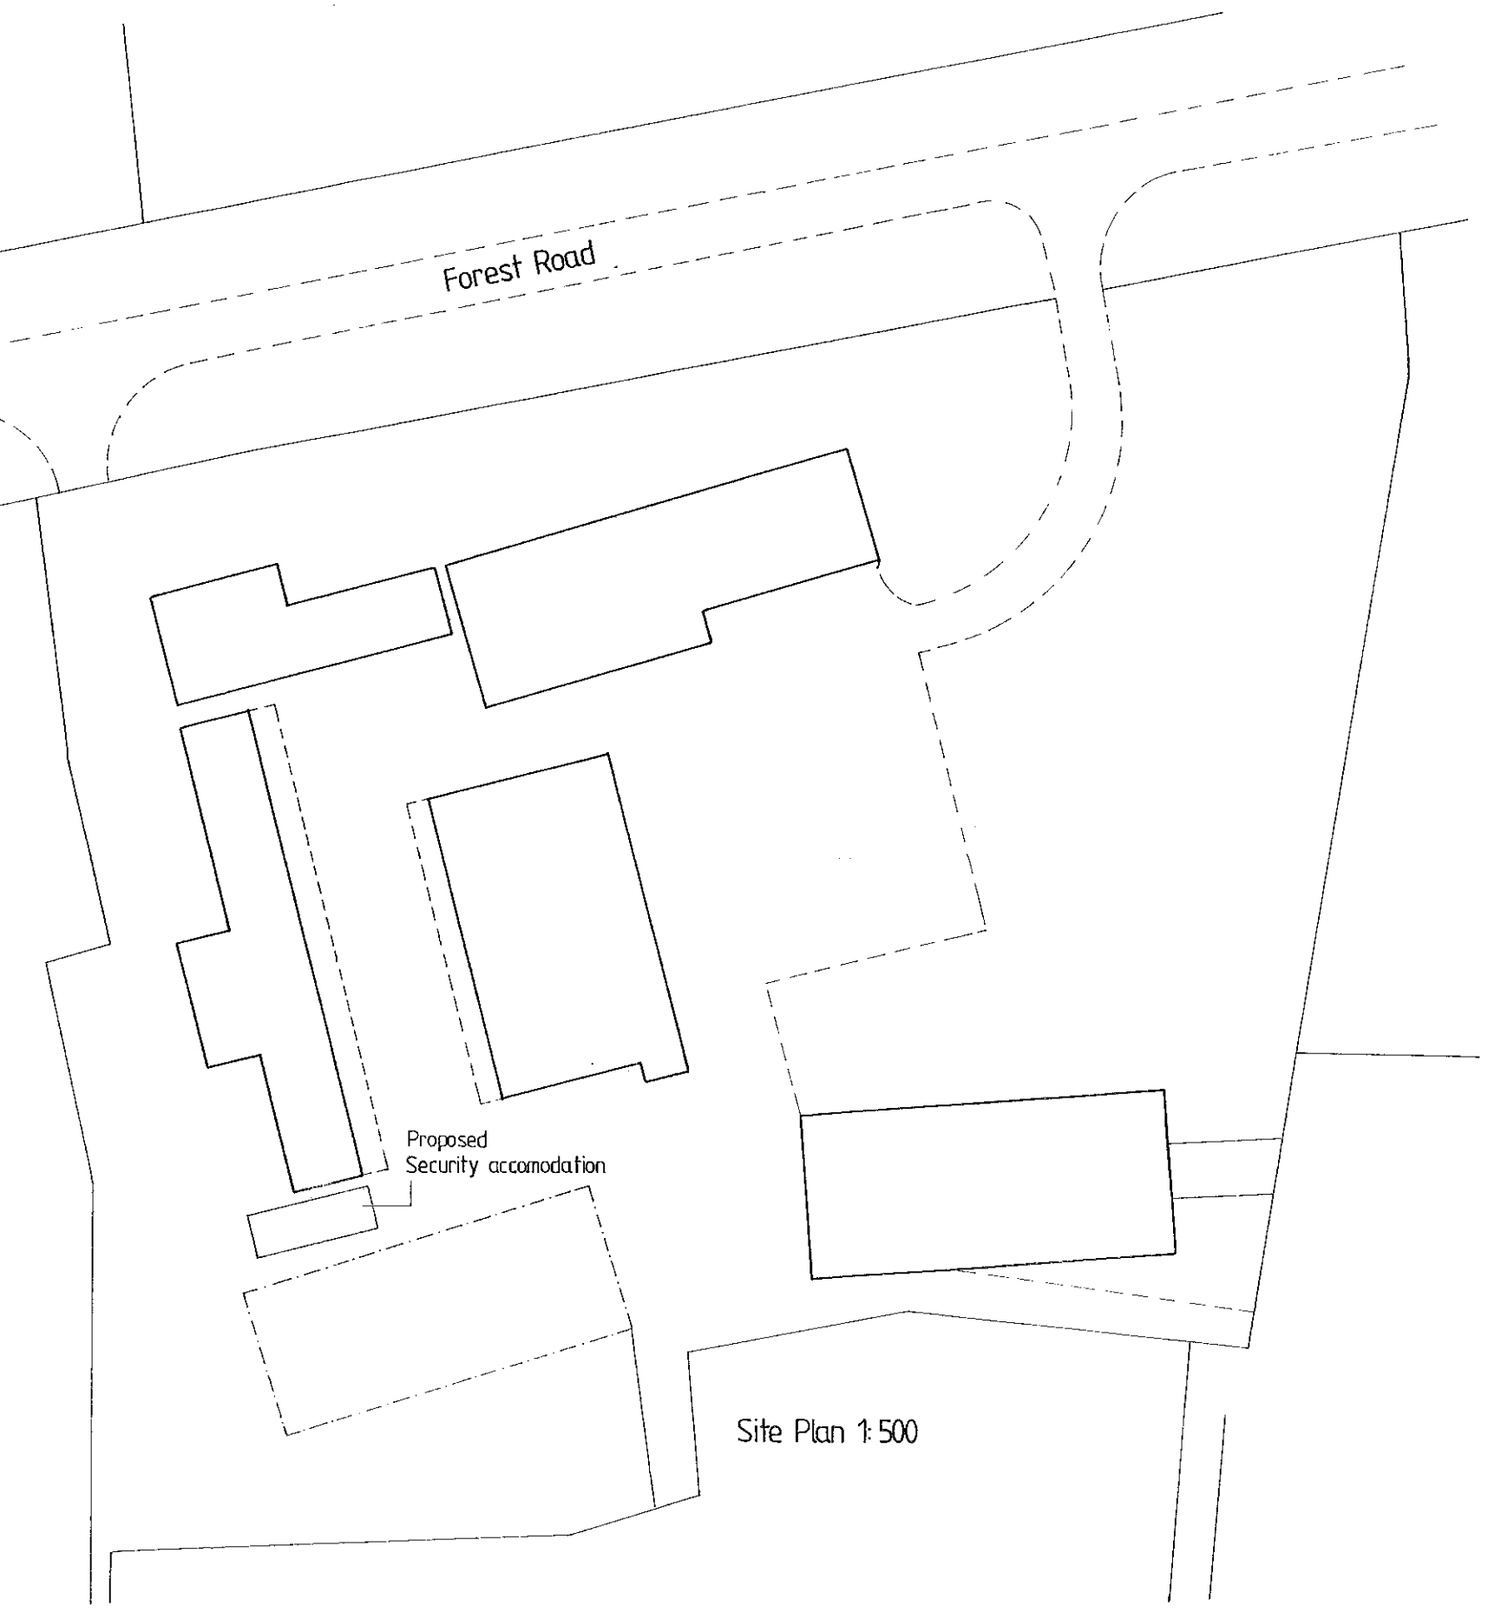


Site Plan 1:500

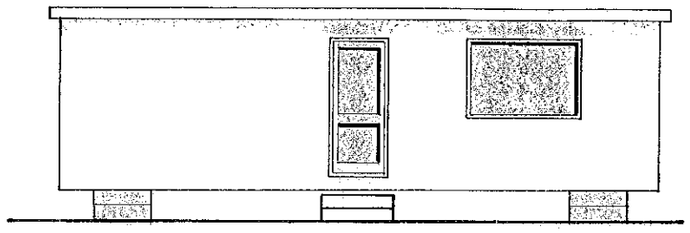


Side Elevation

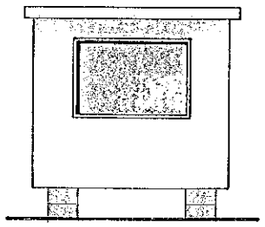


Front Elevation

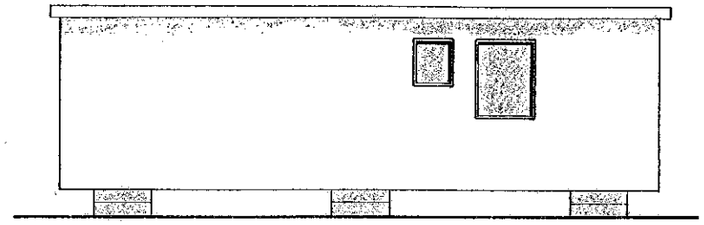


Side Elevation

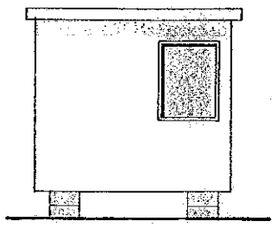

Rear Elevation

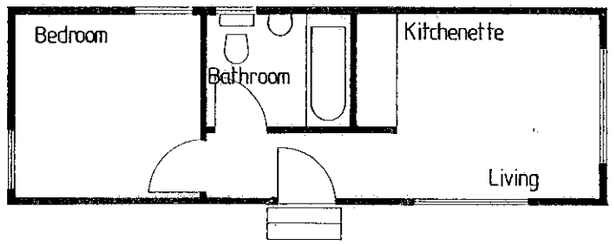

Floor Plan 1:100

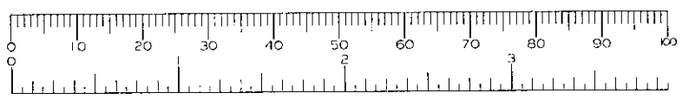

N

Indicative North

letter | date | revision

job
Pikes Farm Forest Road
Wokingham

client
E.W. Richards

drawing
Site Plan and Elevations+Plan

scale
1:500 / 1:100

date
April 2000

drawn by
MNC

1313/7

(0118) 9561700
THE STUDIO
101 LONDON ROAD
READING
BERKSHIRE
CHARTERED ARCHITECTS
ANDREWS KALIK ASSOCIATES