

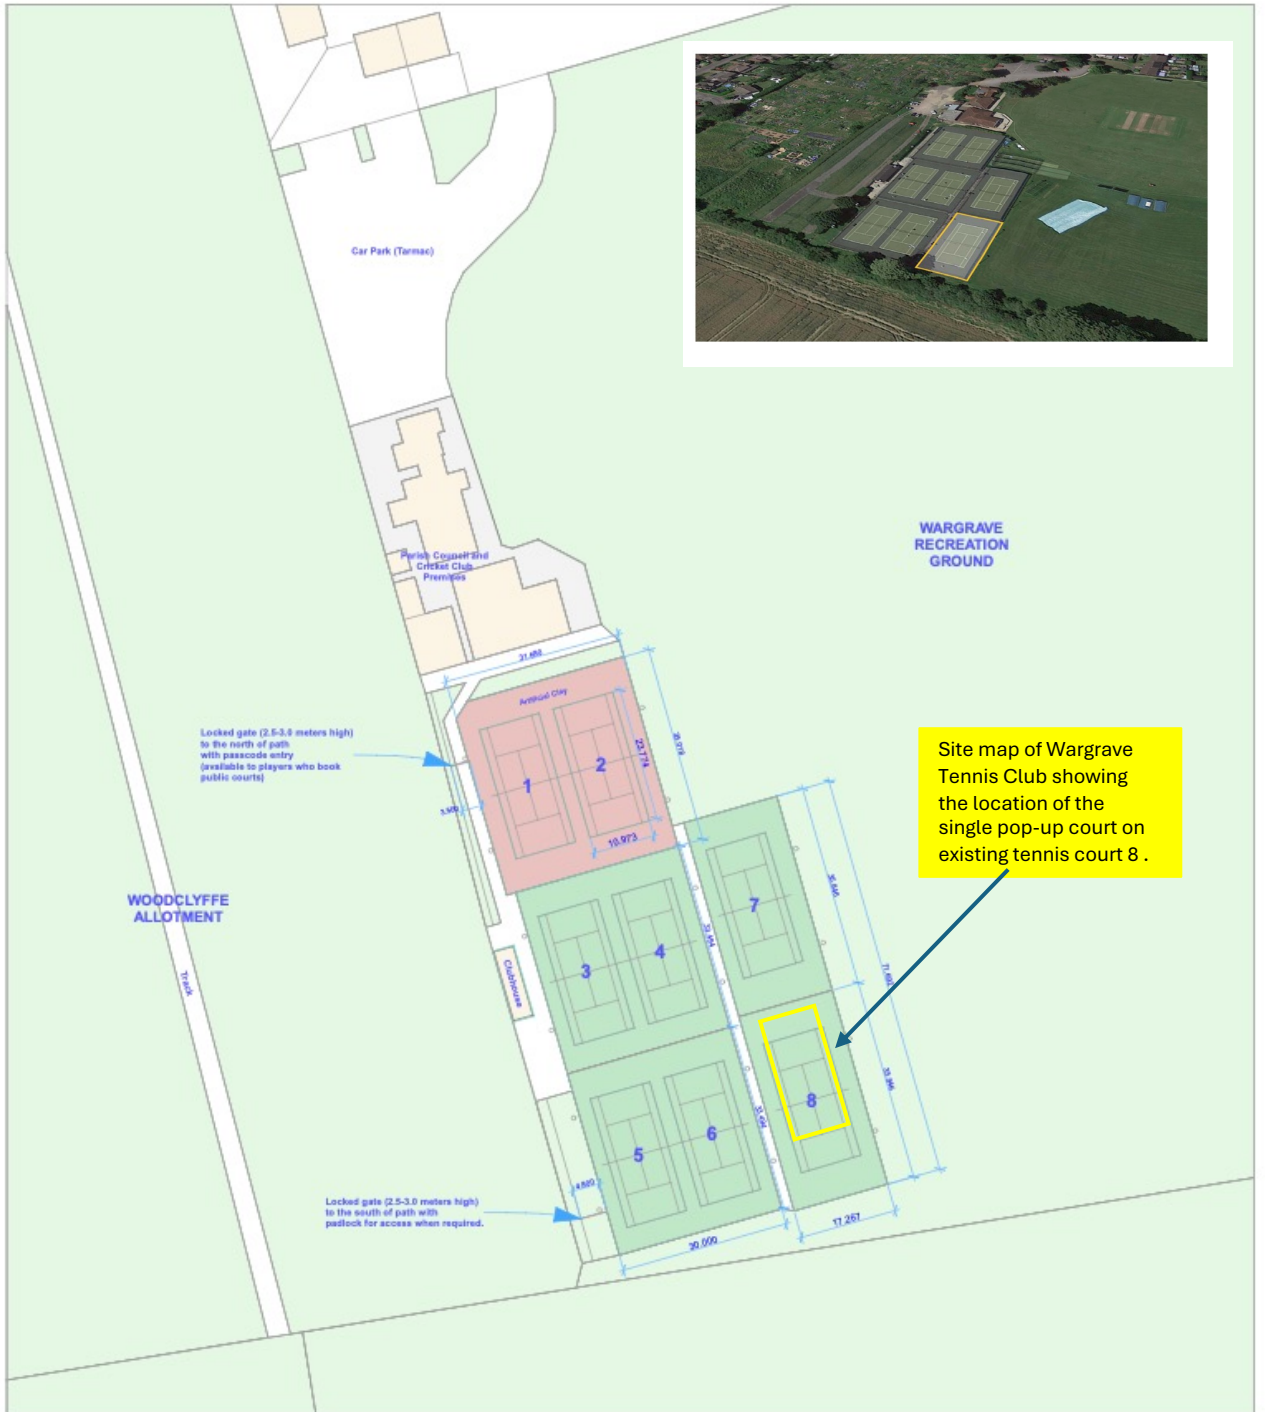


Location Plan

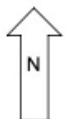

Site map of Wargrave Tennis Club showing the location of the single pop-up court on existing tennis court 8 .

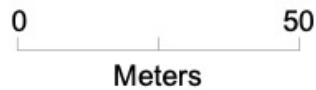

Plan Produced For: **Wargrave Tennis Club**

Date Produced: 11 Nov 2024

Plan Reference Number: TQRQM24316085654163

Scale: 1:1250 @ A4