


LOCATION PLAN

SCALE 1:1250@A3

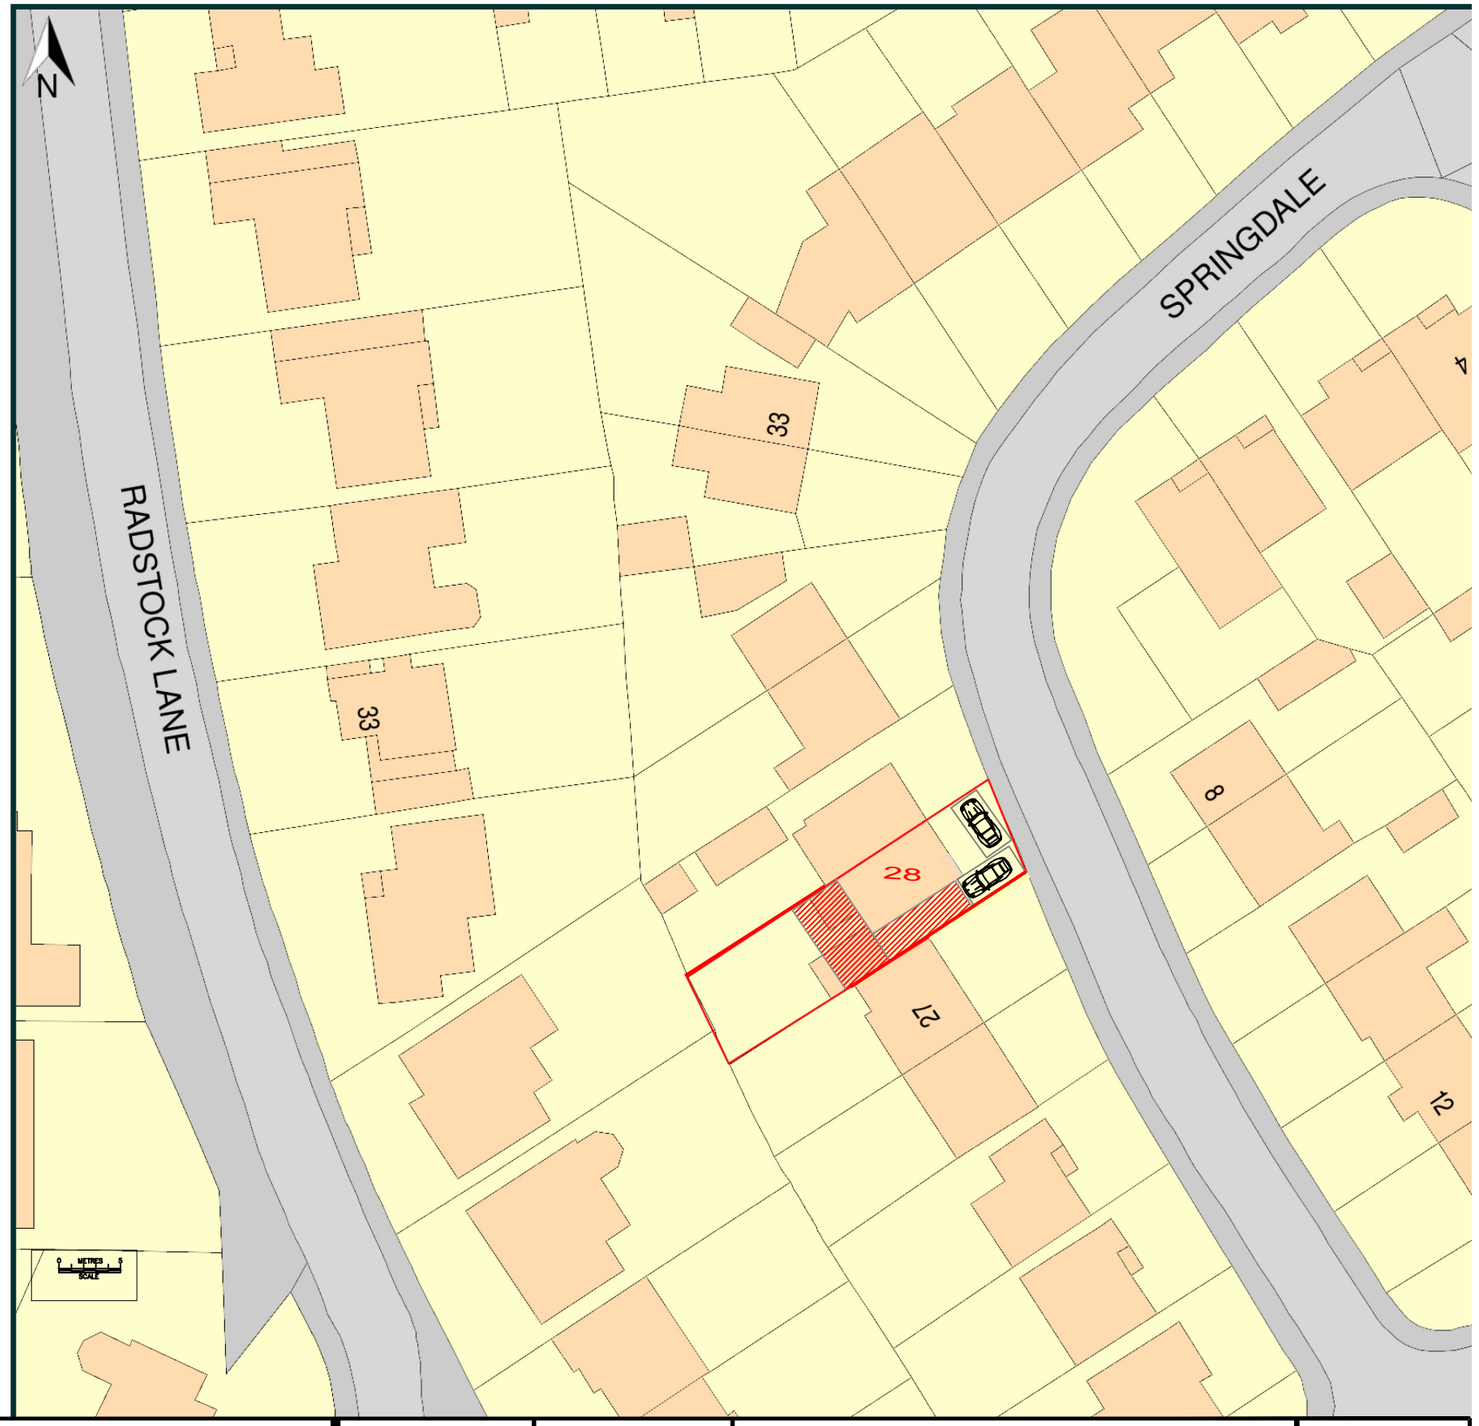

BLOCK PLAN

SCALE 1:500@A3

PROJECT:

PROPOSED SINGLE STOREY REAR/SIDE EXTENSION

28 Springdale
Earley

DRAWN BY:	P.S.
DATE:	12/07/2025
SCALE:	AS SHOWN@A3
FILENAME:	25030

DRAWING TITLE:

LOCATION AND BLOCK PLAN

DRAWING NUMBER: SD–01

ArchDezine Limited
archdeziner7@gmail.com