



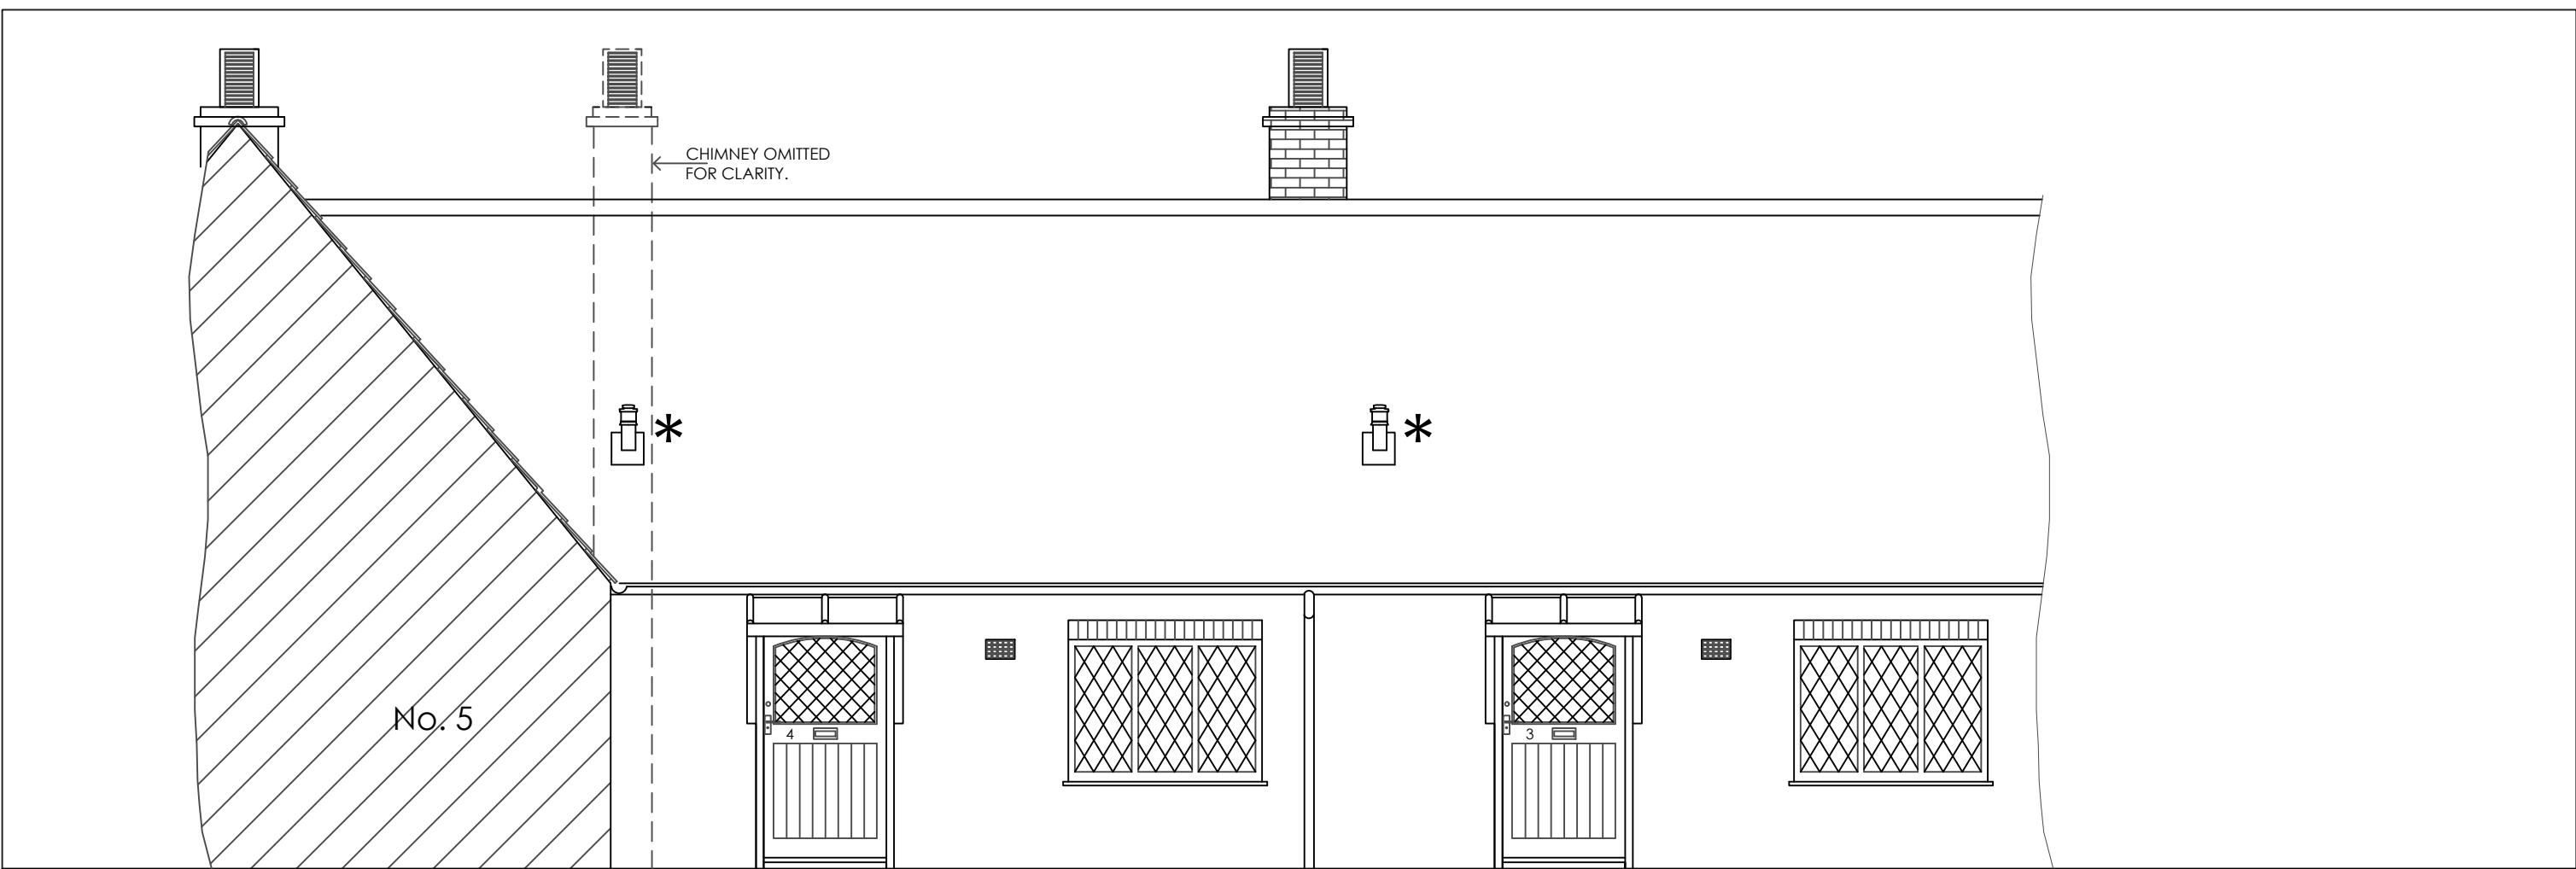

PROPOSED ELEVATIONS No. 4.


PROPOSED ELEVATION No. 3.

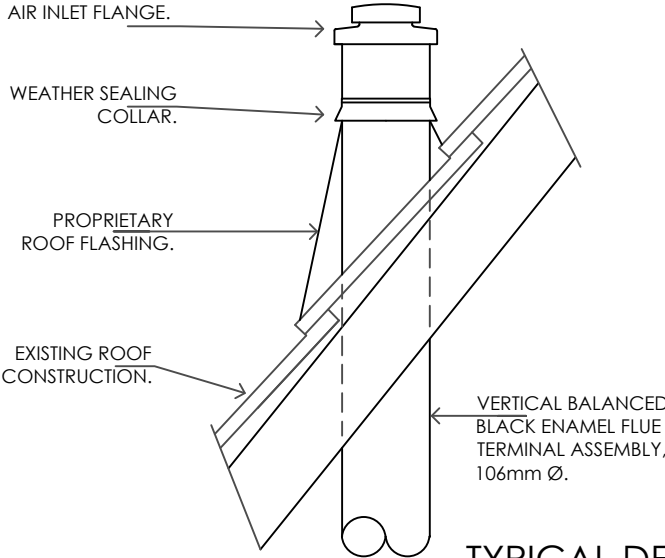

TYPICAL DETAIL. *

METHOD OF FLUE INSTALLATION:

- CAREFULLY REMOVE MINIMUM NUMBER OF EXISTING ROOF TILES TO EXPOSE AREA WHERE NEW FLUE IS TO BE INSTALLED.
- CAREFULLY CUT OUT HOLE IN SARKING FELT AVOIDING ROOF RAFTERS .
- INSTALL NEW EXTERNAL FLUE AND FLASHING
- CAREFULLY REINSTATE EXISTING ROOF TILES.
- WITHIN ROOF VOID CAREFULLY LOCATE POSITION OF NEW FLUE AVOIDING EXISTING JOISTS AND DRILL 10mm PILOT HOLE
- INTERNALLY CORE DRILL 110mm HOLE IN EXACT LOCATION OF PILOT HOLE THUS AVOIDING EXISTING JOISTS.
- INSERT FLUE SECTION CONNECTING BOILER TO EXTERNAL FLUE.

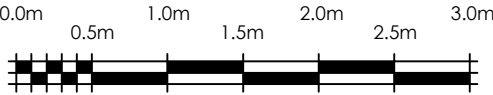

SCALE.

These plans must not be acted upon until the appropriate planning and building regulation approvals have been granted. Should the works be undertaken prior to the above approvals being in place it is done so entirely at the clients own risk.

This drawing has been prepared solely for the use of the client as detailed in the title block, and shall not be copied, lent or used by any third party without the express written permission of the Wargrave Design Consultancy Limited. Date as title block.

 Wargrave Design Consultancy The Old Pump House - Wargrave - Berkshire - RG10 8DJ 0118 940 1678 - info@wargravedesign.com www.wargravedesign.com	CLIENT Hurst Consolidated Charity.	PROJECT Harrison Almshouses, London Road, Twyford.	TITLE Proposed Boiler / Flue Locations.	DRAWN G.D.G.	SCALE 1:50 @ A3	
				DATE February 2026		
				DRAWING No.	REV.	
				1937 - 20		