


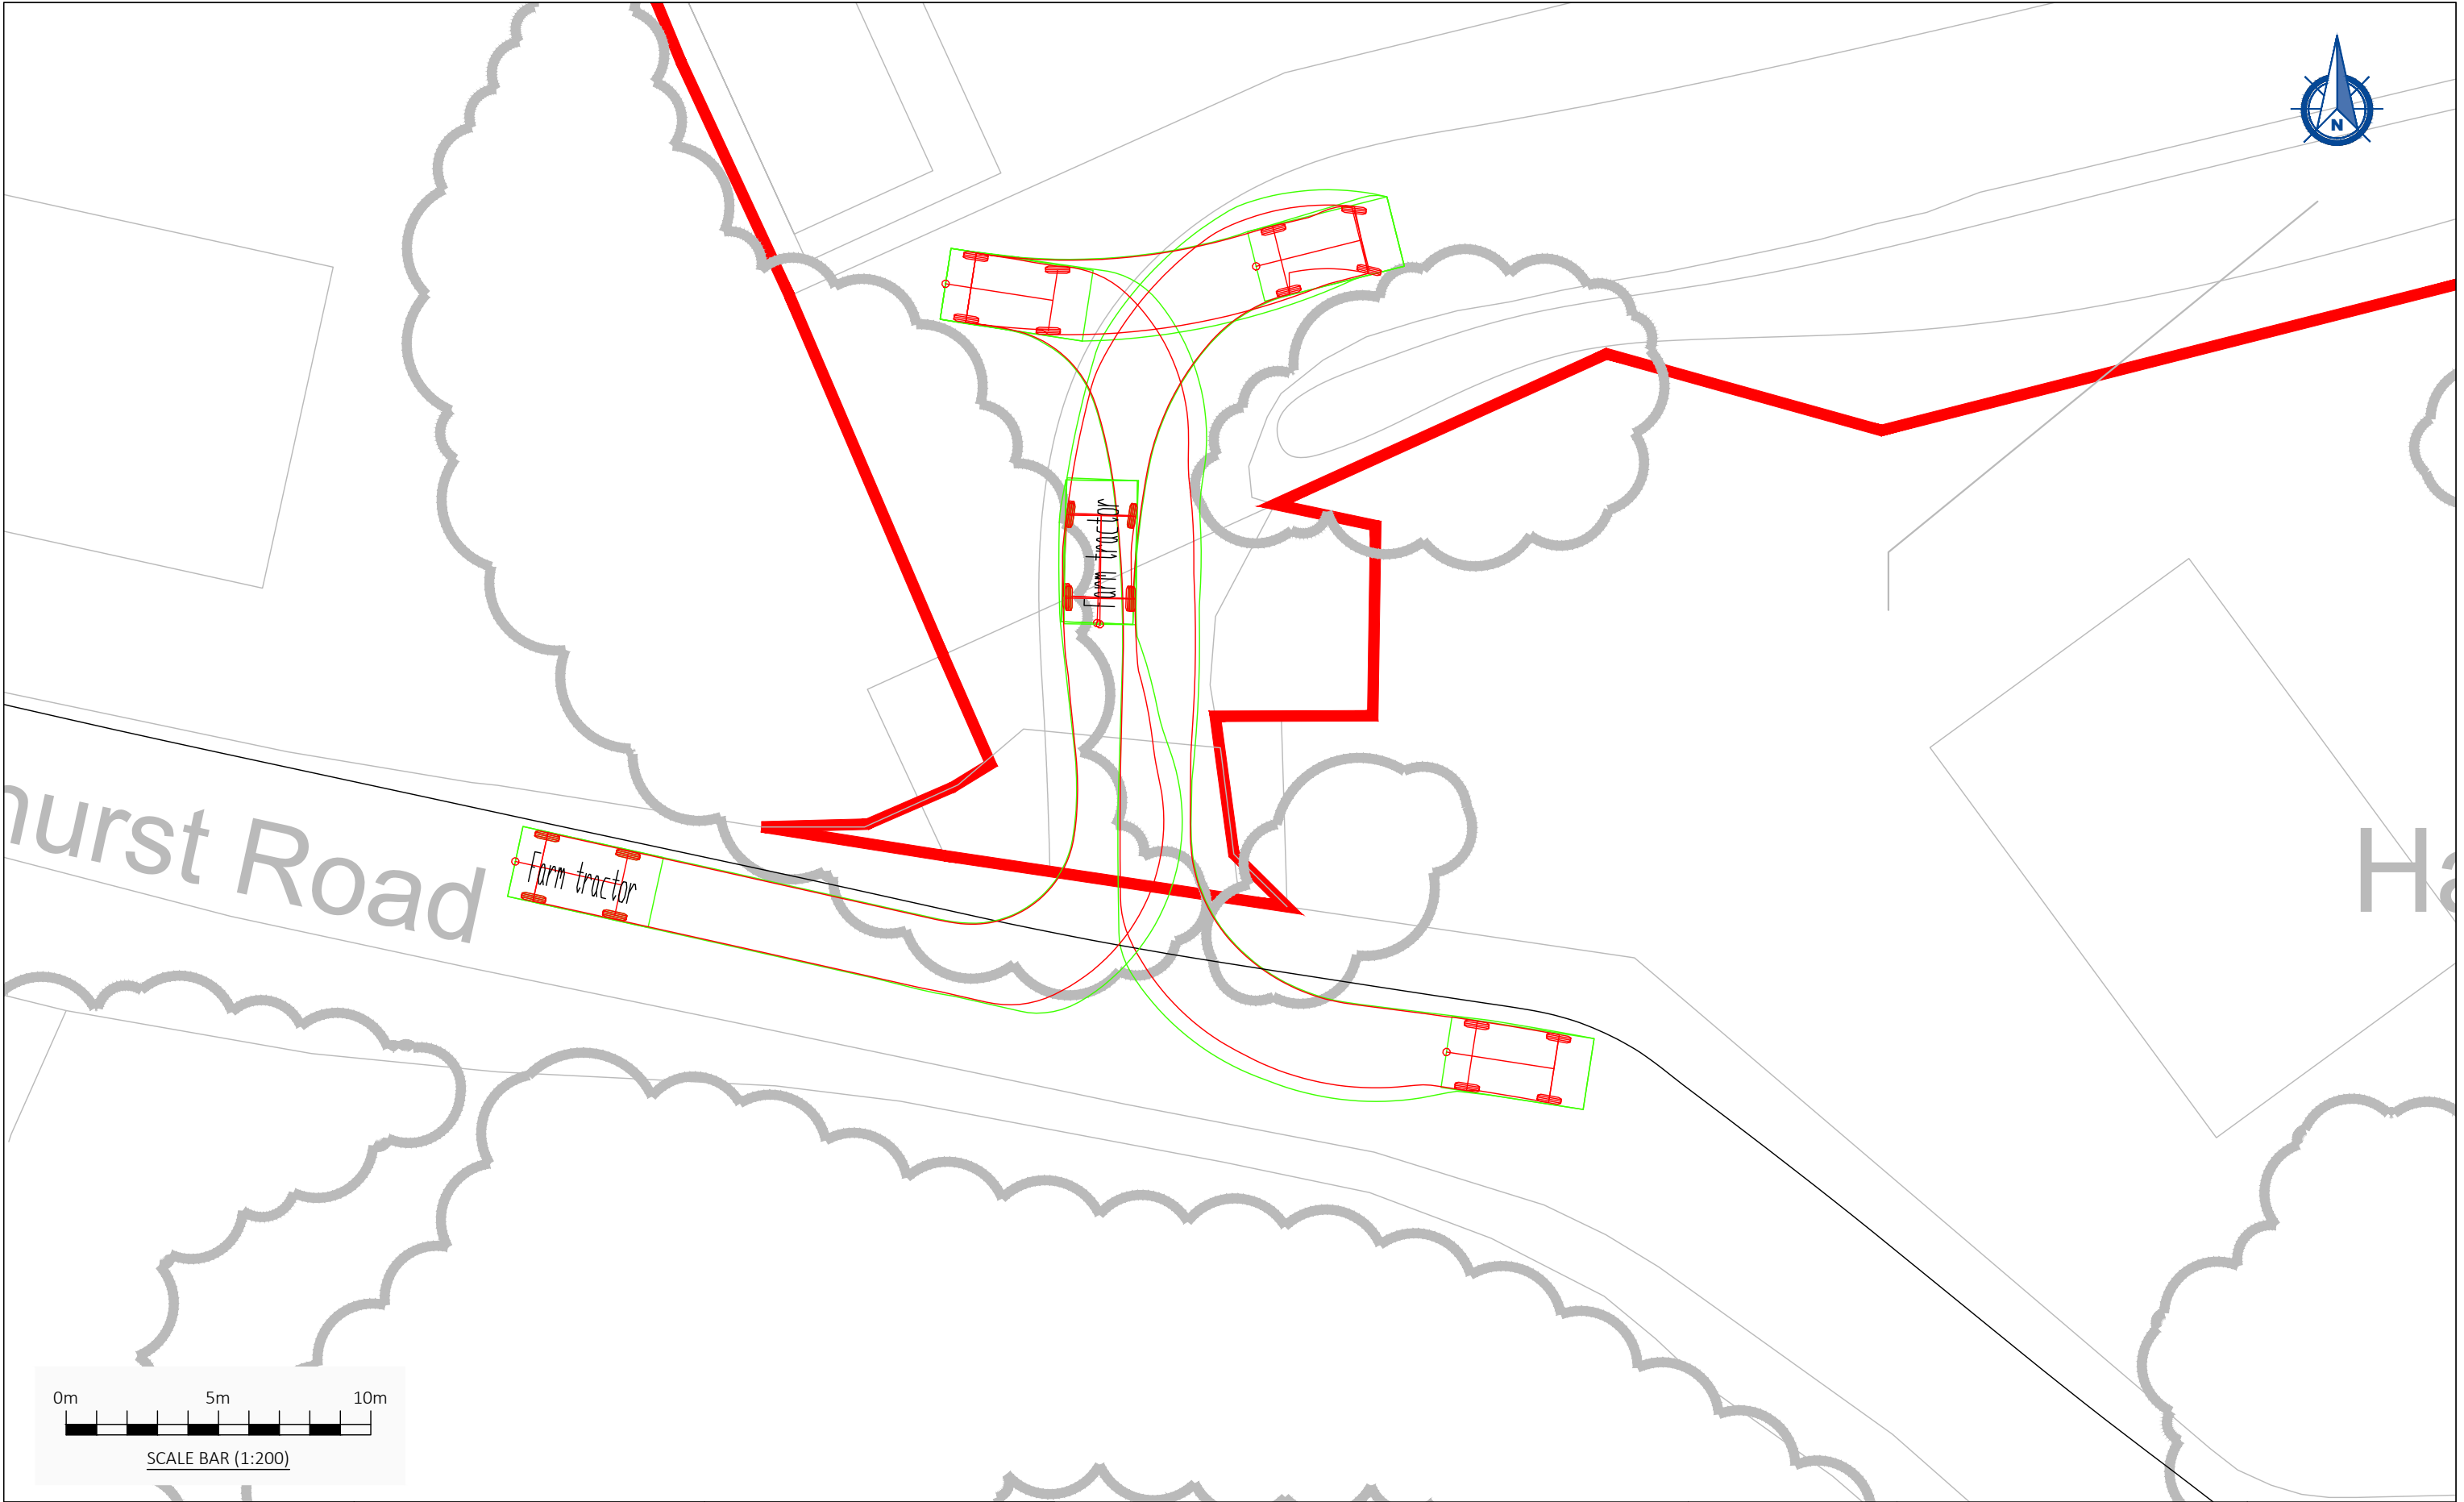

KEY PLAN	VEHICLE MODELS USED IN SWEEP PATH ANALYSIS	NOTES			 Fastnet Transport Planning 54 St James Street Liverpool L1 0AB 07529 204 168 www.fastnetltd.co.uk Registered in England and Wales: 13286661	DRAWING TITLE SWEPT PATH		REVISIONS	
	CLIENT STEPHEN HAZELL								
	PROJECT MOOR GREEN HOUSE, WOKINGHAM								
	DRAWING NO. J24111-001					SCALE @ A3 1:200	REV -	FIRST ISSUE DRAWN R.OSBORNE	CHECKED J.PARRY