


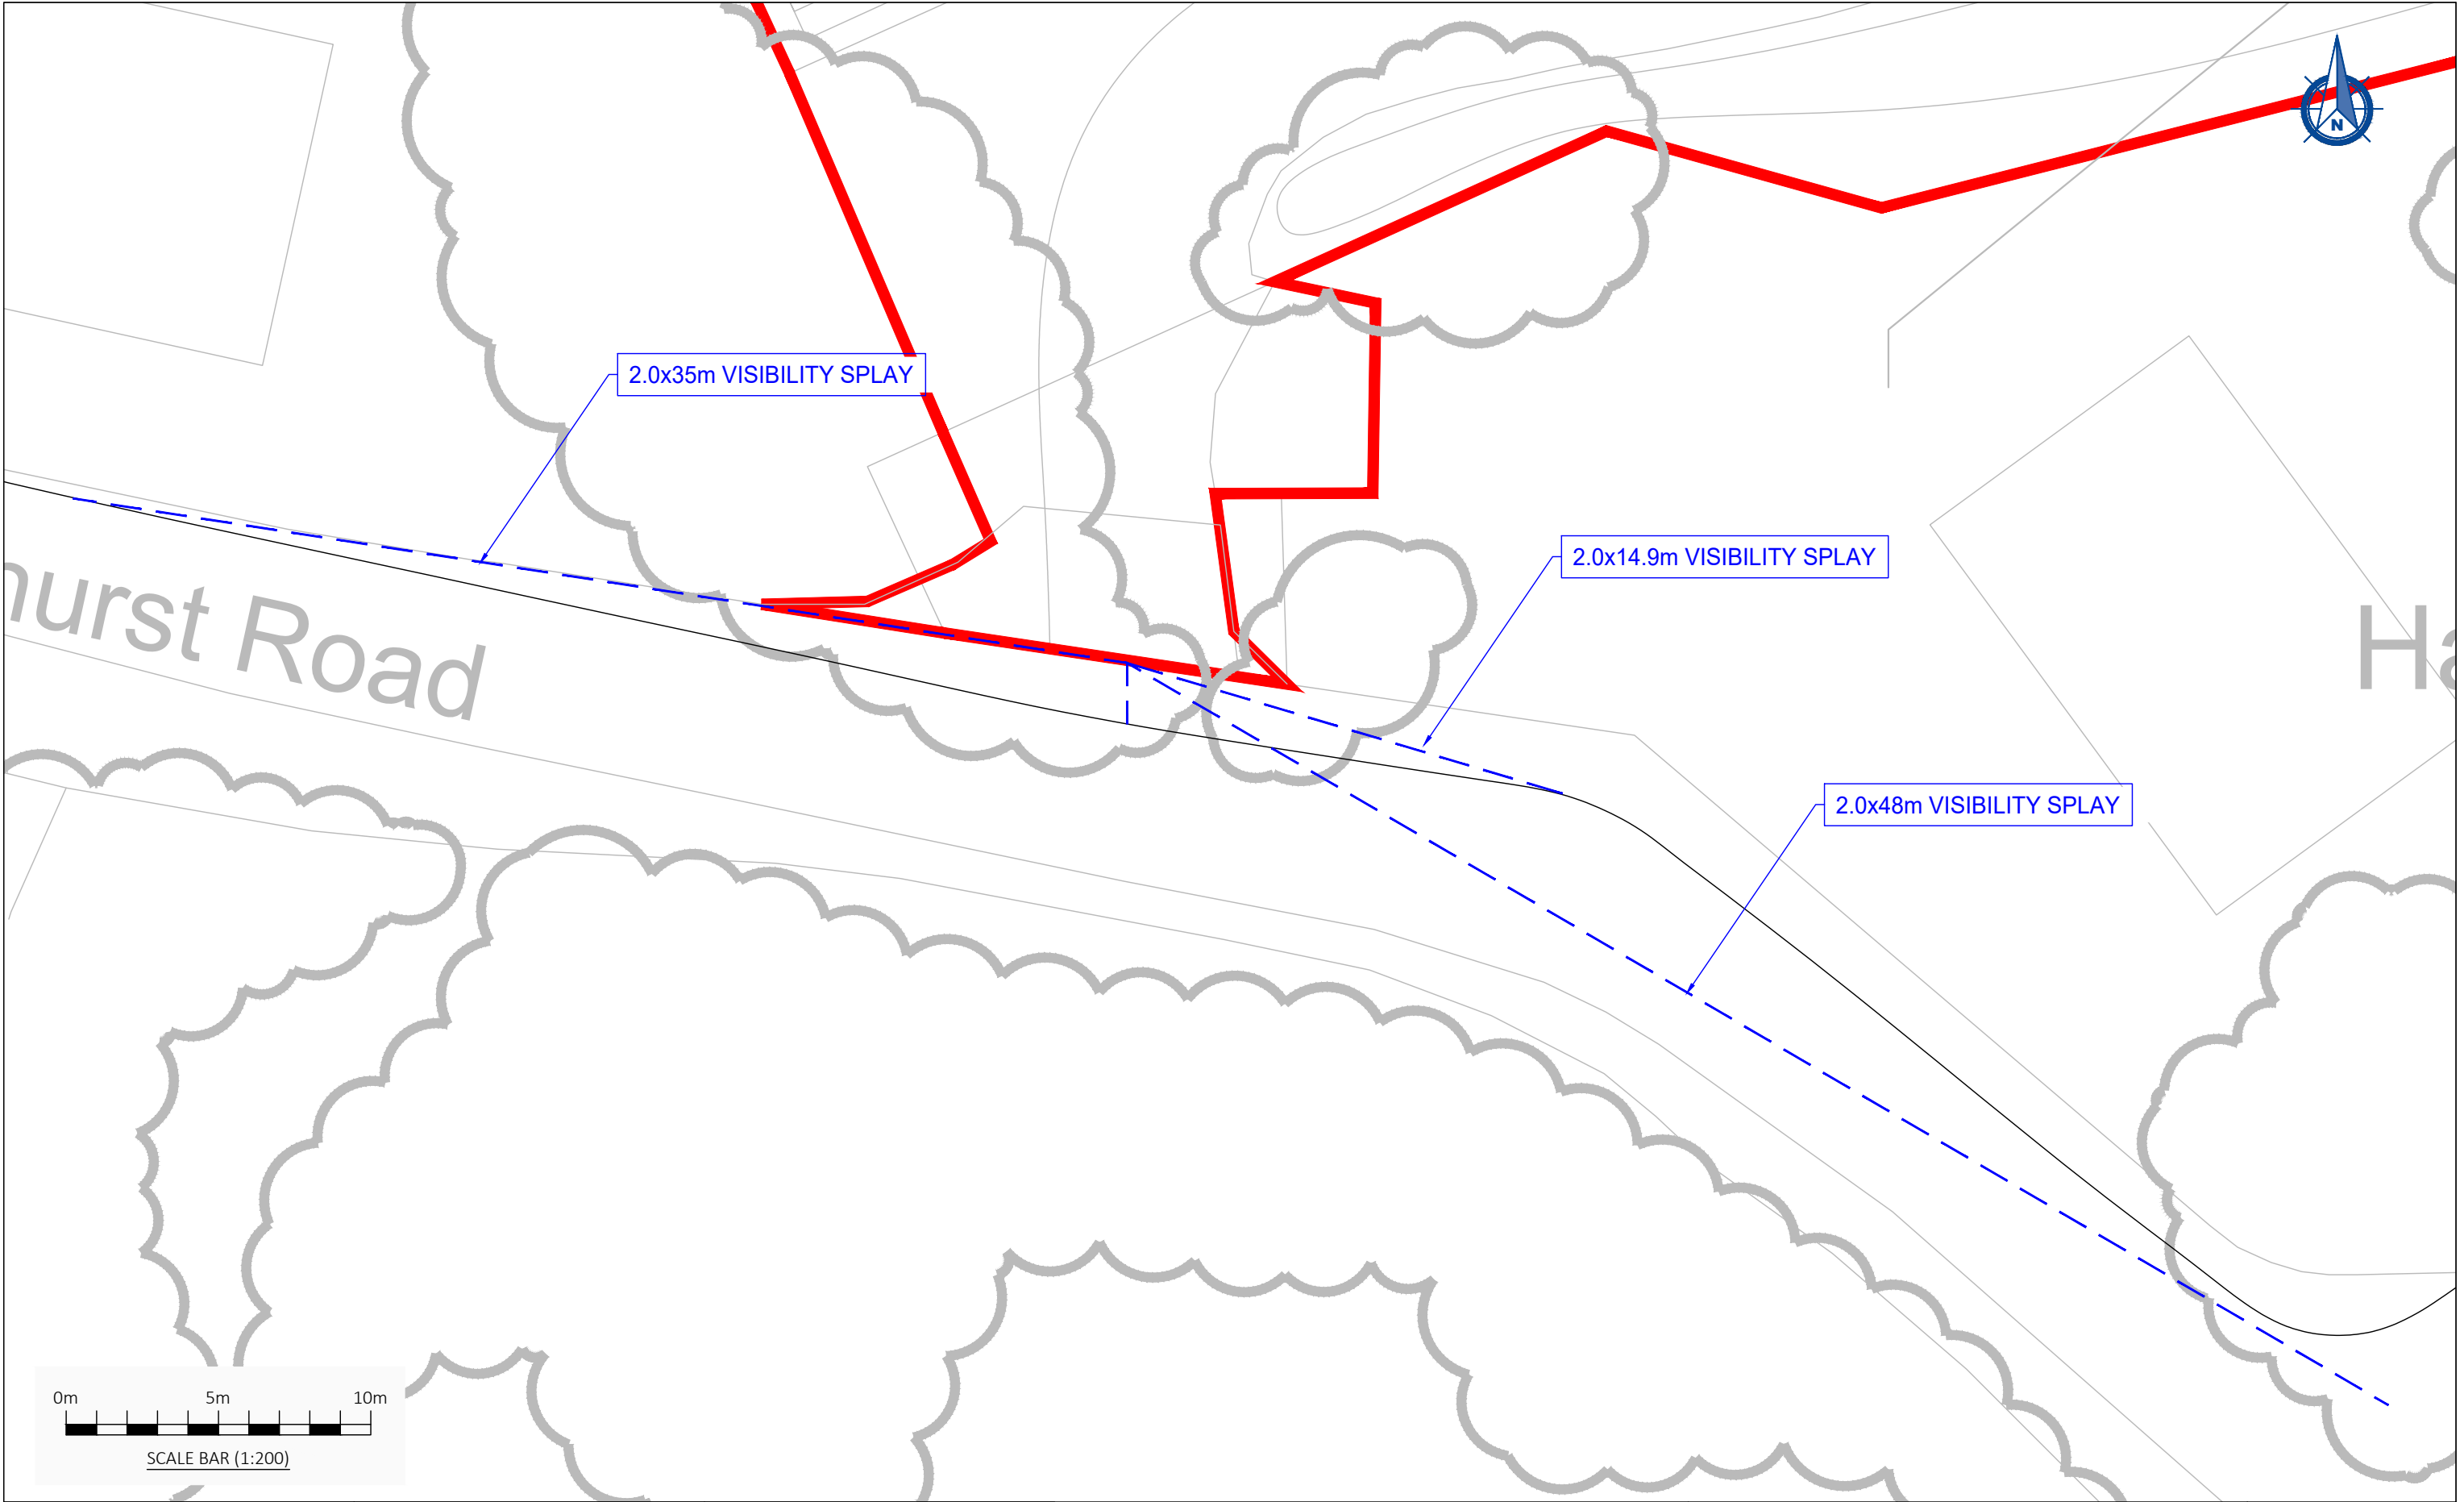

KEY PLAN	VEHICLE MODELS USED IN SWEPT PATH ANALYSIS	NOTES		 Fastnet Transport Planning 54 St James Street Liverpool L1 0AB 07529 204 168 www.fastnetltd.co.uk Registered in England and Wales: 13286661	DRAWING TITLE SITE ACCESS VISIBILITY SPLAYS		REVISIONS		
					CLIENT STEPHEN HAZELL				
					PROJECT MOOR GREEN HOUSE, WOKINGHAM				
					DRAWING NO. J24111-002	SCALE @ A3 1:200	REV -	FIRST ISSUE	DRAWN R.OSBORNE