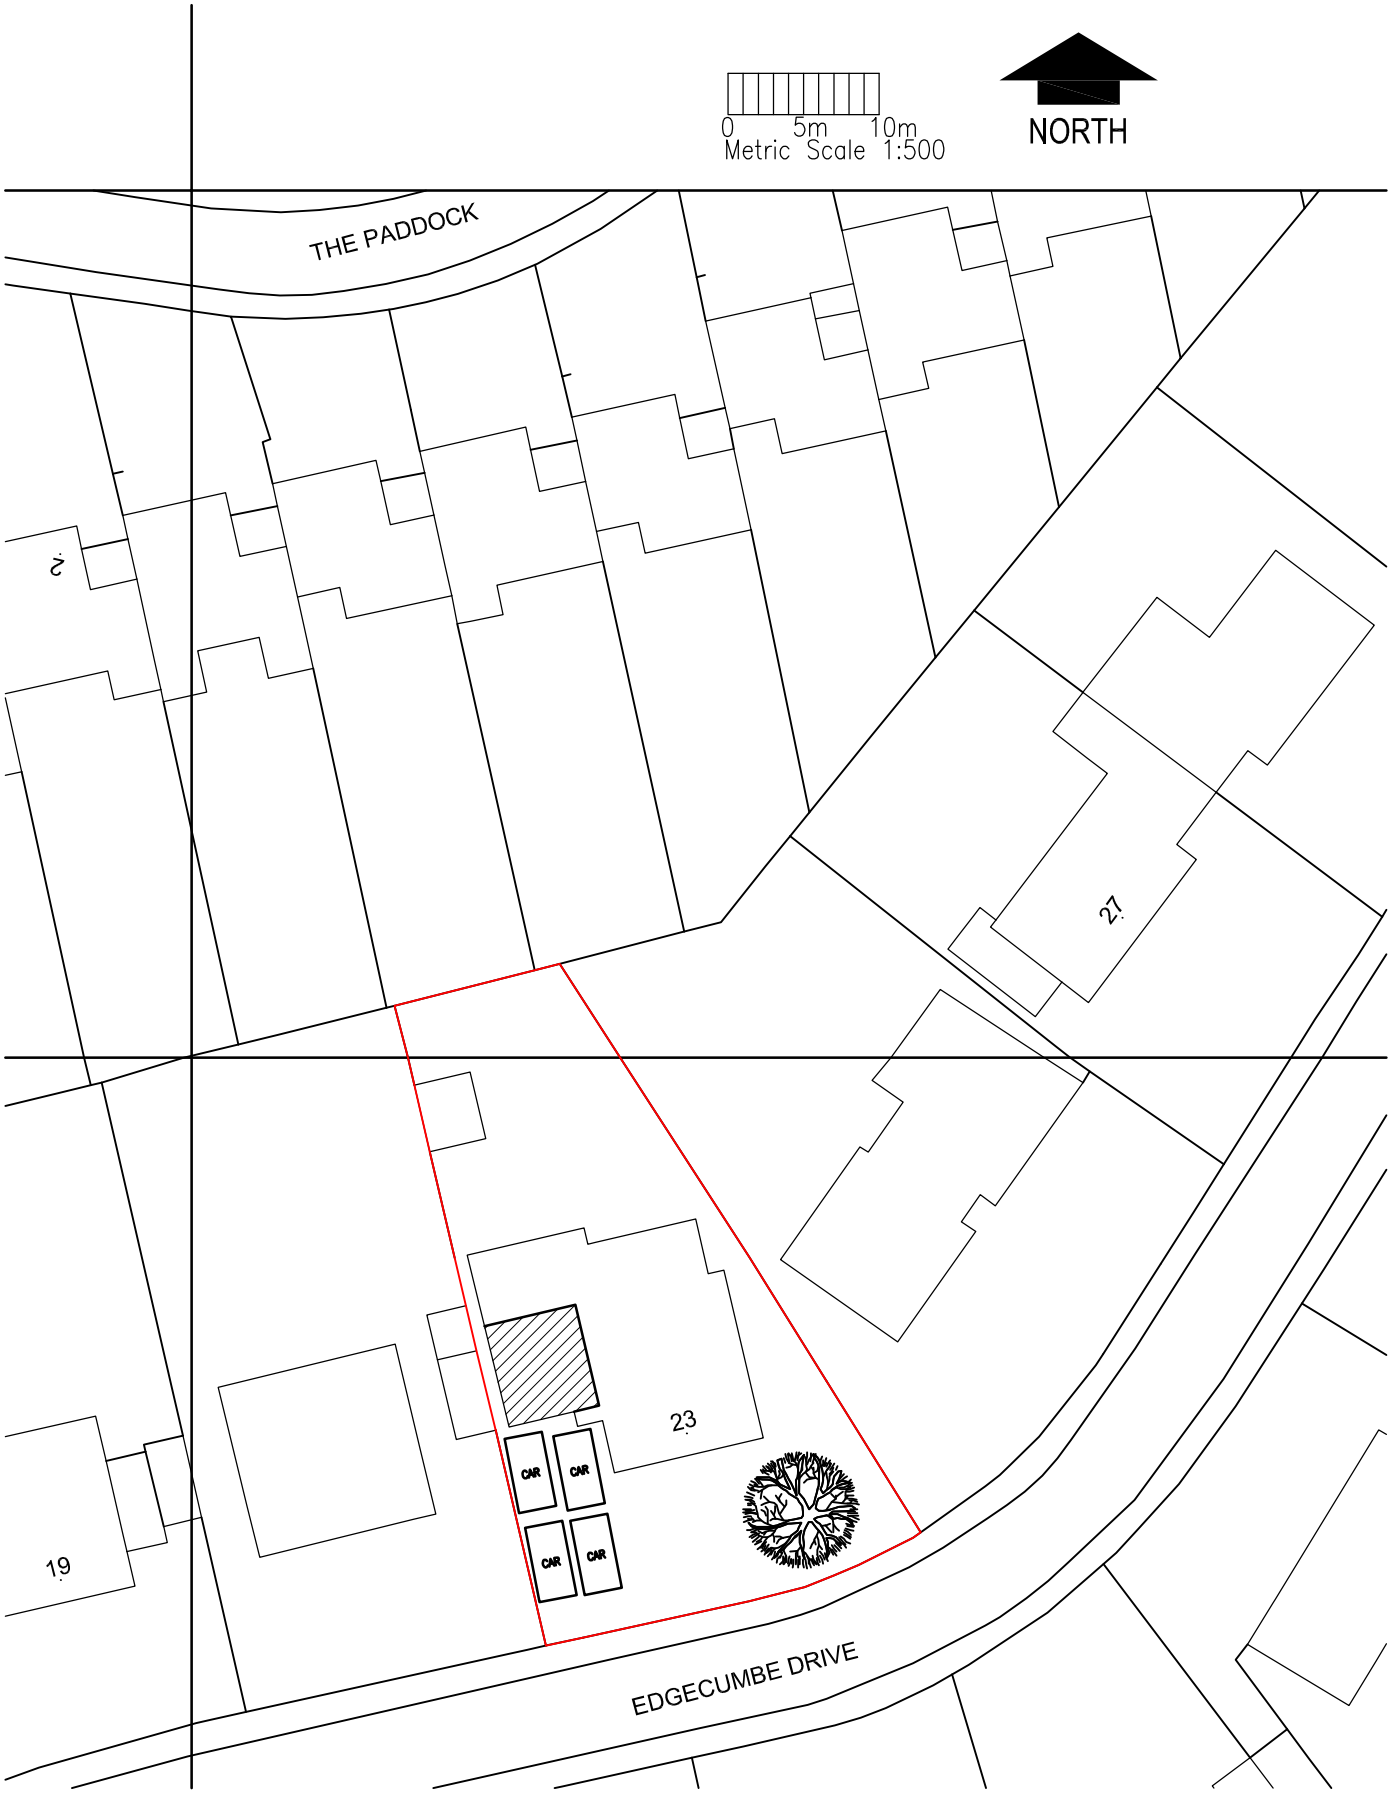


JOB TITLE 23 EDGECUMBE PARK DRIVE, CROWTHORNE, RG45 6HU			
DRG. TITLE BLOCK PLAN			
DRAWN	CHECKED	DATE OCT 26	SCALE 1:500
DRG. No AS01726-BP01 REV B			

RRS Designs
Architectural & Planning Services

Mobile- 07964326643
Email- amar@rrsdesigns.co.uk
Website- www.rrsdesigns.co.uk