




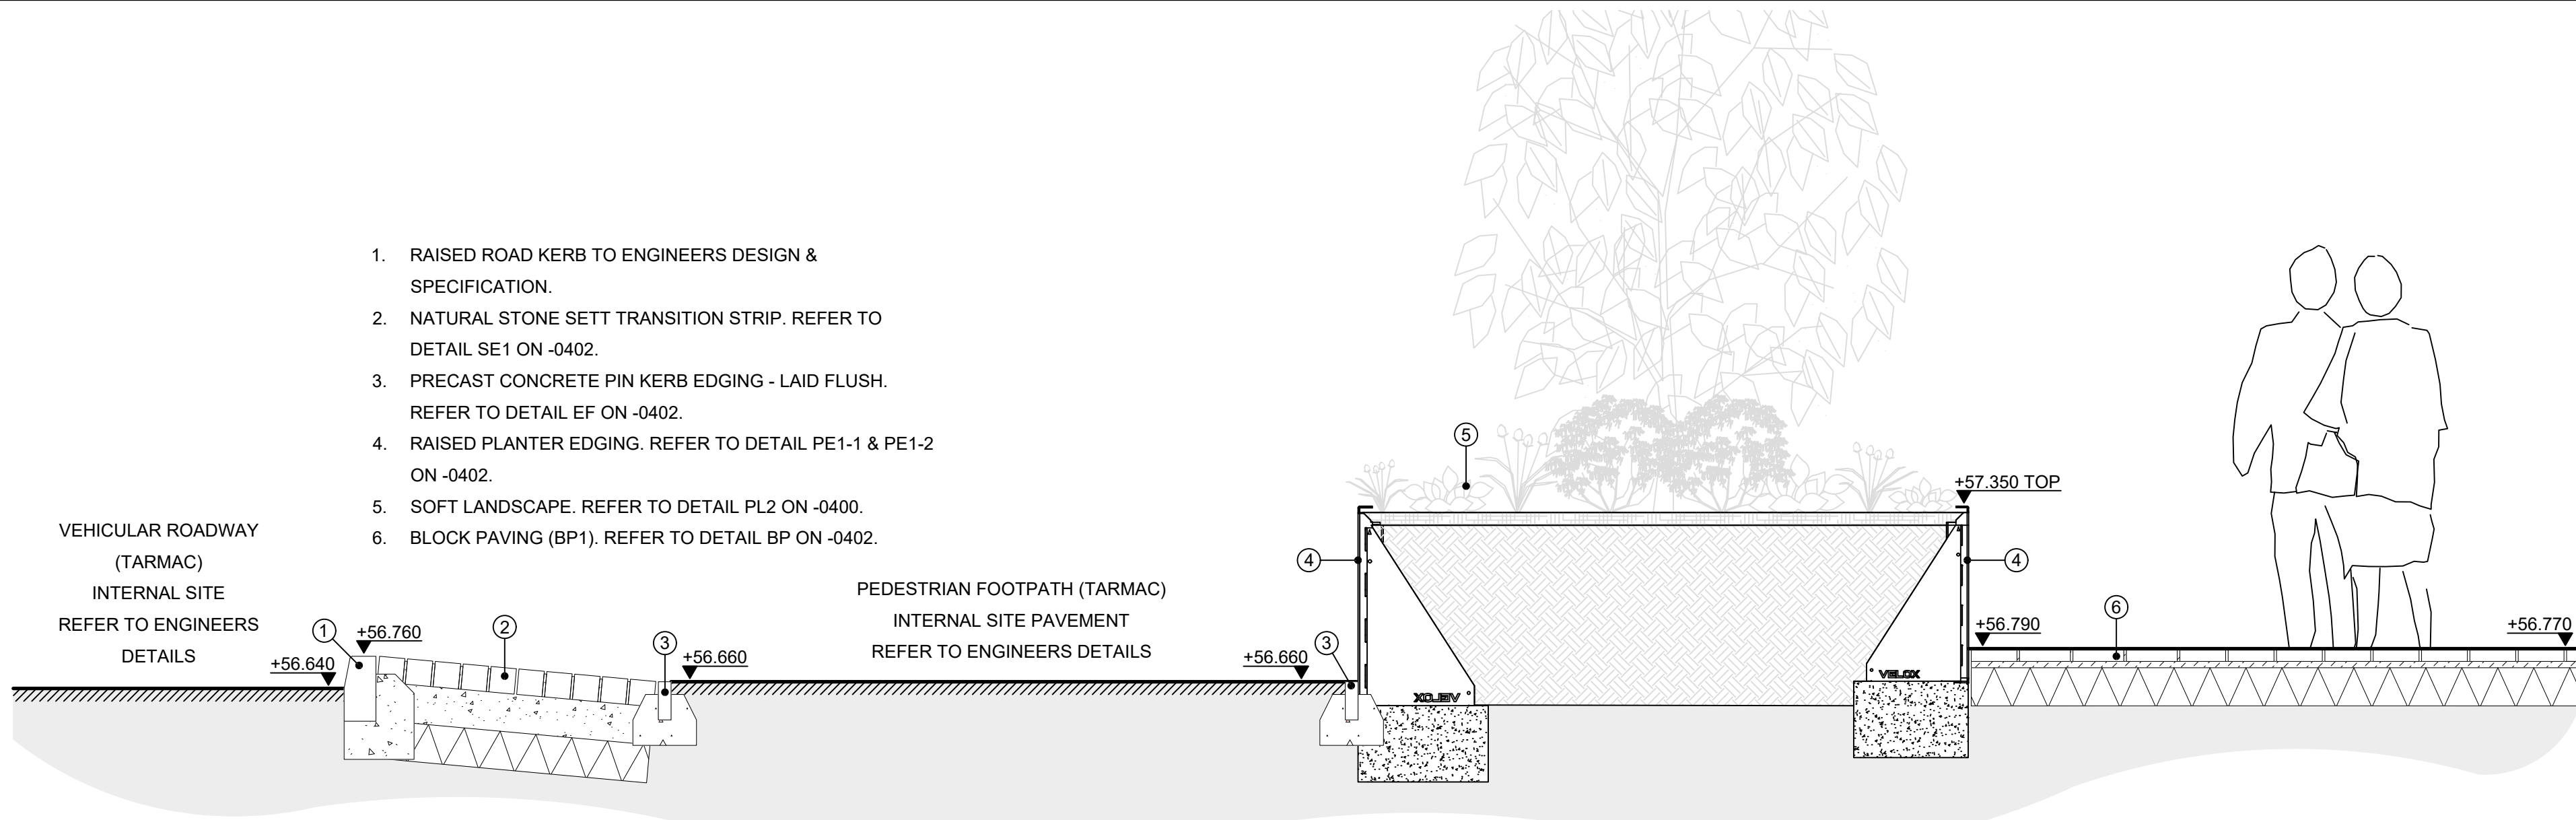


A-A SITE SECTION A-A
SCALE: 1:20

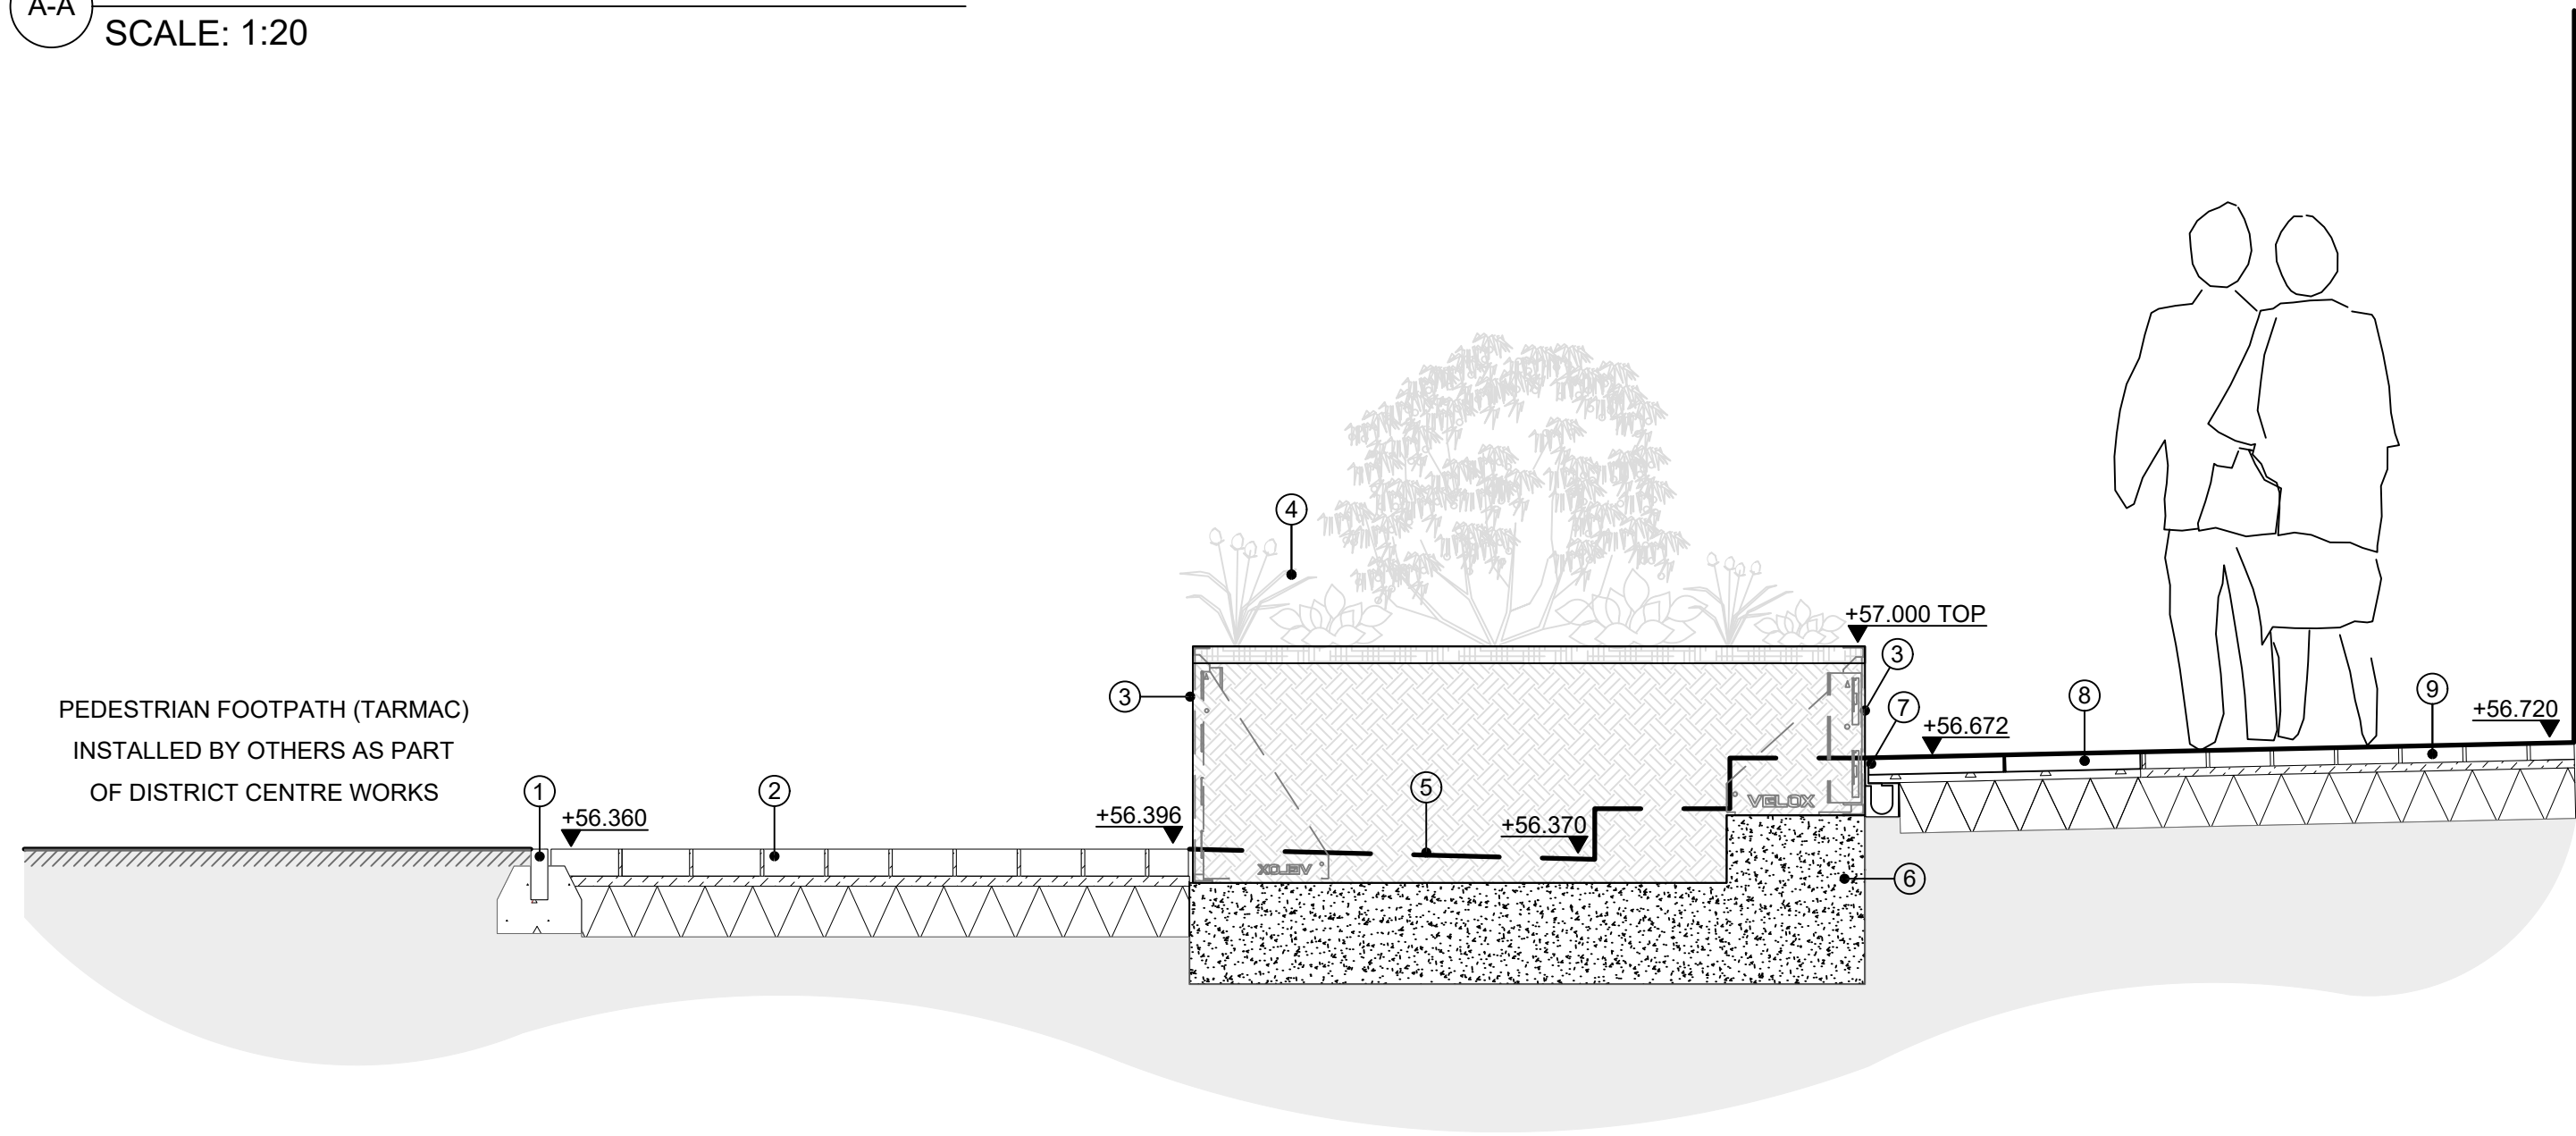

B-B SITE SECTION B-B
SCALE: 1:20

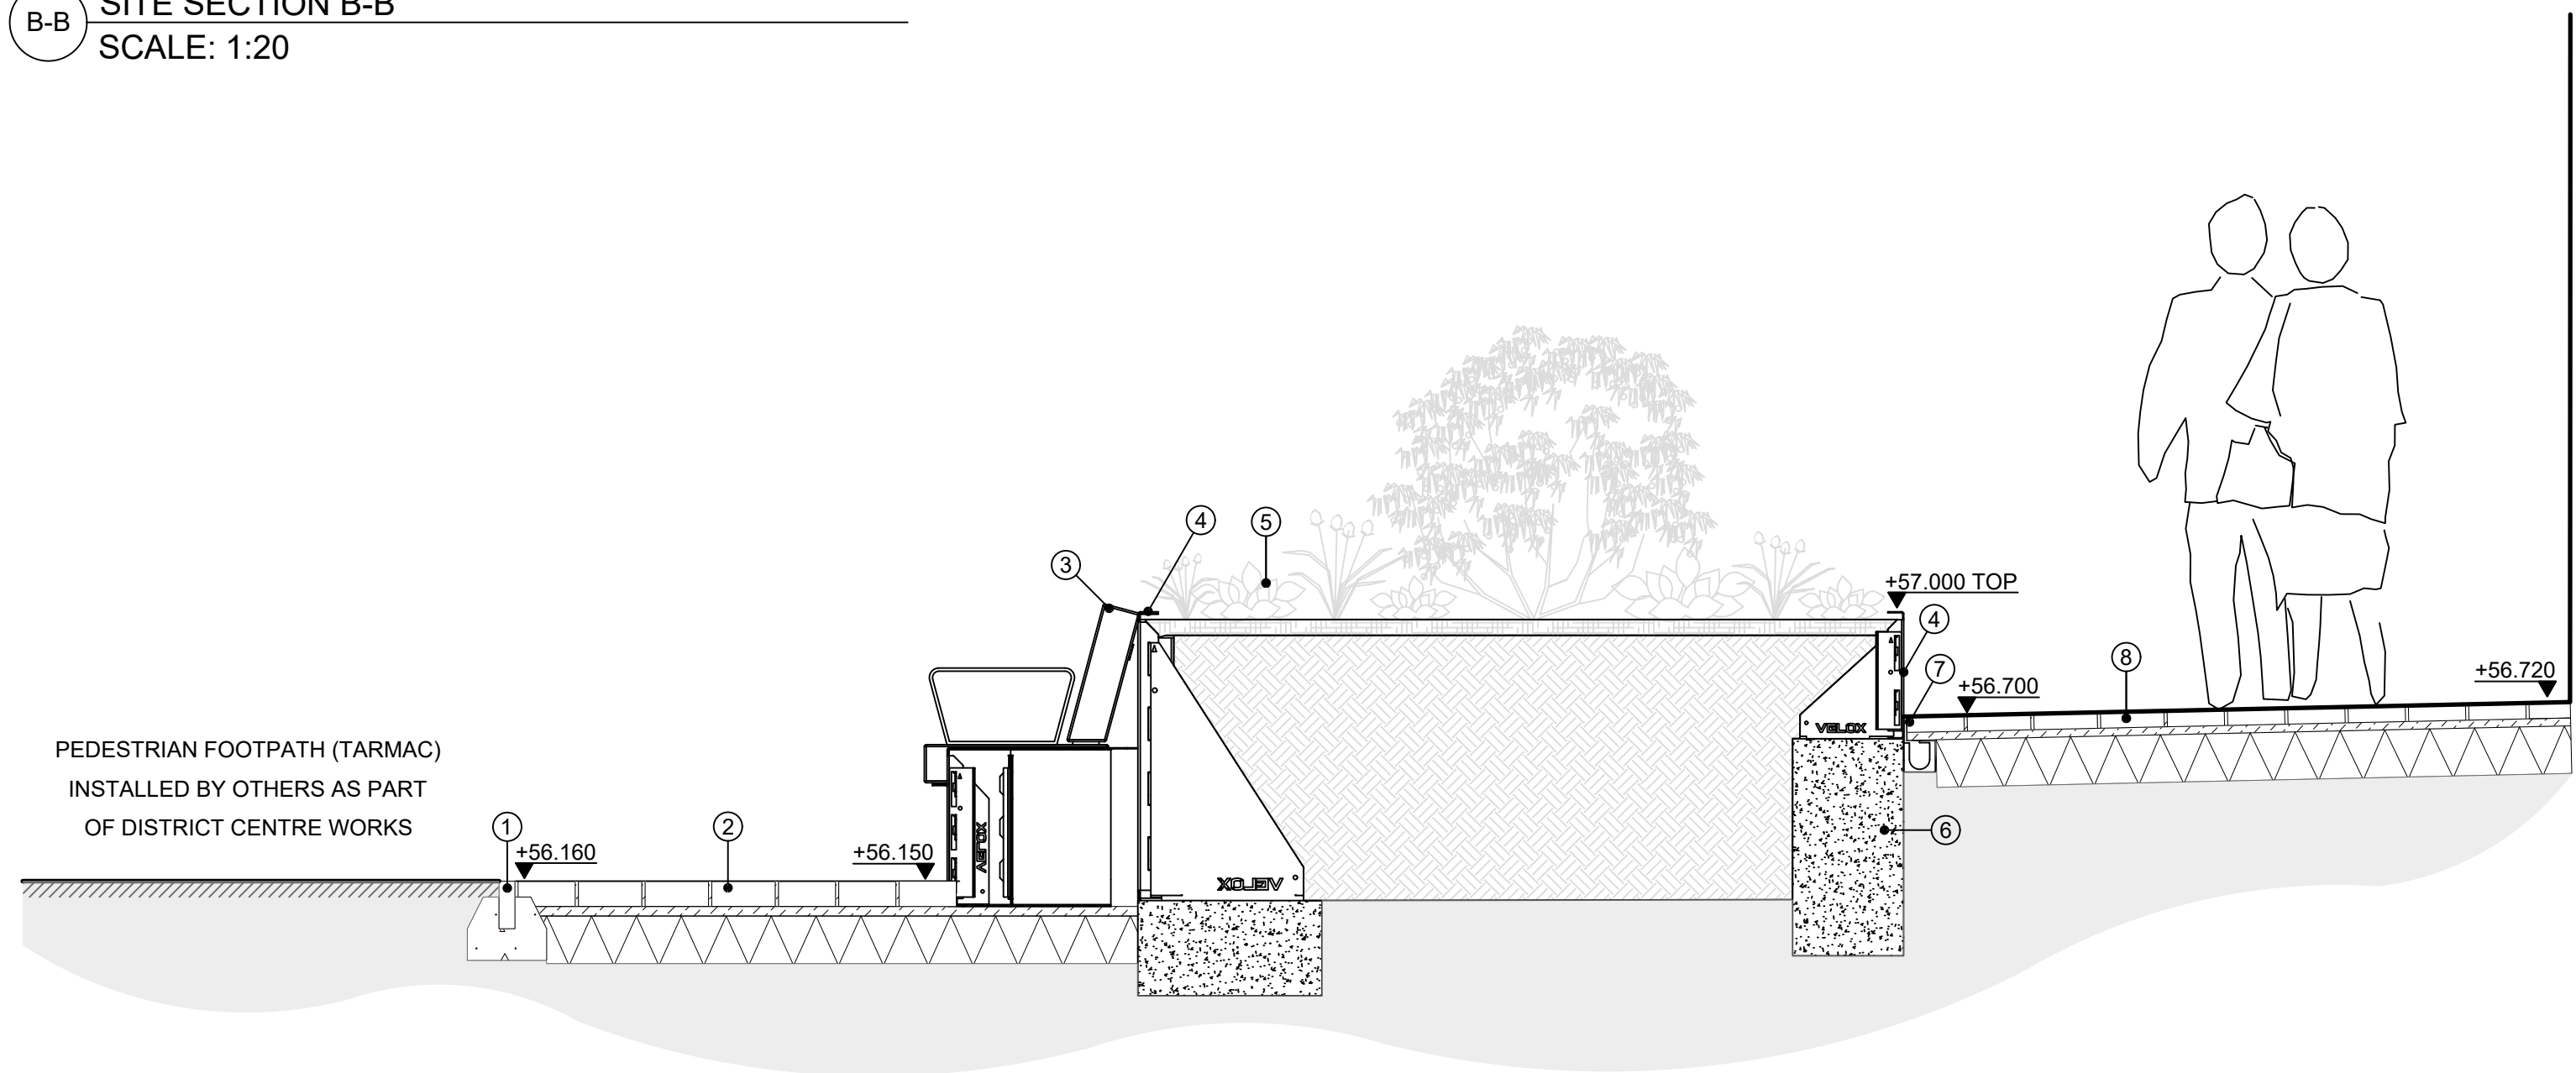

C-C SITE SECTION C-C
SCALE: 1:20

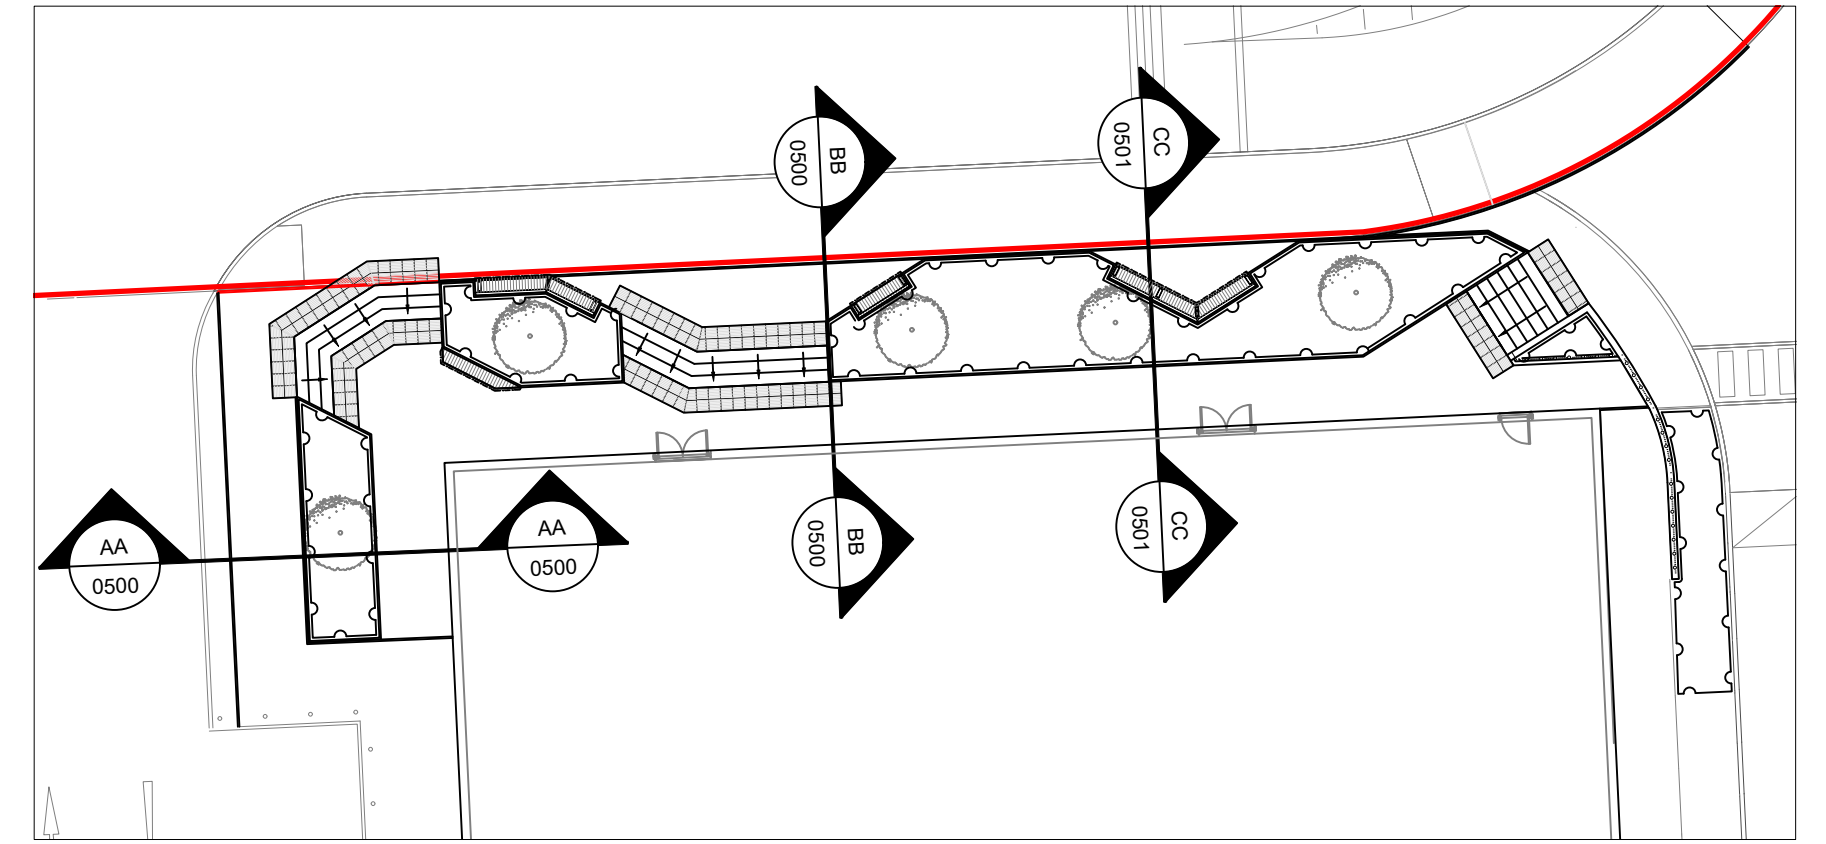

001 SITE SECTION LOCATION PLAN
SCALE: 1:250 @ A1

NOTES:

- DRAWING INFORMATION
 - DRAWING BASED ON: J241270-GCL-ZZ-ZZ-D-L-0100, PUBLIC REALM GENERAL ARRANGEMENT PLAN BY GROUND CONTROL PROFESSIONAL SERVICES
 - DRAWING TO BE READ IN CONJUNCTION WITH THE FOLLOWING GROUND CONTROL PROFESSIONAL SERVICES' DRAWINGS AND DOCUMENTS:
 - J241270-GCL-ZZ-ZZ-D-L-0100 - PUBLIC REALM GENERAL ARRANGEMENT PLAN
 - J241270-GCL-ZZ-ZZ-D-L-0400 - SOFT LANDSCAPE DETAILS
 - J241270-GCL-ZZ-ZZ-D-L-0402 - HARD LANDSCAPE DETAILS
 - J241270-GCL-ZZ-ZZ-T-L-0600 - NBS LANDSCAPE SPECIFICATION
 - J241270-GCL-ZZ-ZZ-T-L-0800 - DESIGNER'S RISK ASSESSMENT
 - ALL OTHER HARD LANDSCAPE WORKS AND BOUNDARY TREATMENTS SPECIFIED BY OTHERS.

- PRECAST CONCRETE EDGING - LAID FLUSH. (INSTALLED BY OTHERS AS PART OF DISTRICT CENTRE WORKS)
- BLOCK PAVING (BP2). REFER TO DETAIL BP ON -0402.
- RAISED PLANTER EDGING. REFER TO DETAIL PE1-1 & PE1-2 ON -0402.
- SOFT LANDSCAPE. REFER TO DETAIL PL2 ON -0400.
- ADJACENT GROUND LEVEL OF EXTERNAL STEPS. REFER TO PUBLIC REALM GENERAL ARRANGEMENT PLAN, DRAWING - 0100.
- CONCRETE RETAINING WALL PROVIDING FIXING FOR PLANTER EDGING, TO BE STEPPED AS REQUIRED TO SUIT ADJACENT GROUND LEVELS AND EDGE MANUFACTURERS FABRICATION DESIGN. REFER TO STRUCTURAL ENGINEERS DETAIL.
- SLOT CHANNEL DRAIN. DESIGN BY OTHERS.
- HAZARD WARNING PAVING - CORDUROY. REFER TO DETAIL HZ ON -0402.
- BLOCK PAVING (BP1). REFER TO DETAIL BP ON -0402.

- PRECAST CONCRETE EDGING - LAID FLUSH. (INSTALLED BY OTHERS AS PART OF DISTRICT CENTRE WORKS)
- BLOCK PAVING (BP2). REFER TO DETAIL BP ON -0402.
- INTEGRATED SEAT WITH ARMREST. REFER TO DETAIL BE1 ON -0402.
- RAISED PLANTER EDGING. REFER TO DETAIL PE1-1 & PE1-2 ON -0402.
- SOFT LANDSCAPE. REFER TO DETAIL PL2 ON -0400.
- CONCRETE RETAINING WALL PROVIDING FIXING FOR PLANTER EDGING. REFER TO STRUCTURAL ENGINEERS DETAIL.
- SLOT CHANNEL DRAIN. DESIGN BY OTHERS.
- BLOCK PAVING (BP1). REFER TO DETAIL BP ON -0402.

C02	BP2 added	15/07/2025	AN	CC
C01	Tender Issue	20/01/2025	AN	CC
P01	1st issue	23/12/2024	AN	CC
Rev	Changes	Date	DR by	AP by



Ground Control Ltd., Kingfisher House, Radford Way, Billericay, Essex, CM12 0EQ
T: 01277 650 697 E: info@ground-control.co.uk www.ground-control.co.uk

Client

BASE BUILD SERVICES LTD

Project (Address)

SAINSBURY'S ARBORFIELD
NINE MILE EXT, READING, RG2 9GB

Drawing title

PUBLIC REALM
LANDSCAPE SECTIONS

Drawing No.	RIBA Stage	Status	Rev
J241270-GCL-ZZ-ZZ-D-L-0500	4	-	C02
J241270		TENDER	
Scale(s)	1st Issue Date	Drawn by	Checked by
1:20 @ A1	23/12/2024	AN	CC

- Notes:
- © This drawing is the copyright of Ground Control Ltd and cannot be reproduced in any form without express consent of the company.
 - Do not scale off this drawing. All written dimensions are to be checked on site prior to commencing works.
 - All discrepancies, errors or omissions are to be reported for clarification before proceeding.

