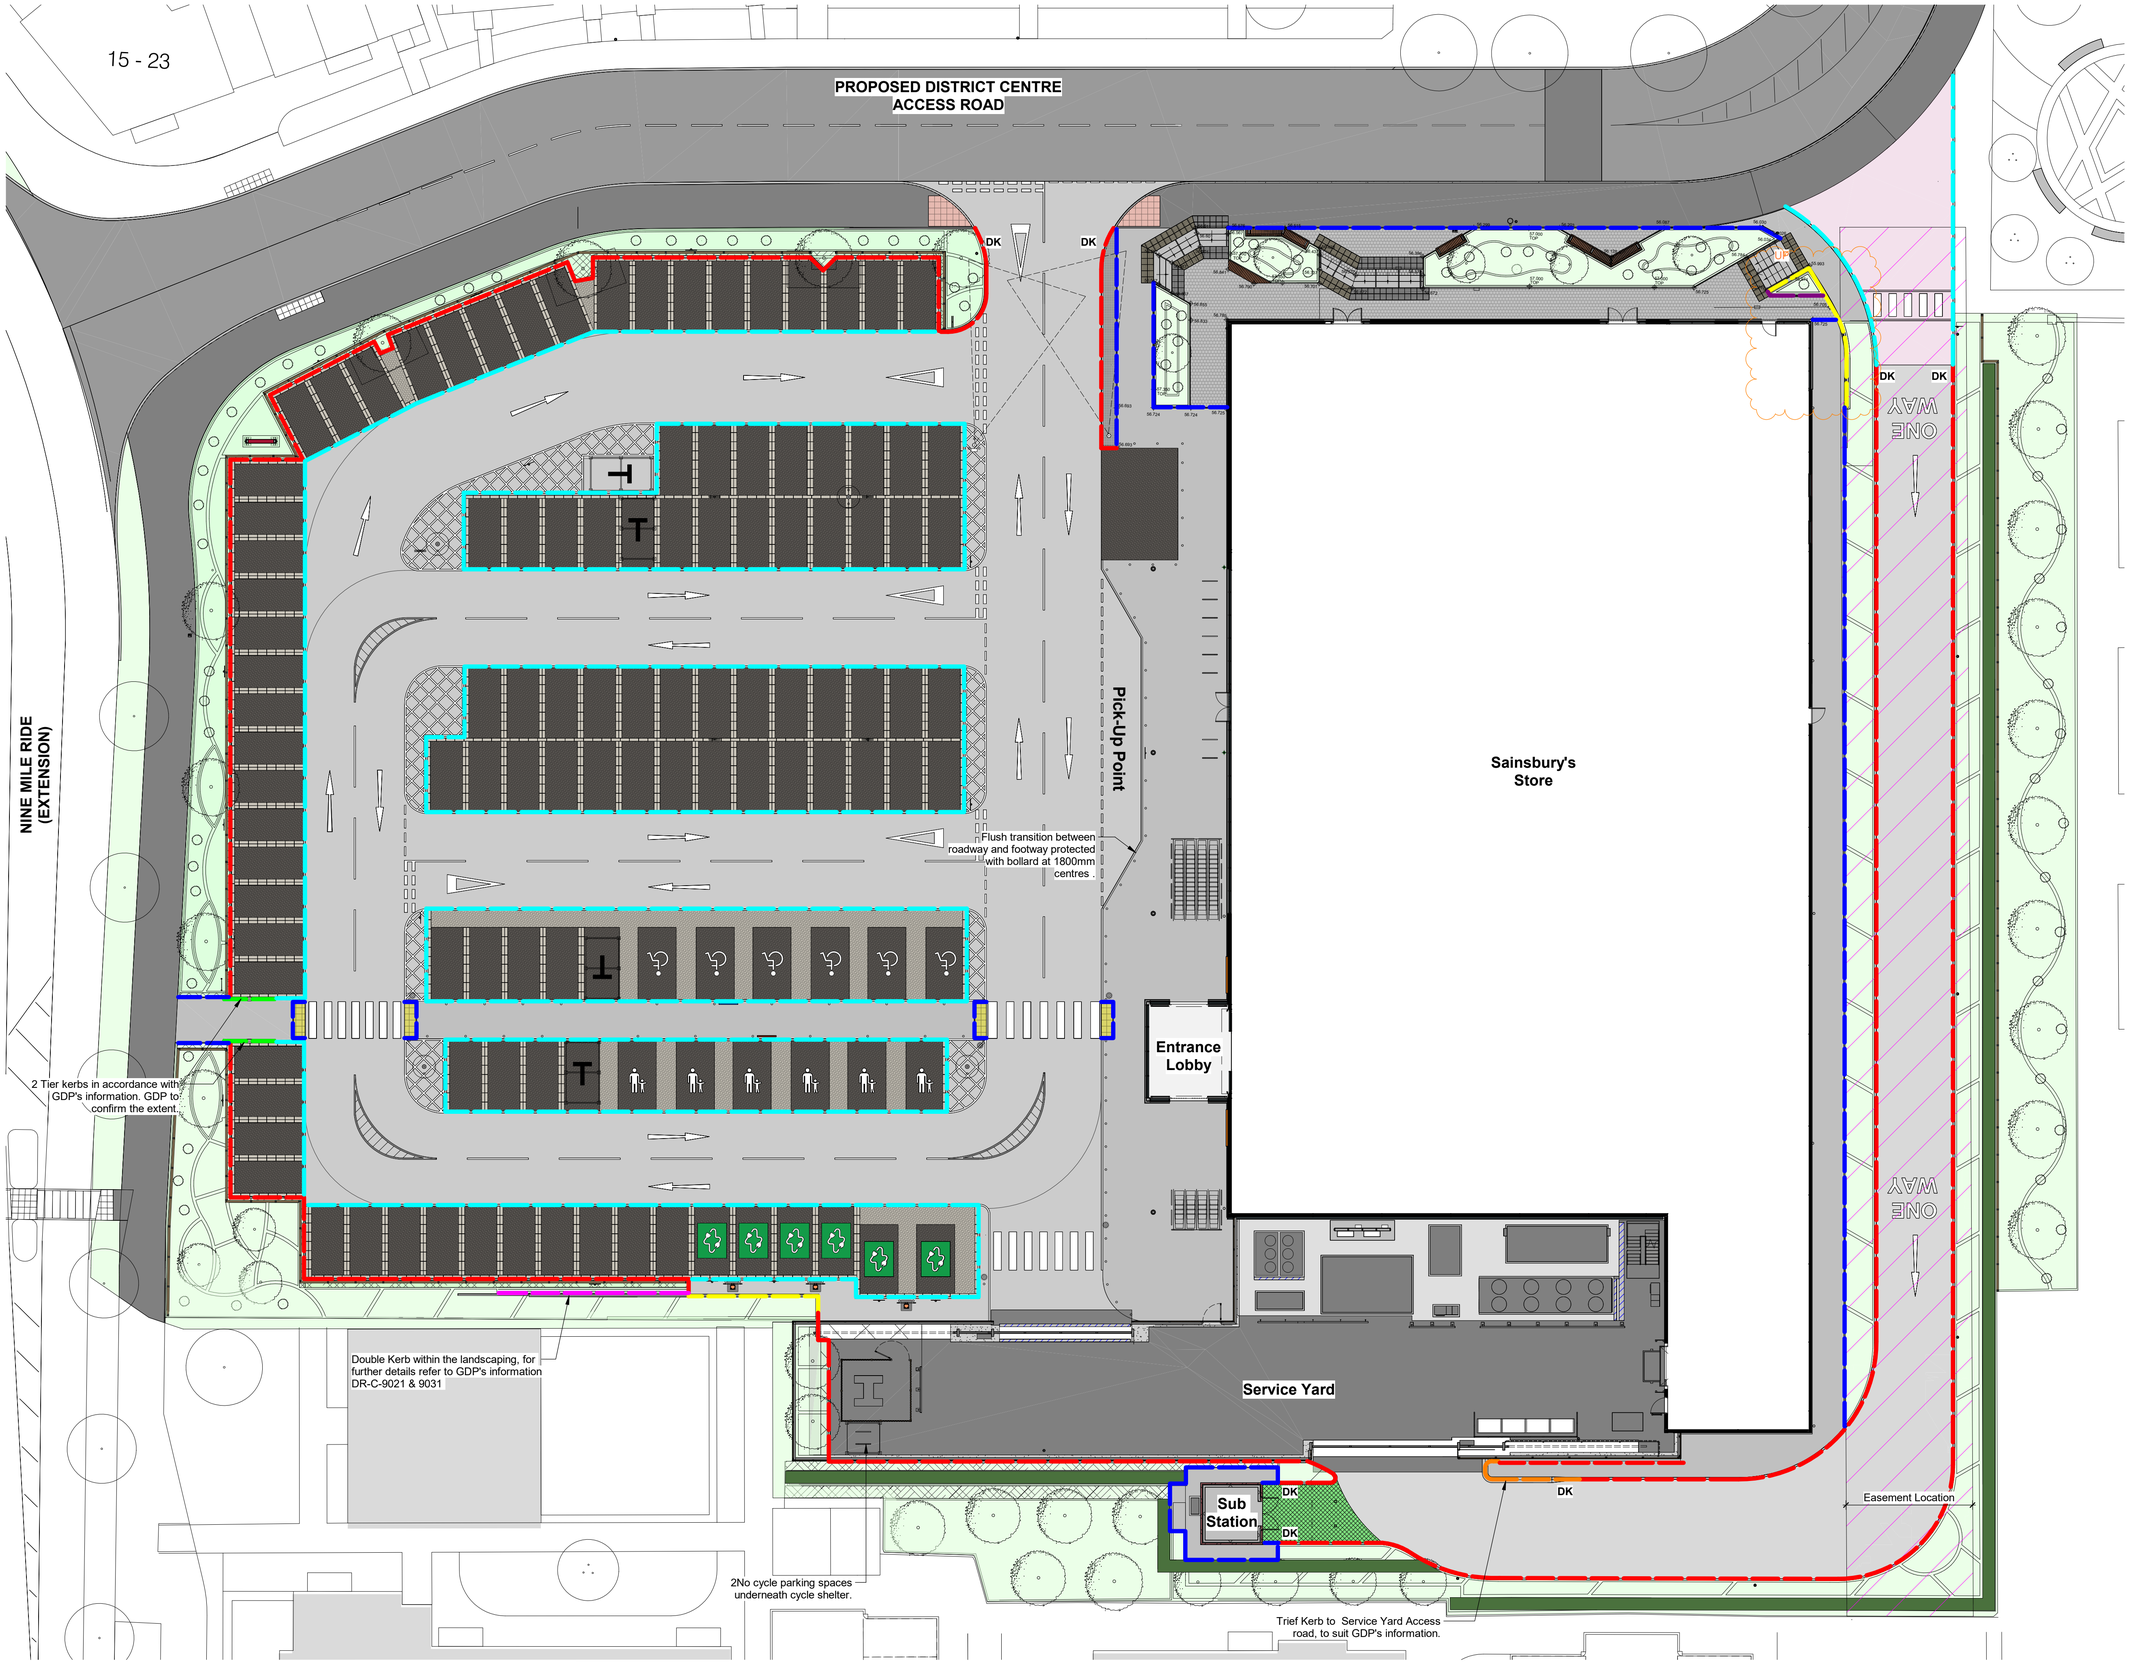

NOTES:

DO NOT SCALE FROM THIS DRAWING.
VERIFY ALL DIMENSIONS AND SETTING OUT ON SITE.
NOTIFY ANY DISCREPANCIES TO THE ARCHITECT.
FOR STRUCTURAL INFORMATION, REFER TO STRUCTURAL ENGINEER'S DRAWINGS.
FOR M&E INFORMATION, REFER TO M&E ENGINEER'S AND SUB-CONTRACTORS' DRAWINGS.
FOR HEALTH & SAFETY INFORMATION, REFER TO HEALTH & SAFETY RISK ASSESSMENTS.

0 m 5 10 15 20
1:200

N

THIS DRAWING IS DERIVED FROM THE FOLLOWING INFORMATION:

GROUND CONTROL (LANDSCAPING):
Soft Landscaping Strategy Plan Drawing: J241270-GCL-ZZ-ZZ-D-L-0200,Date received 15/05/2025, Rev C04.

LOGIC (PLANTER EDGING SUPPLIER)
Planter Edging drawings: 2248-P1/P2/P3, Dated: 29/05/2025 , Rev P02

WARNER SURVEYS UTILITY MAPPING LTD:
Utility Mapping Survey Drawing: UM/222/0114/P/0003, Date received 24/10/2022, Rev 0.

ITRANSPORT (HIGHWAYS):
Potential Ghost Island Right Turn Junction Arrangement Drawing: Date:21/09/2022.

RD GROUP (M&E / PLANT LOCATIONS):
Service Yard Basic Setting Out Arrangement drawing: XA-000_2040-RDG-Z01-00-DR-M-0590, Rev C03, Date: 09/04/2025

CREST NICHOLSON (SITE CONTEXT):
Plan 1, Red Line Boundary Drawing: CNC-AG-SM-001, Dated: 09/11/2023, Rev D.

Crest Nicholson Highway General Arrangement Sheet 1 of 2, Drawing: 60312043/CIV/DC/1000, Dated: 29/08/2024, Rev:P06

GD PARTNERSHIP (STRUCTURAL):
Proposed Levels Drawing:
AS-0000_0000-GDP-Z07-00-DR-C-9201,Rev C08, Dated 29/05/2025

KEY:

- **HB2 Kerb ('HB2')**
- **Flush Kerb ('BN')**
- **Raised Kerb ('RBN')**
- **Pin Kerb ('EF')**
- **2 Tier Kerb Detail**
- **HB1 2 Tier Kerb Detail**
- **Trief Kerb Detail**
- **Retaining Wall Location**
- **DK** **Dropped Kerb**

Drawing to be read in conjunction with GDP External Works Details Drawing: DR-C-9031

REVISION	BY	CHECKED	DATE	
2	TR	SB	15/07/2025	Notes updated, Raised Bullnose kerb added.
1	SB	TR	10/04/2025	Initial Issue.

STATUS
A | FOR CONSTRUCTION

CLIENT
Sainsbury's

PROJECT
ARBORFIELD

TITLE
PROPOSED SITE PLAN KERB LOCATIONS

Hadfield Cawkwell Davidson
Broomgrove Lodge, 13 Broomgrove Rd, Sheffield, S10 2LZ T 0114 266 8181 www.hcd.co.uk

HCD PROJECT NO.	SCALE	REV.
2020-096	1:200 @ A1	2

ASSET-ID /PROGRAMME CODE	ORIGINATOR	DIVISION	LEVEL	TYPE - ROLE - NUMBER
XA-6044-2040	HCD	Z07	00	DR-A-9004

C:\temp\20096-HCD-ZZ-00-M3-A-90001_Site Plan_WS23_sam.baker.KX9LK.rvt | © HCD