NOTE
Any discrepancies between this drawing, specialist contractor's drawings and client's specification should be notified imediently. All specialist contractors must visit site and be responsible for their own dimensions

FRONT ELEVATION SIDE ELEVATION REAR ELEVATION SIDE ELEVATION

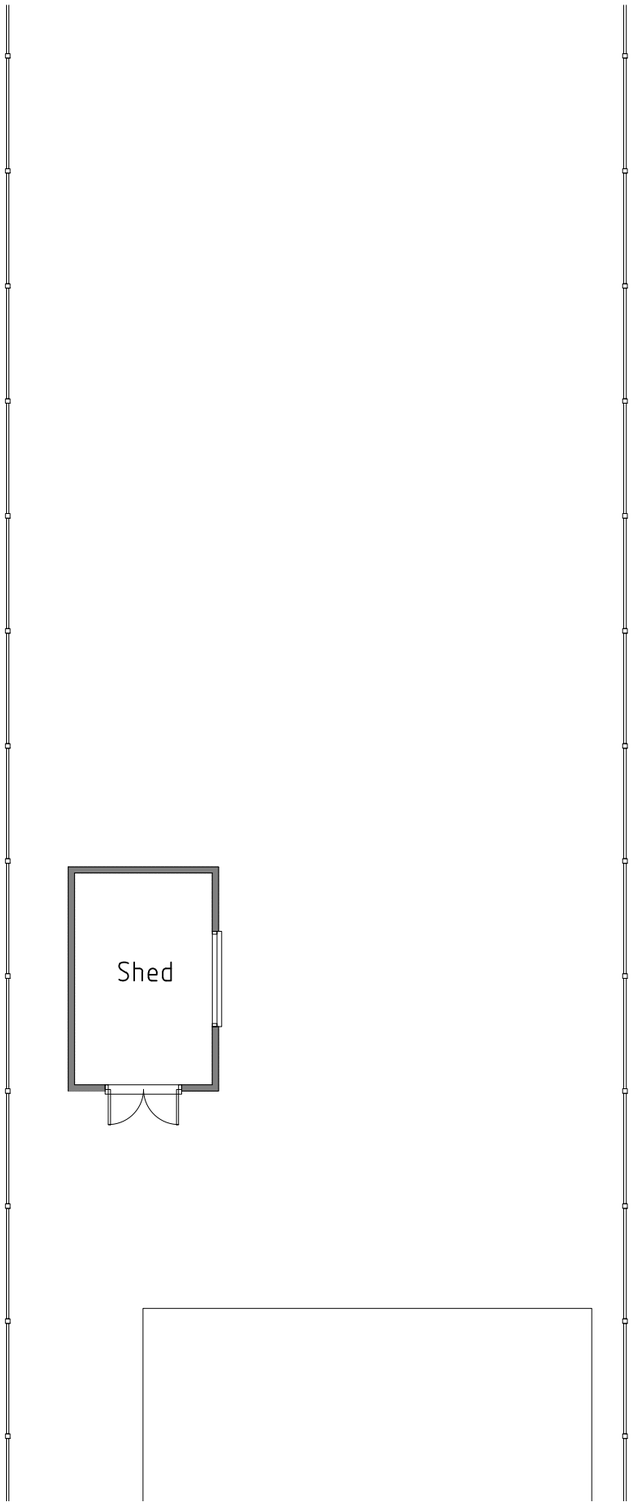

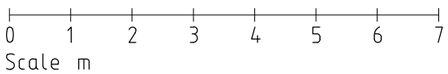

REV.	DATE	COMMENTS

PROJECT
10 Woodlands Avenue,
Woodley,
Reading, RG5 3HJ

PROJECT TITLE
New garage and storage area in rear garden and relocation of existing shed

DRAWING TITLE
EXISTING PLAN & ELEVATIONS

Planning & Technical Services
28 Shepherds Hill, Earley, Reading, Berkshire, RG6 1BB
tel: 07714 100537
e-mail: steve@sk-tec.co.uk

CLIENT
Mrs J Kite

SCALE 1:100 (A3)
DATE Aug '26

DRG. No. 26/981-01
REV.