


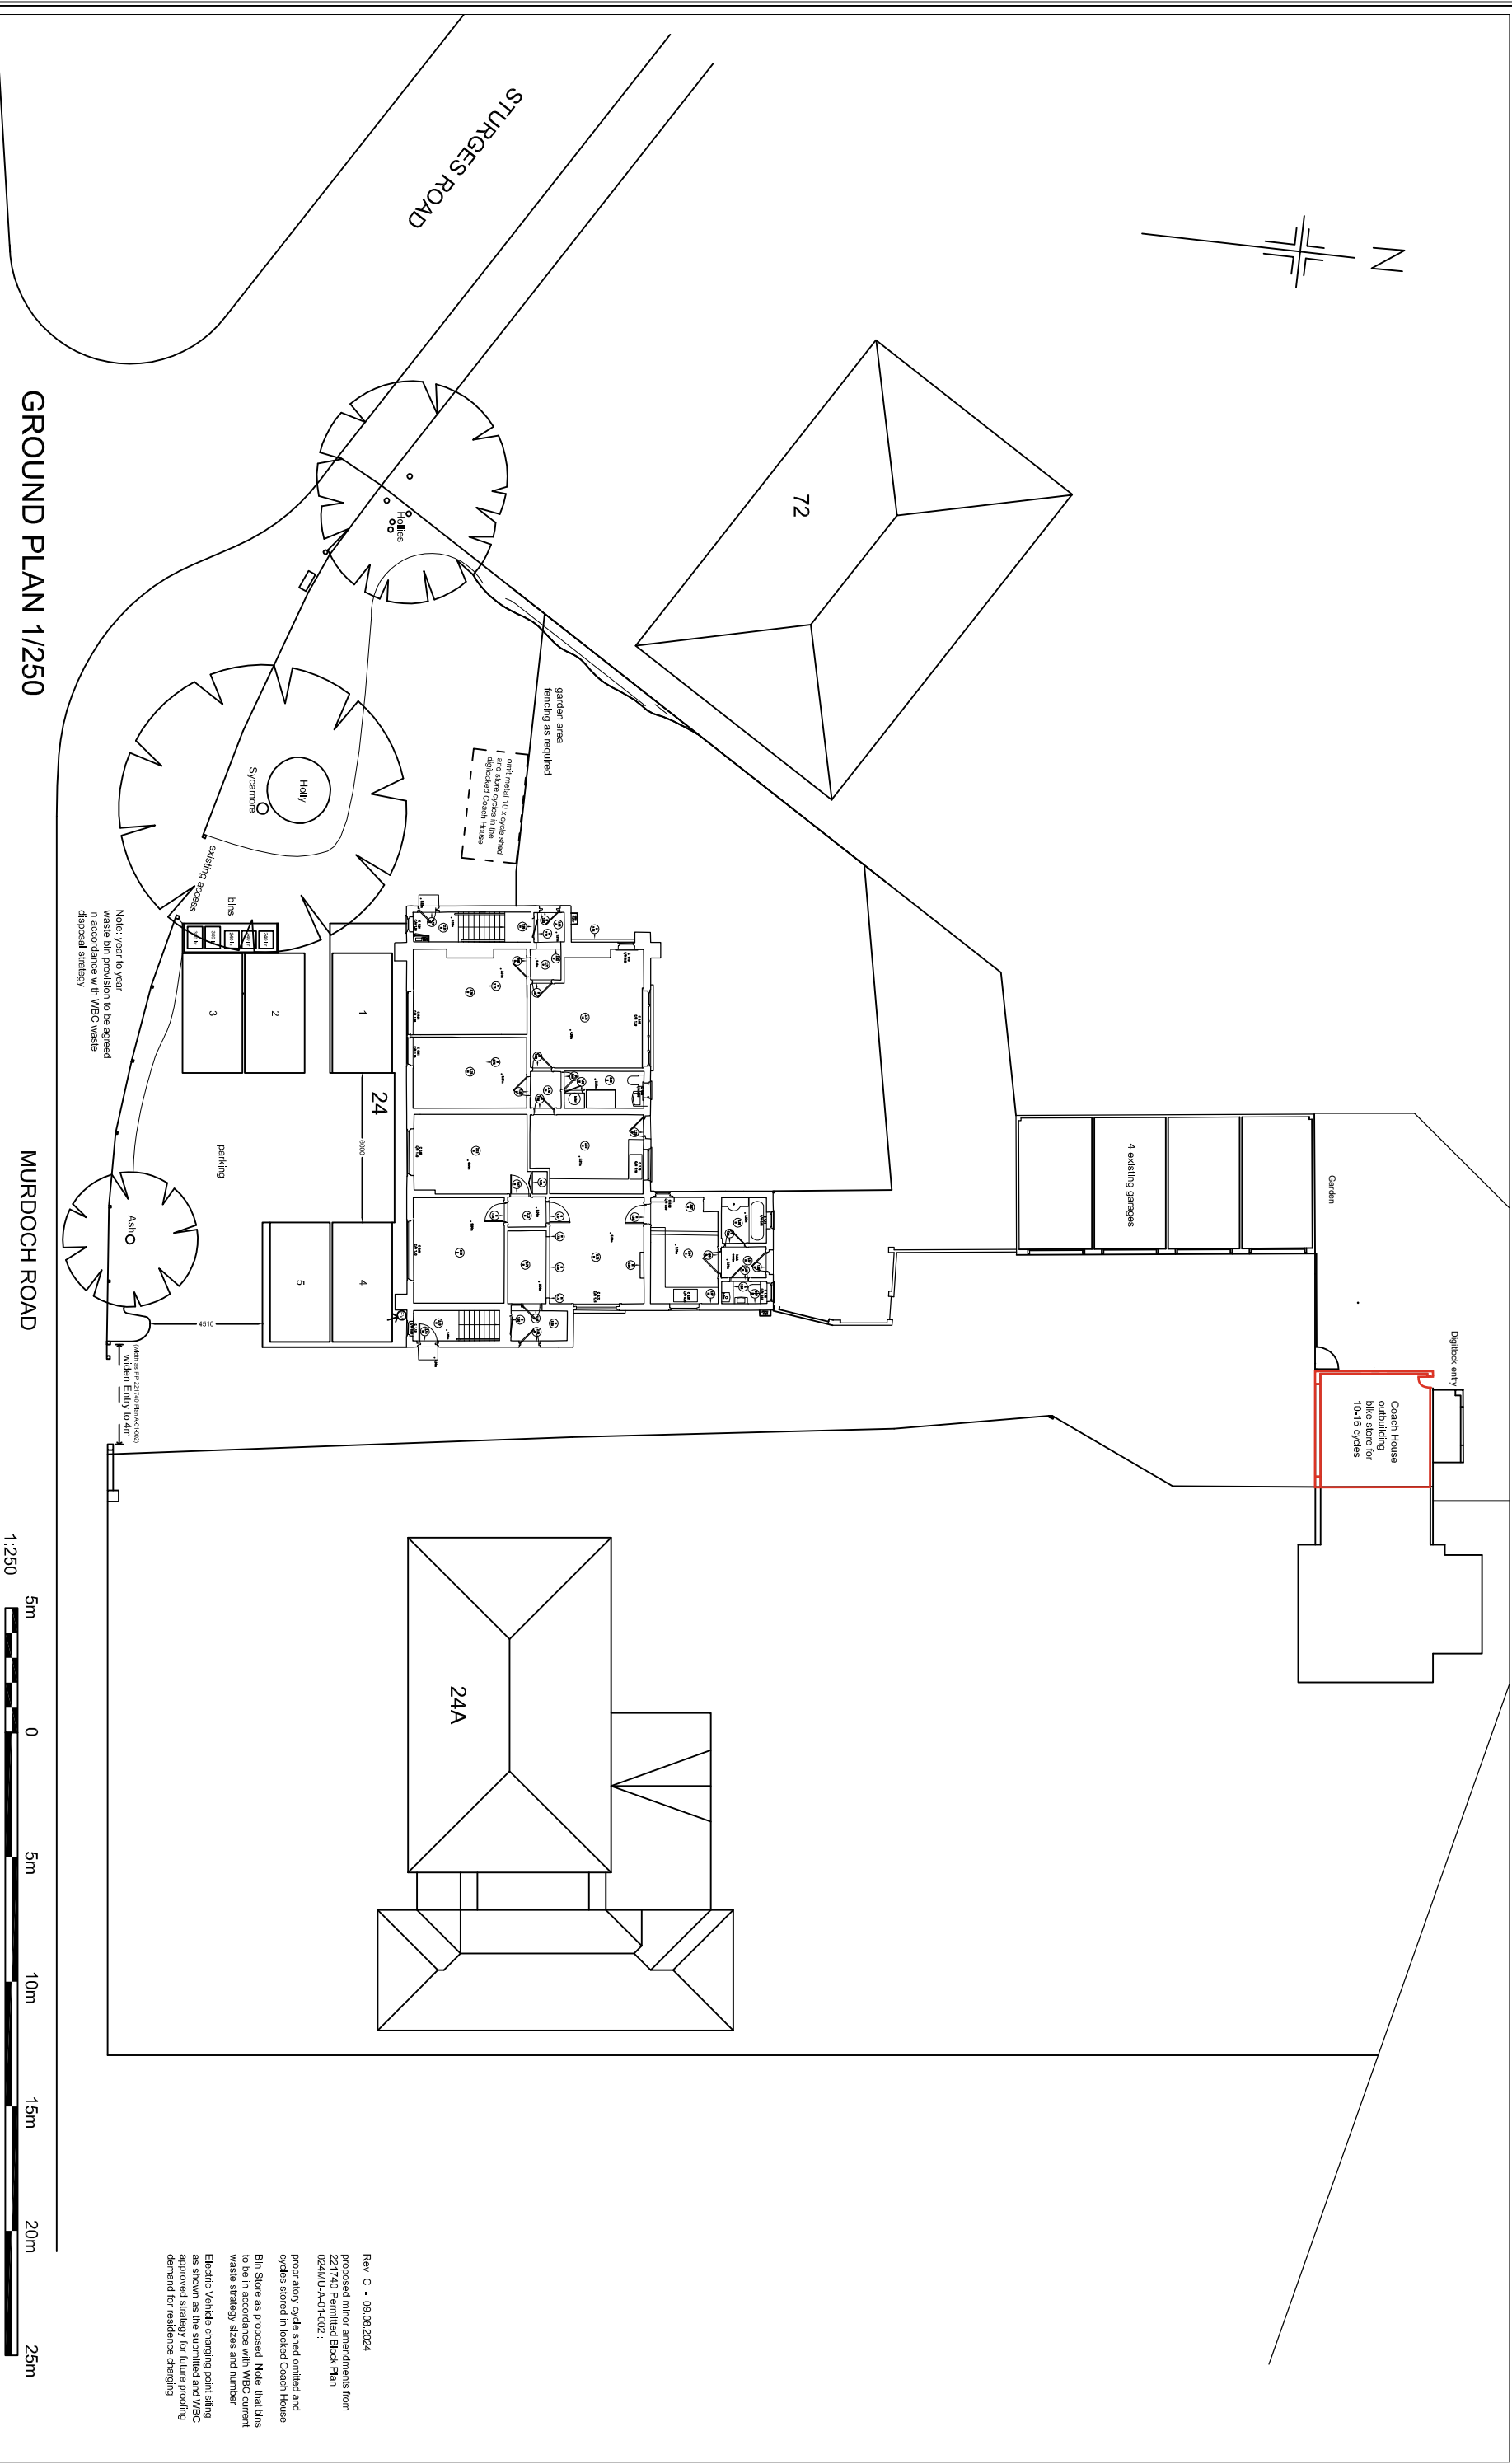

MURDOCH ROAD

proposed minor amendments from
221740 Permitted Block Plan
024MU-A-01-002:

proprietary cycle shed omitted and cycles stored in locked Coach House

Bin Store as proposed. **Note:** that bins to be in accordance with WBC current waste strategy sizes and number

Electric Vehicle charging point siting as shown as the submitted and WBC approved strategy for future proofing demand for residence charging

Client

rev.C

dry.no. 221740-SP

scale: 1/250

date: 29.07.24

drawn: GB

ARCHITECT

Studio Gate, Pearson Road, Sonning, Berkshire. RG4 6UL. Tel: 0118 9272712