


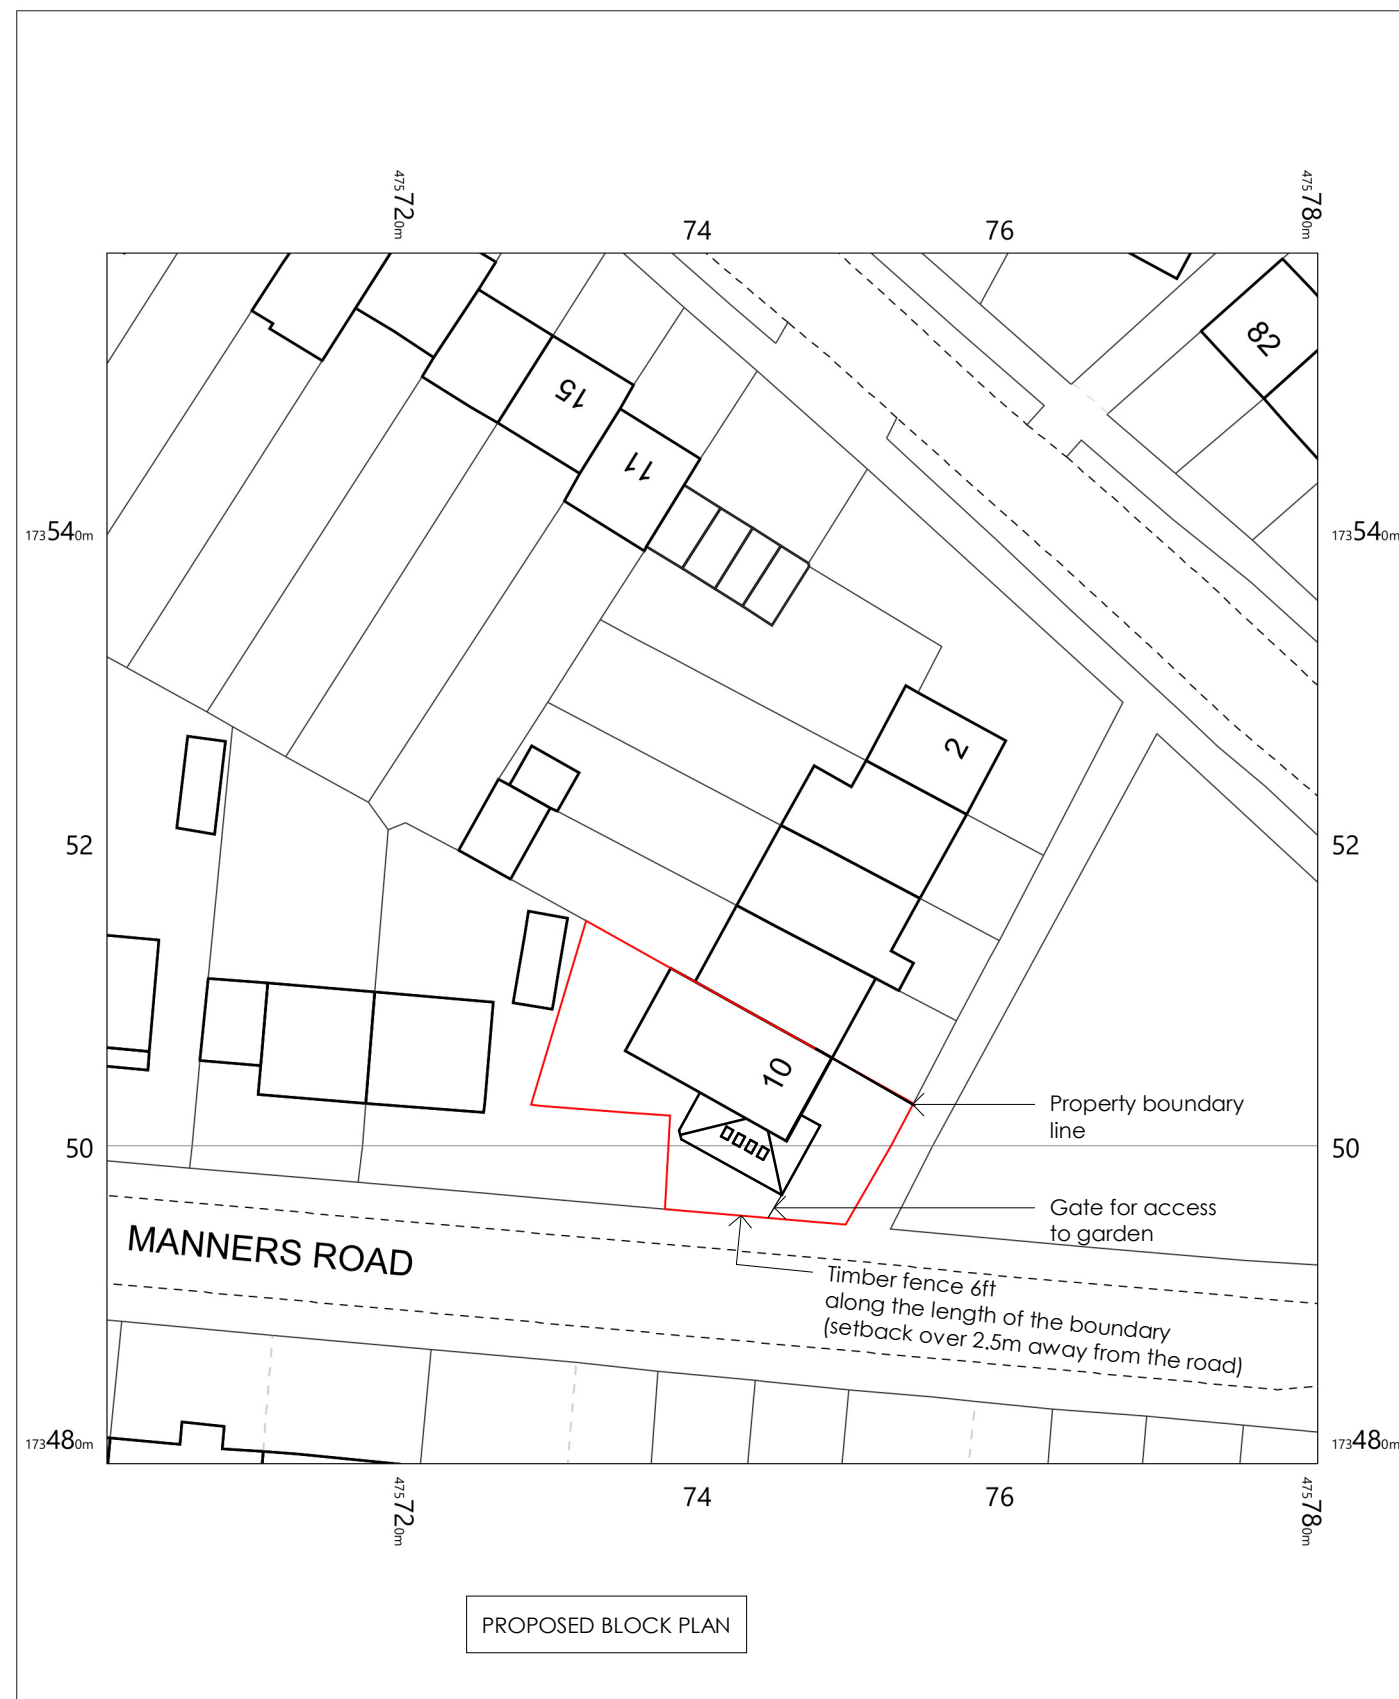


10 Manners Road,
Reading,
Woodley,
Wokingham
RG5 3EA

OS MasterMap 1250/2500/10000 scale
Thursday, September 9, 2021, ID: MPMBW-00989180
www.blackwellmapping.co.uk

1:500 scale print at A4, Centre: 475741 E, 173519 N

©Crown Copyright Ordnance Survey. Licence no. 100041041

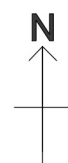

**BLACKWELL'S
MAPPING SERVICES**
PERSONAL & PROFESSIONAL MAPPING
www.blackwellmapping.co.uk

TEL: 0800 151 2612
maps@blackwell.co.uk




10 Manners Road,
Reading,
Woodley,
Wokingham
RG5 3EA

OS MasterMap 1250/2500/10000 scale
Thursday, September 9, 2021, ID: MPMBW-00989179
www.blackwellmapping.co.uk

1:1250 scale print at A4, Centre: 475741 E, 173519 N

©Crown Copyright Ordnance Survey. Licence no. 100041041

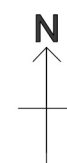

**BLACKWELL'S
MAPPING SERVICES**
PERSONAL & PROFESSIONAL MAPPING
www.blackwellmapping.co.uk

TEL: 0800 151 2612
maps@blackwell.co.uk