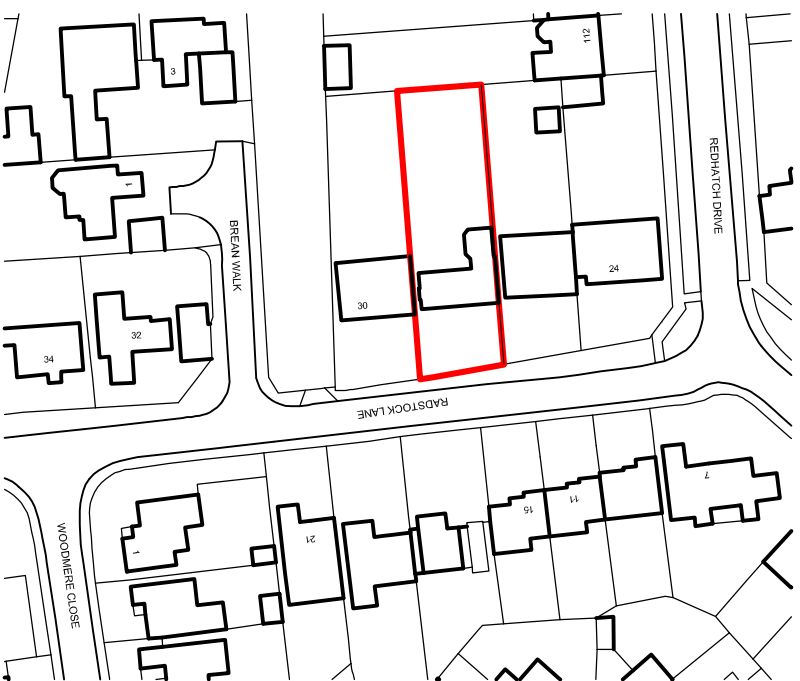
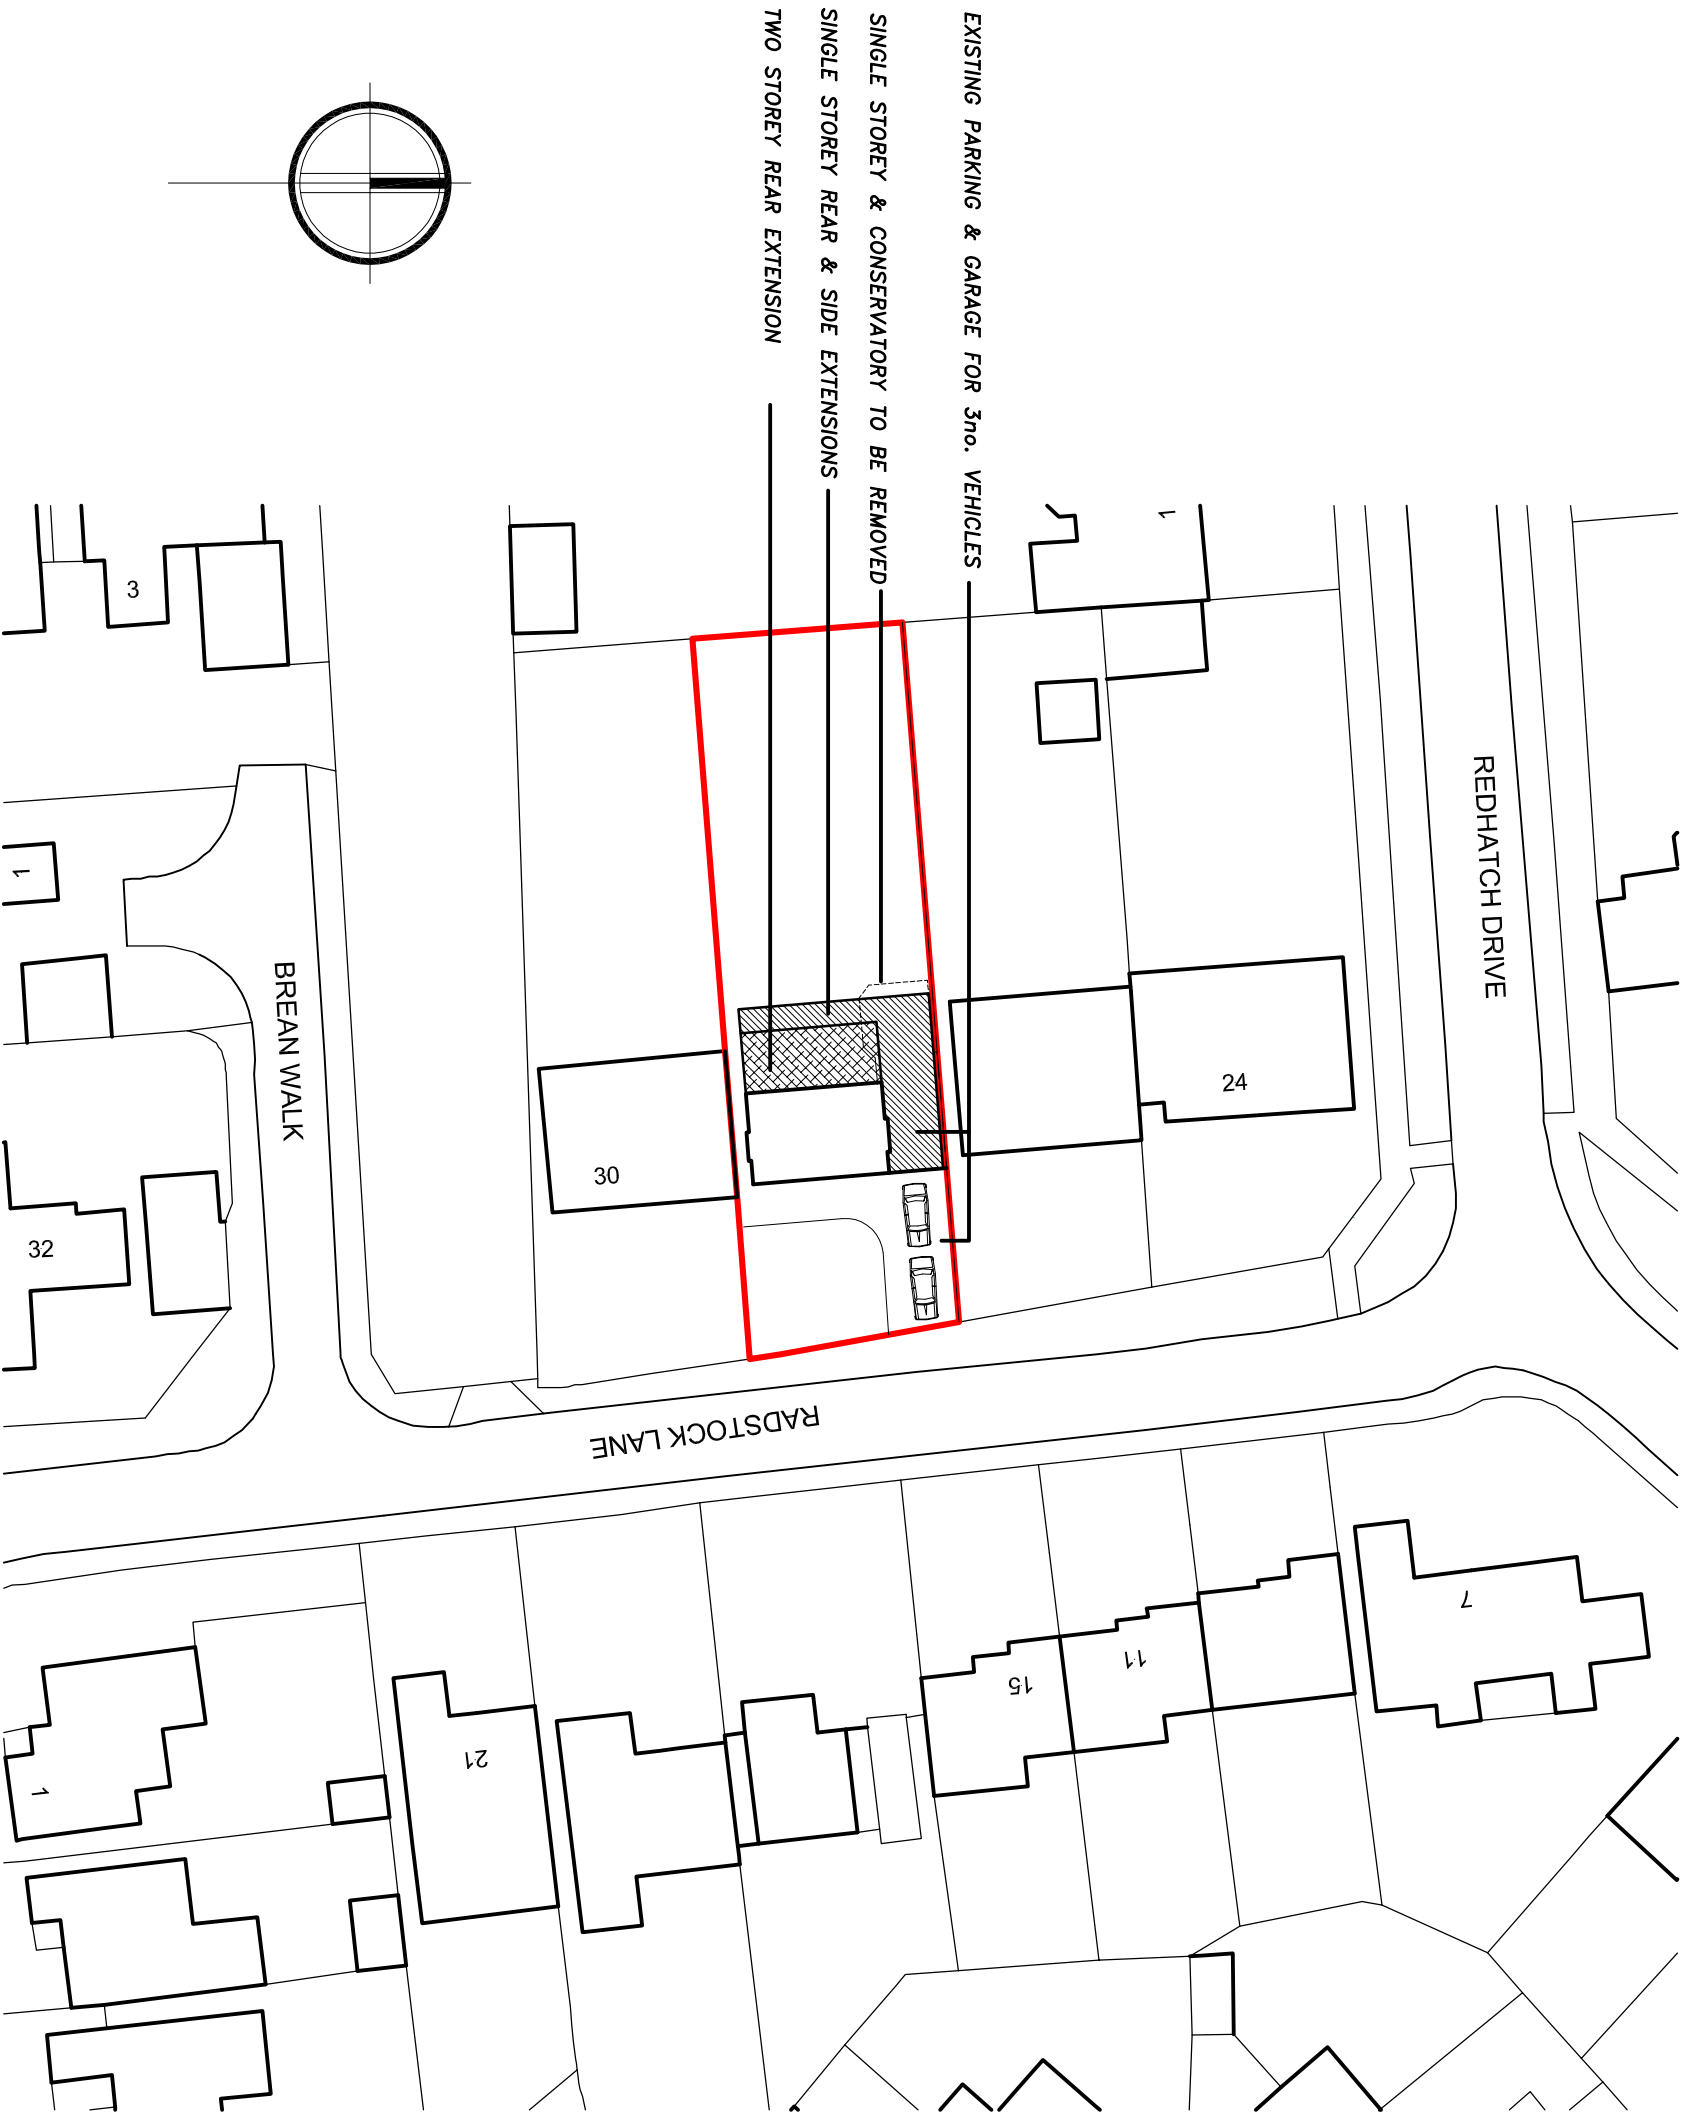


PROJECT TITLE 28 RADSTOCK LANE, EARLEY, READING, RG6 5QL	
DRAWING TITLE SITE LOCATION & BLOCK PLANS	
CLIENT MR & MRS SIMON DAVIES	
drawn .	scale 1250, 500
date SEPTEMBER 2024	dwg no. 9588/SLO1
bourne architectural design services m 07444 040170 e info@bourne9.co.uk w www.bourne9.co.uk	