



Refuse Vehicle Tracking (With Car Passing)  
Scale – 1:1000




Refuse Vehicle Tracking (With Refuse Vehicle Passing)  
Scale – 1:1000

**Drawing Key**

- Vehicle Tracking – Private Car  
3.0m width x 3.0m lane
- Vehicle Tracking – Fire Appliance  
3.6m width x 3.0m lane
- Refuse Vehicle Tracking  
3.6m width x 3.0m lane



Plots 132–166 Parking Court

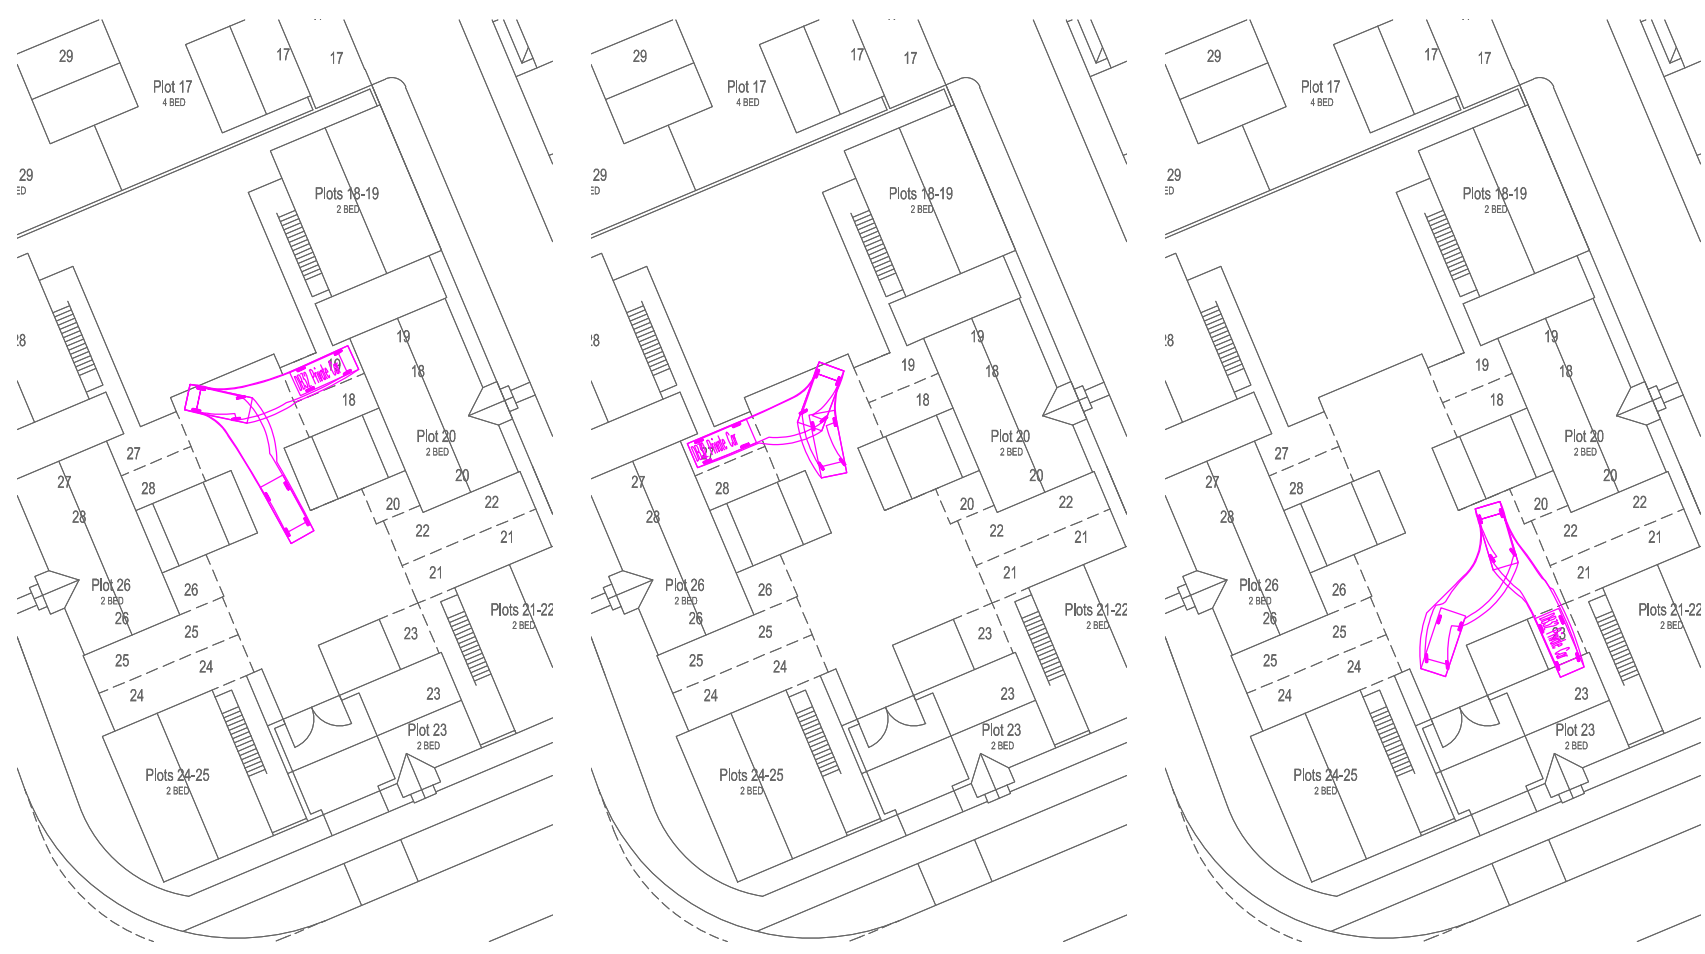

Plots 18–29 Parking Court



Plots 2–8 Parking Court



Plots 32–34 Parking Court



Plots 173–188 Parking Court