


P1 Rear dormer and front dormers removed

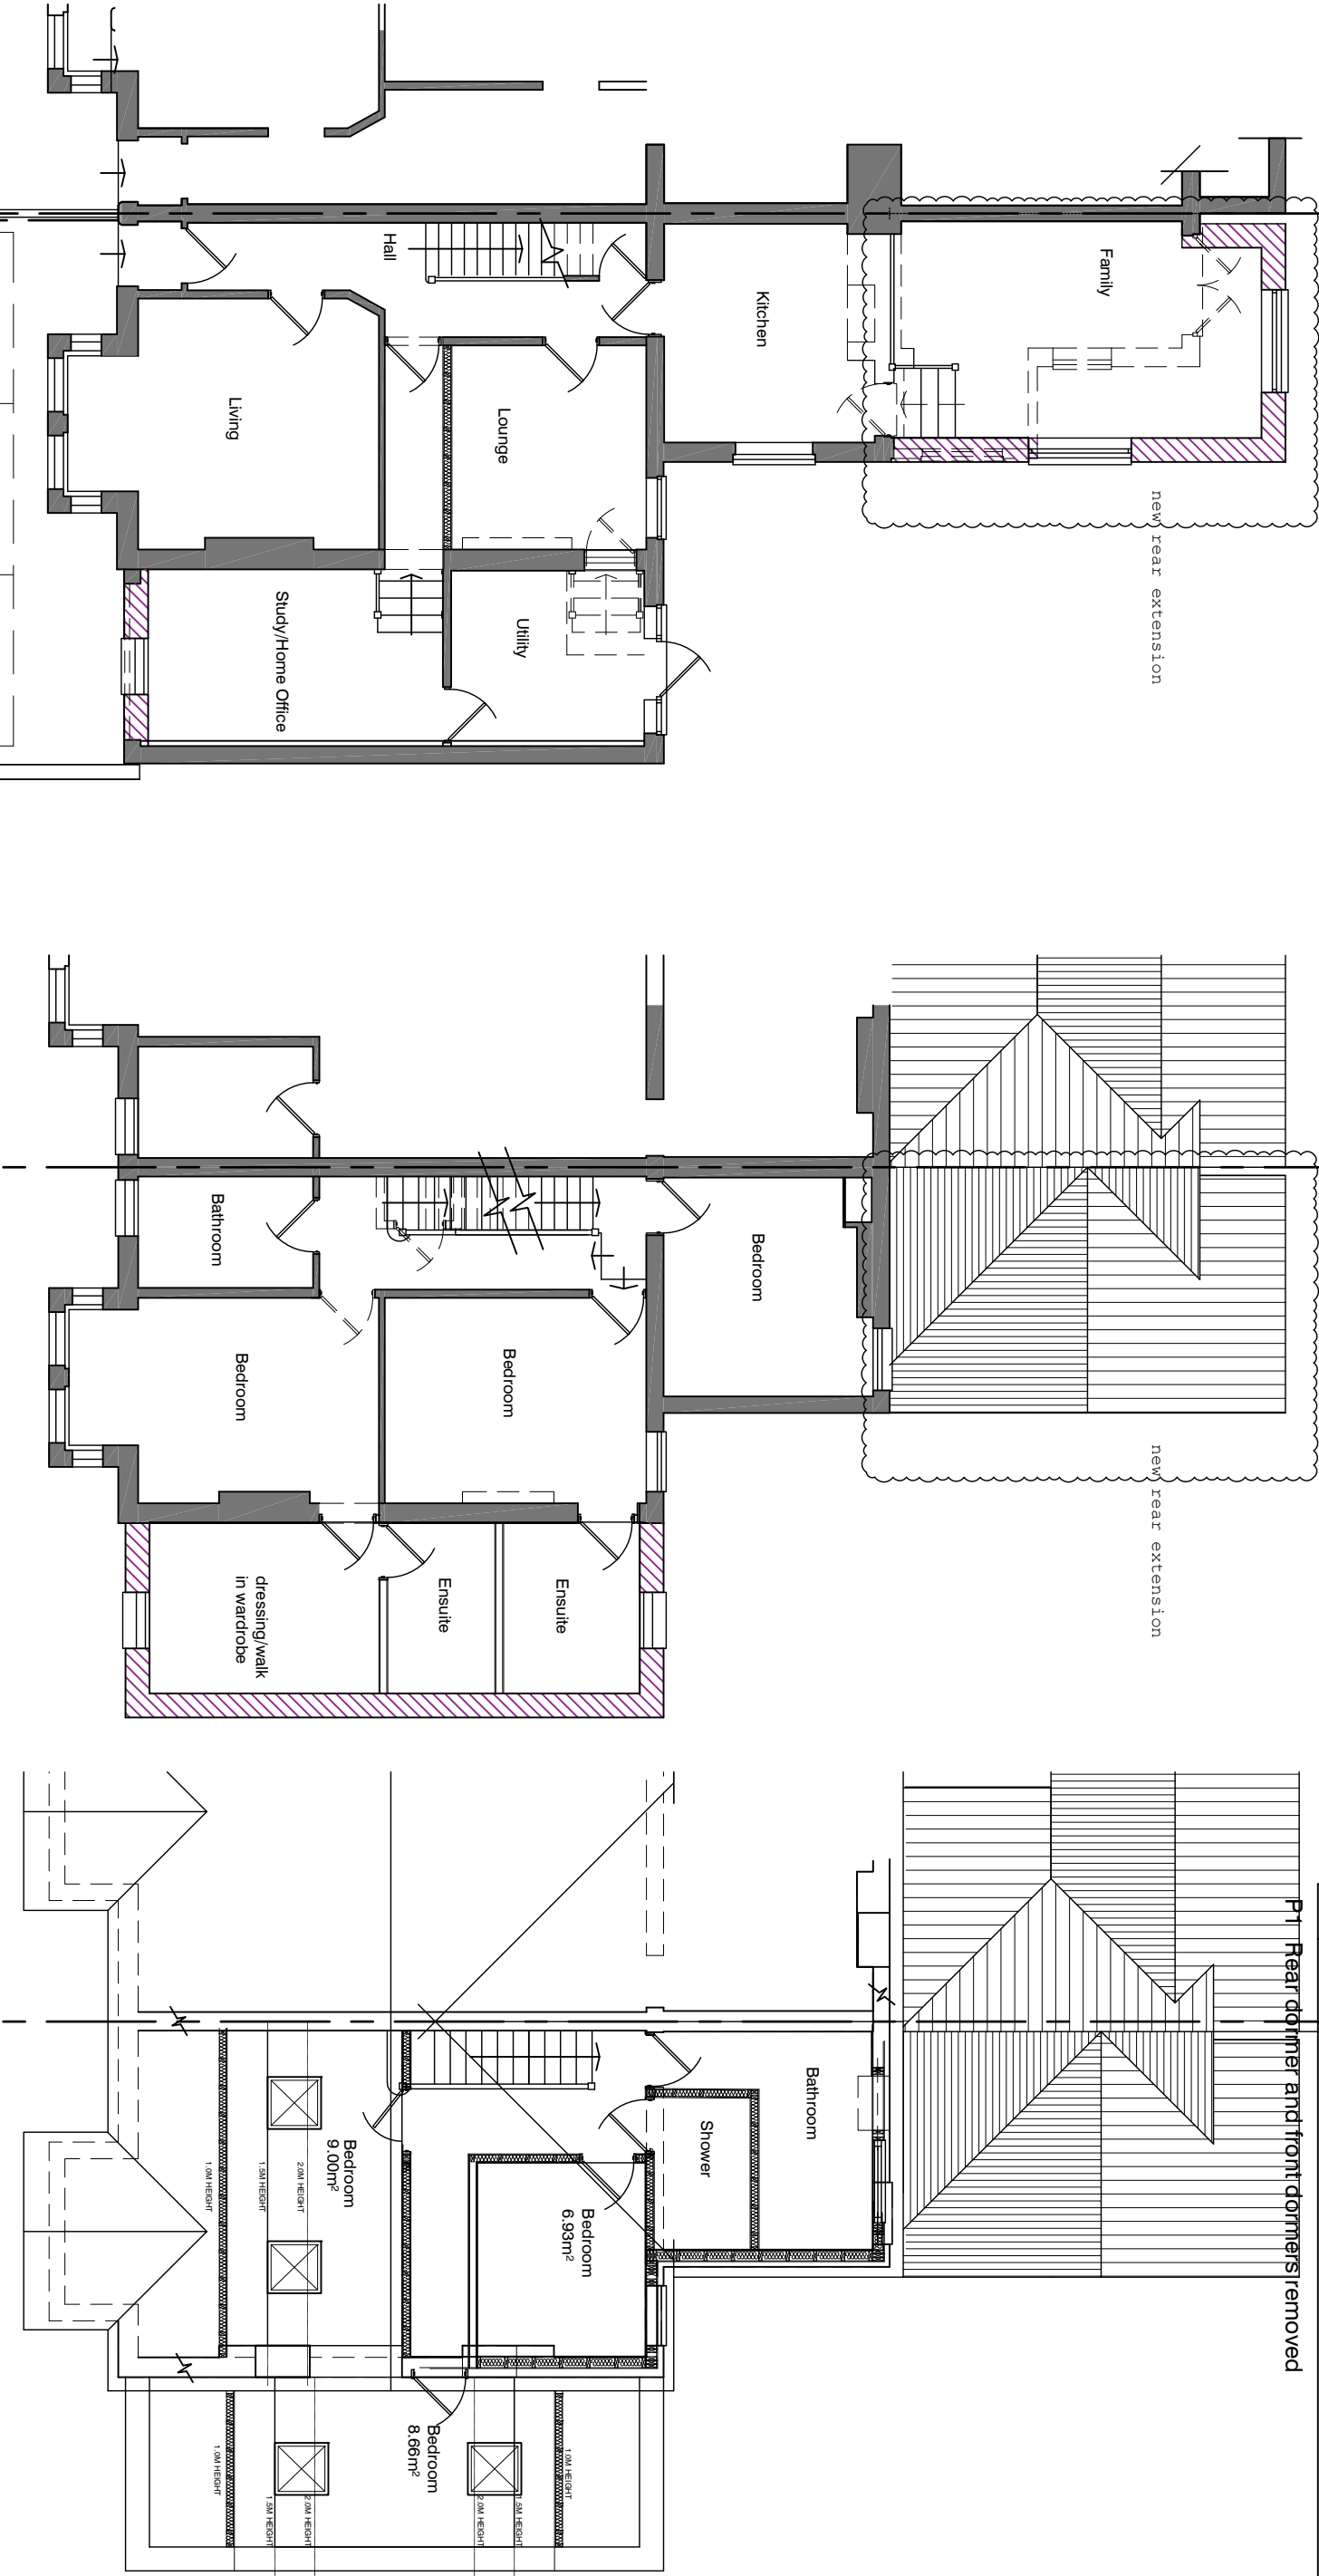

**DRAWING SHOWING AMENDED PROPOSALS AND THOSE AS APPROVED
UNDER EXTANT PERMISSIONS CLP PLANNING REF 242472
DATED 18/10/2024 & HOUSEHOLDER APPLICATION REFERENCE 250020**

**Ground floor
PROPOSED**

**First floor
NO CHANGES**

**Loft plan
PROPOSED**