

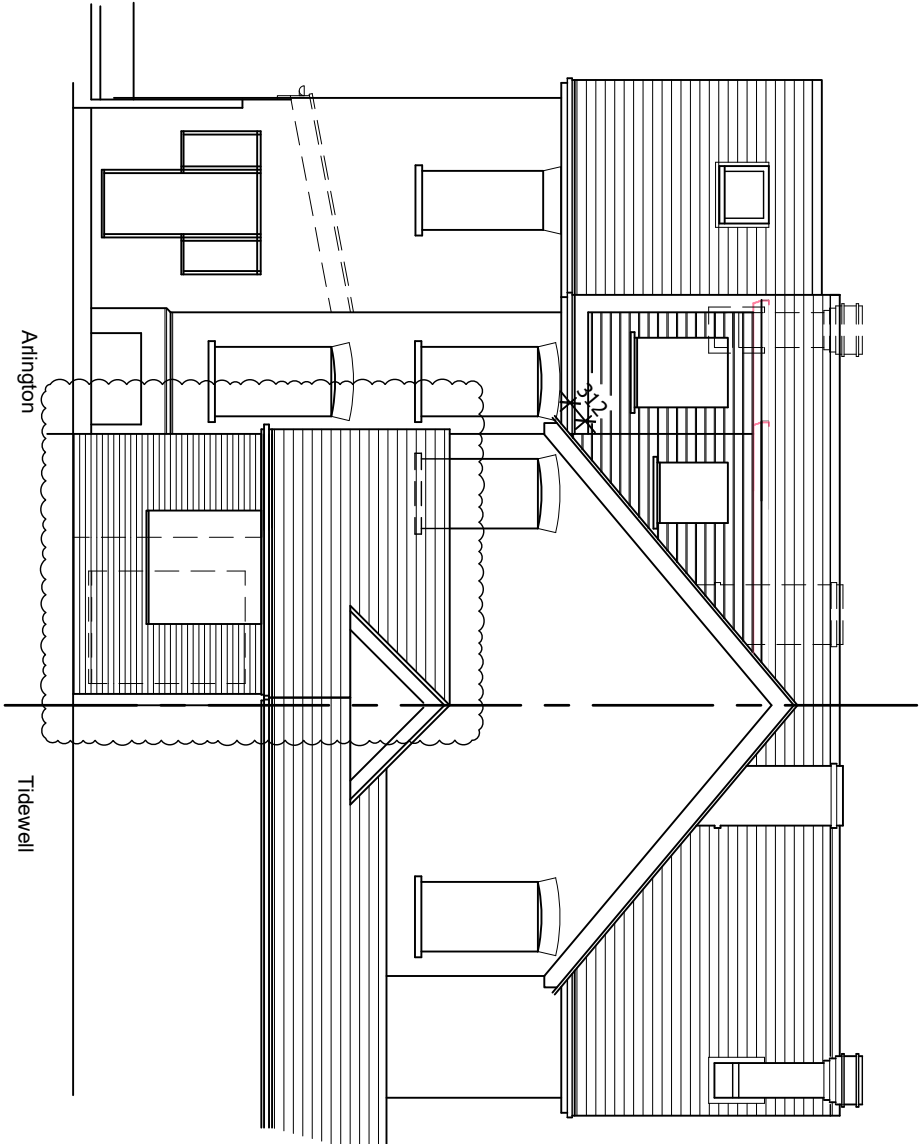


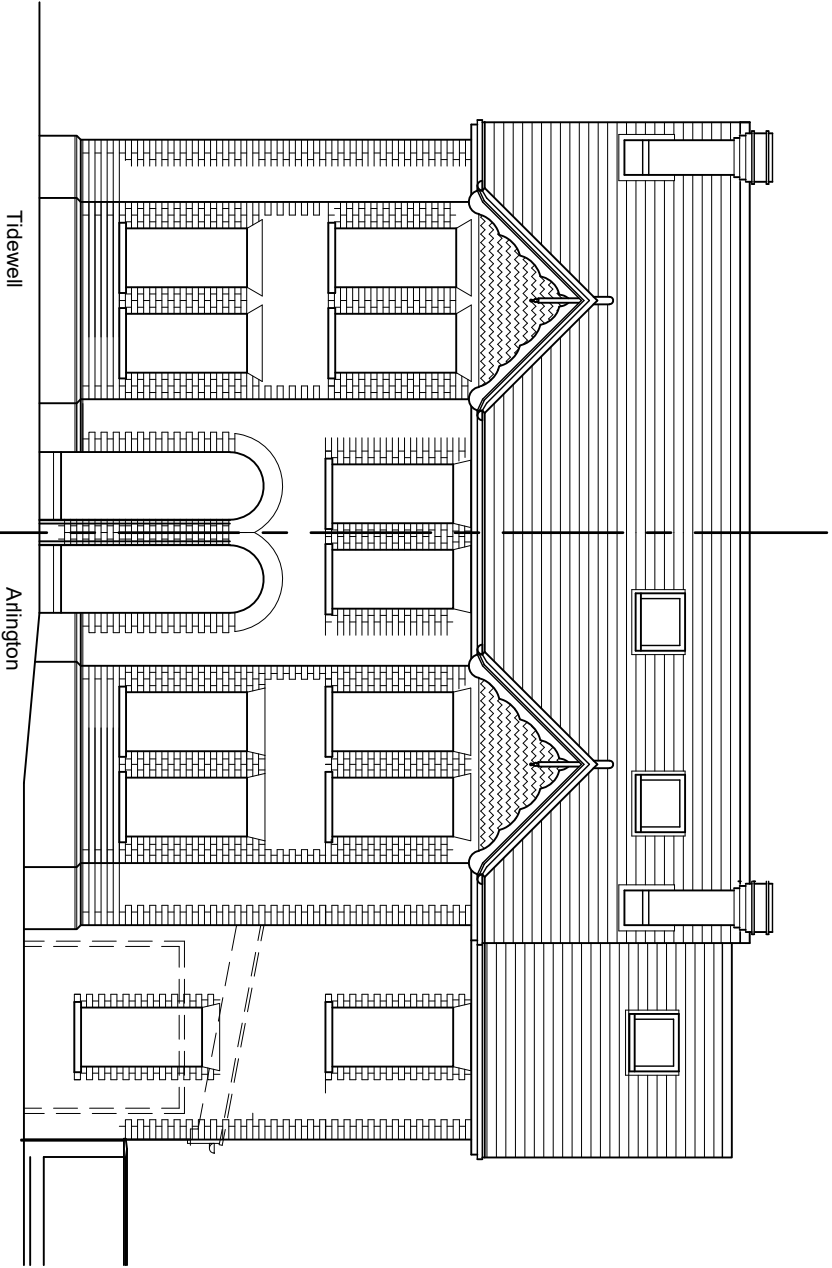

Front elevation

Rear elevation

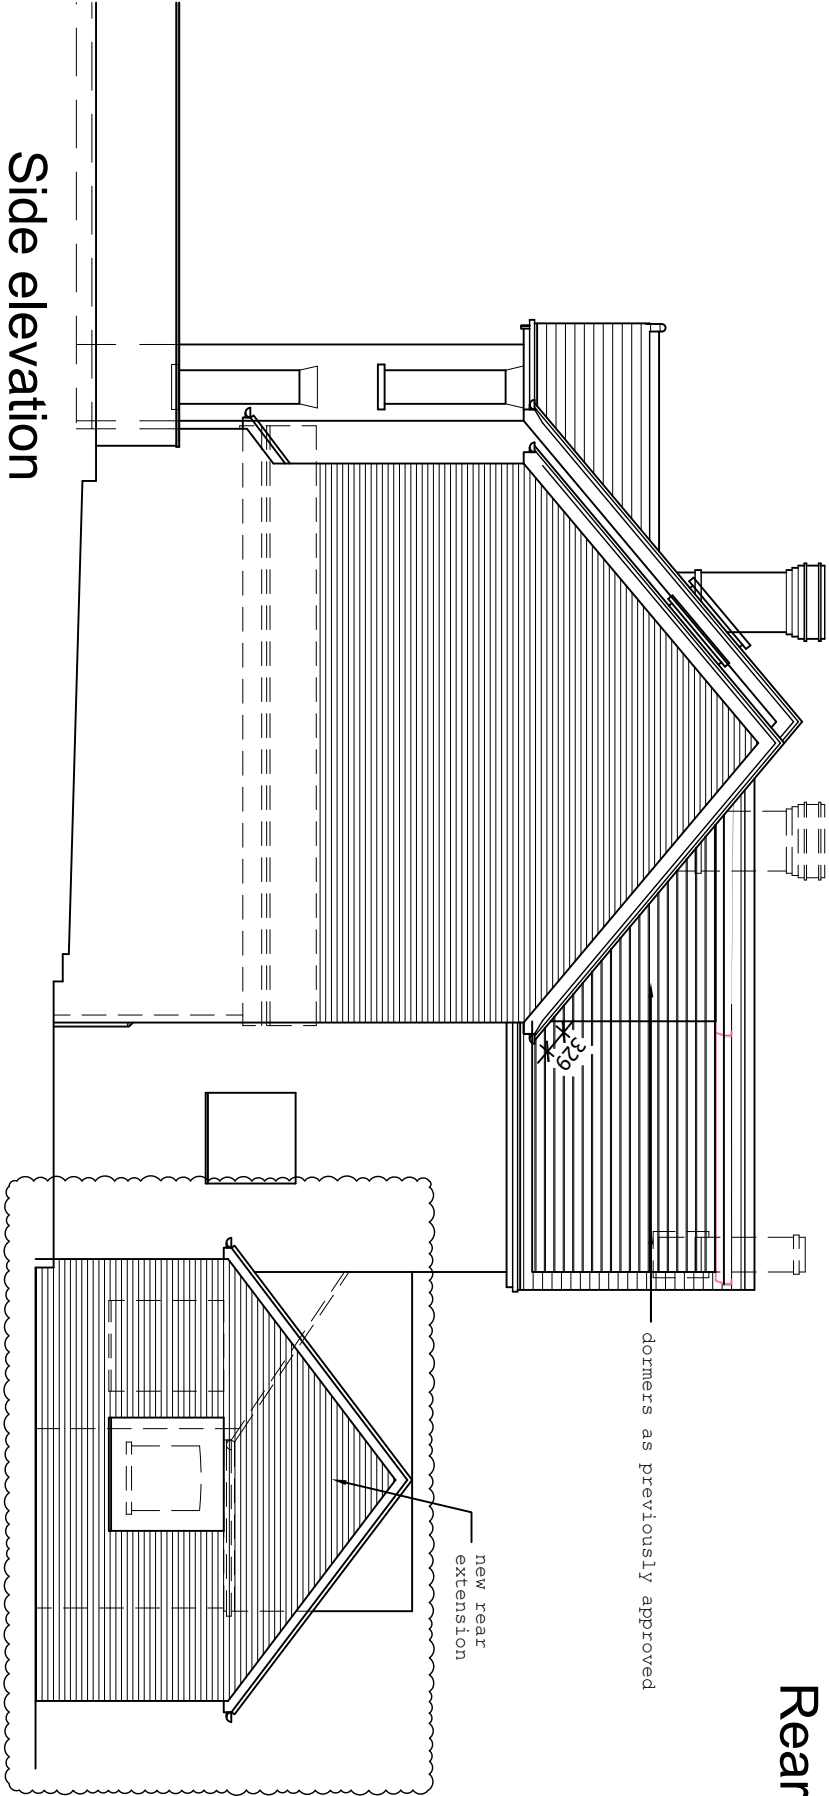

Side elevation

**DRAWING SHOWING AMENDED
PROPOSALS AND THOSE AS APPROVED
UNDER EXTANT PERMISSIONS CLP
PLANNING REF 242472
DATED 18/10/2024 & HOUSEHOLDER
APPLICATION REFERENCE 250020**

