


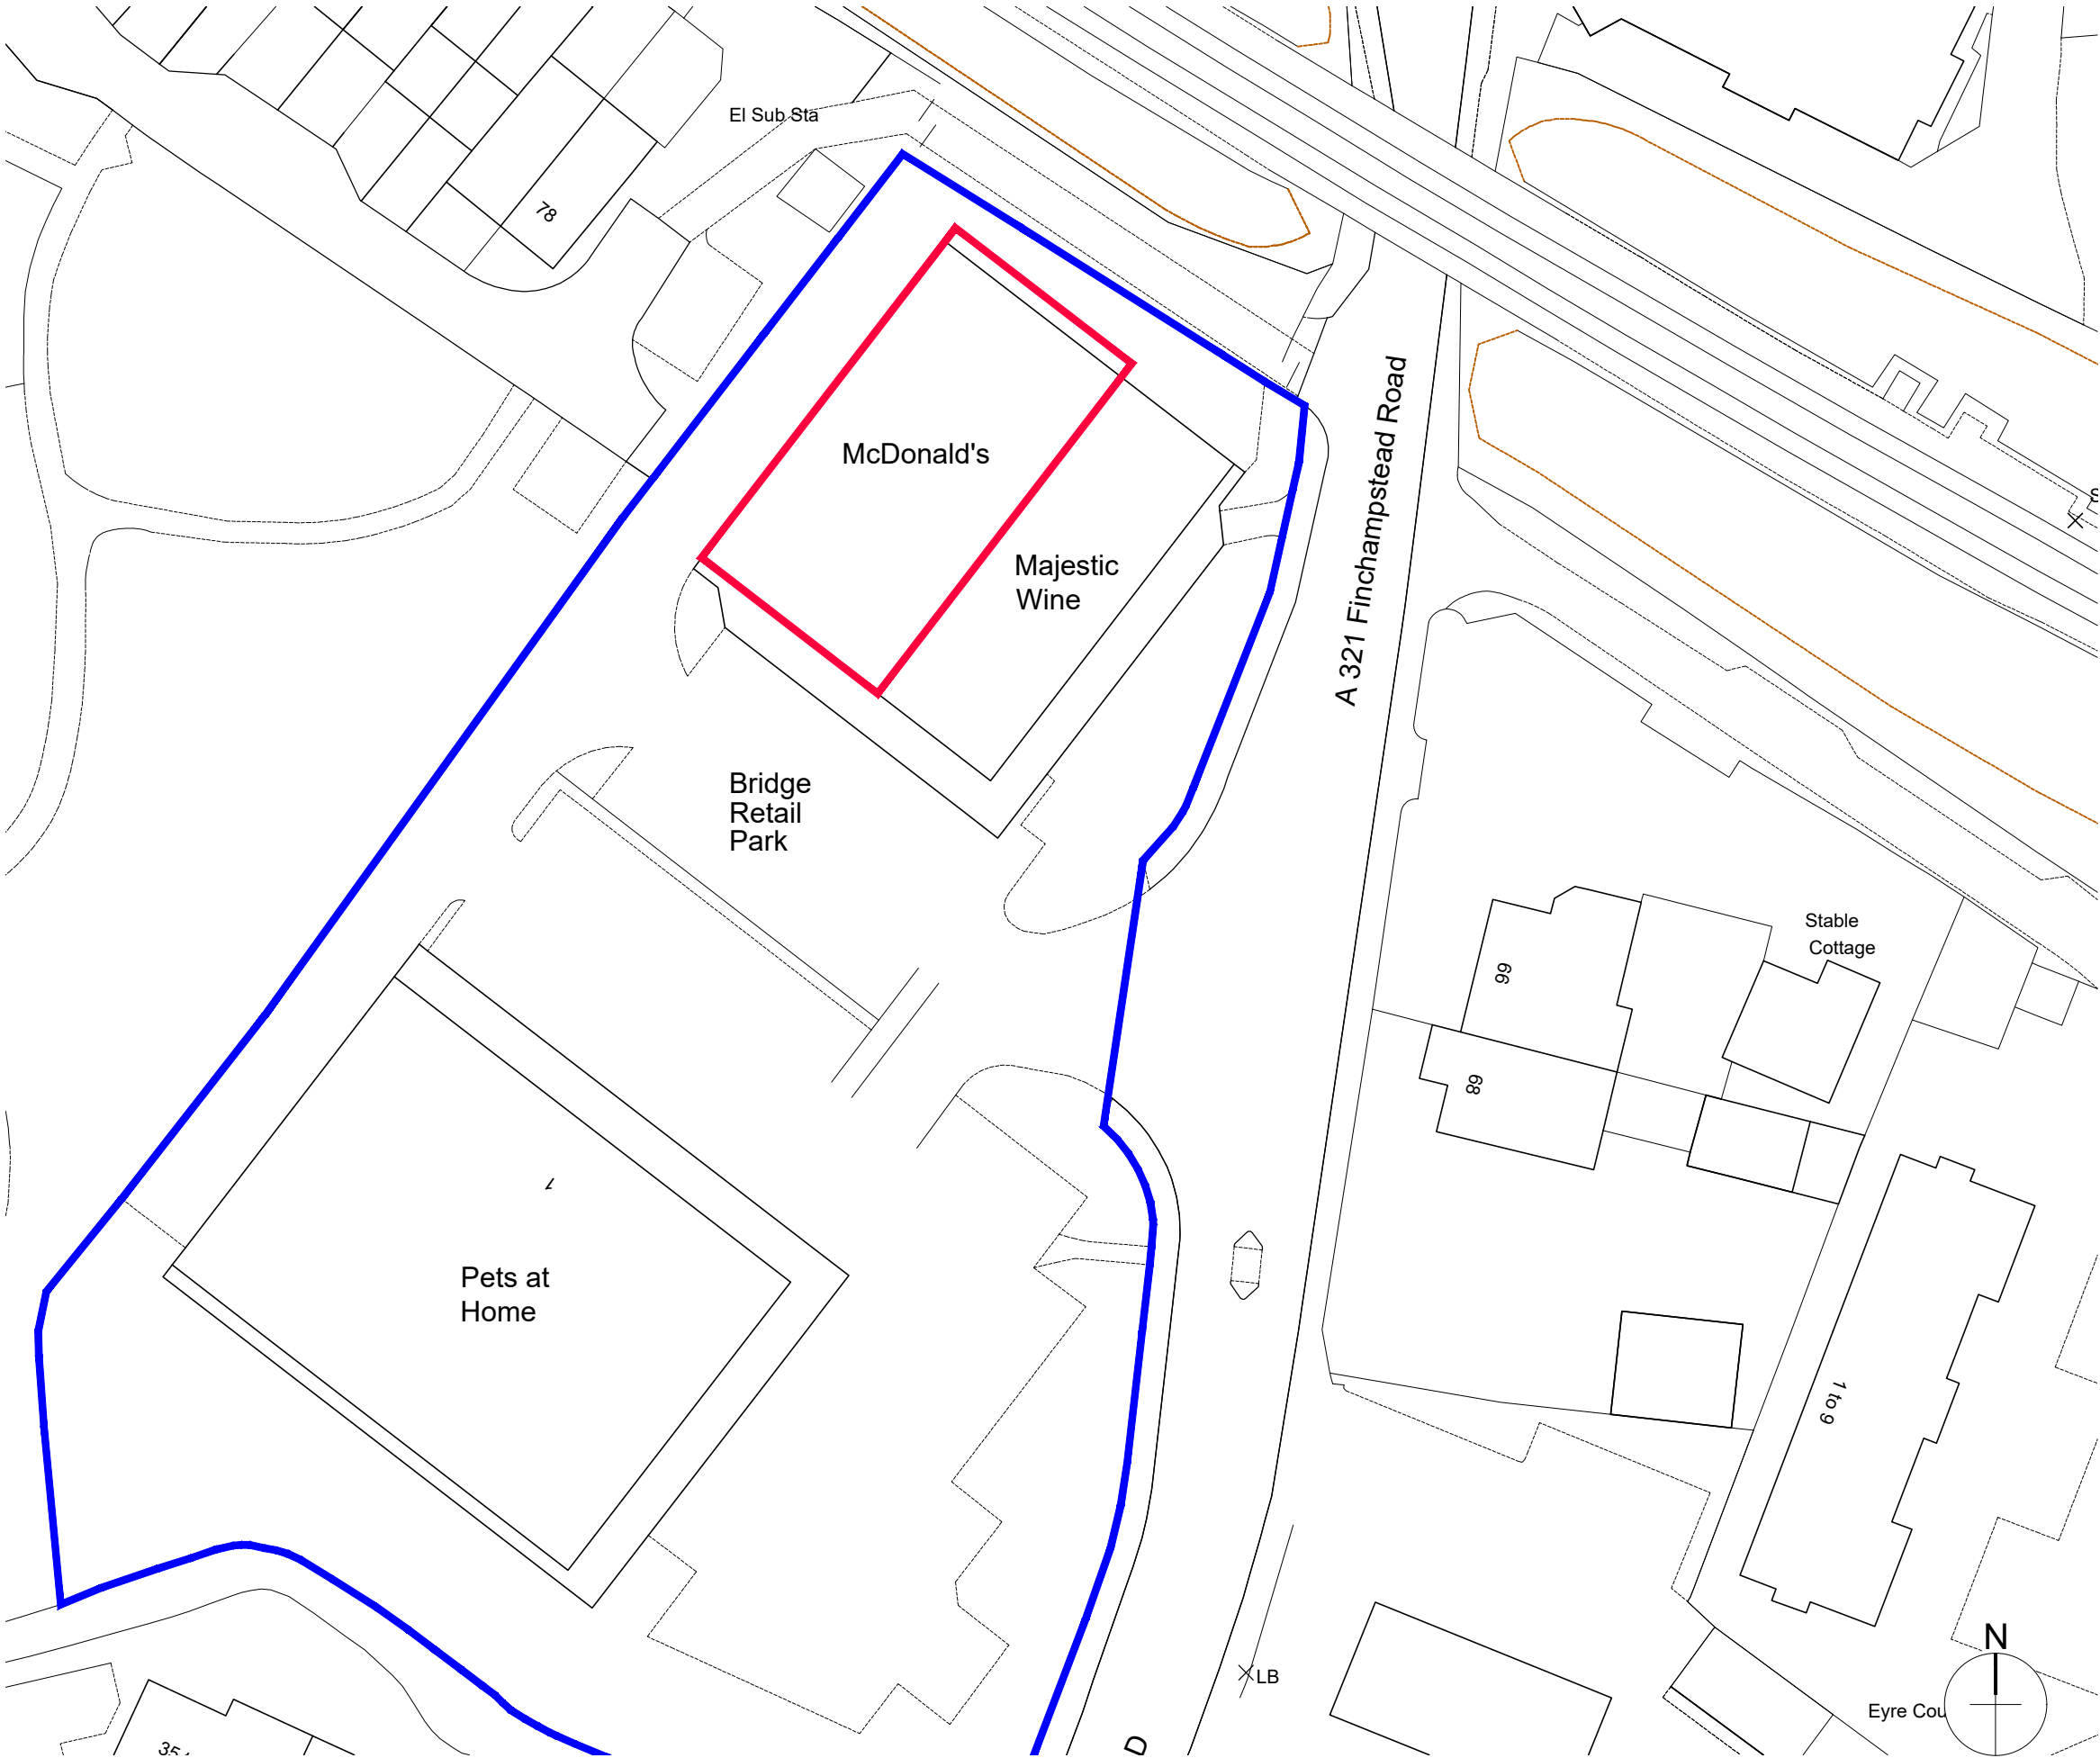

Ordnance Survey (c) Crown Copyright 2020. All rights reserved. Licence number 100022432



Scurr Architects
65 Southdown Road
Harpenden
Hertfordshire
AL5 1PR
T: 01582 793999
email: scurr@scurr.co.uk
www.scurr.co.uk



Notes:
All drawings to be read in conjunction with all other drawings as noted on issue sheet.

Application Boundary - 500m2:

Other Land under Applicant Control:

REV.	DATE	DRAWING REVISIONS.	BY.	CHECKED
D	29.11.23	Title Block updated.	JK	
C	22.09.23	Application boundary amended	JK	
B	13.09.23	Application area noted.	JK	
A	12.09.23	Title Block updated.	JK	

GENERAL NOTES:
All works are to be undertaken in accordance with the Building Regulations and the latest British Standards.
All proprietary materials and products are to be used strictly in accordance with the manufacturer's recommendations.
All dimensions to be checked on site prior to construction.
All risks assessed to comply with the designer's responsibility under the Construction (Design Management) Regulations 2015.

PROPOSED DEVELOPMENT AT	STORE No :-
Bridge Retail Park	ST ST 2256
WOKINGHAM RG40 3RA	

ON BEHALF OF :-
McDonald's Restaurants Ltd

DRAWING TITLE :-
Block Plan

DRAWN BY	CHECKED BY	DRAWING No.
		8671-SA-2256-P002 D
SCALE & SIZE 1:500@A3	DATE Sept 2023	



Scurr Architects
65 Southdown Road
Harpenden
Hertfordshire
AL5 1PR
T: 01582 793999
email: scurr@scurr.co.uk
www.scurr.co.uk



© Copyright McDonald's Restaurants & Scurr Architects