


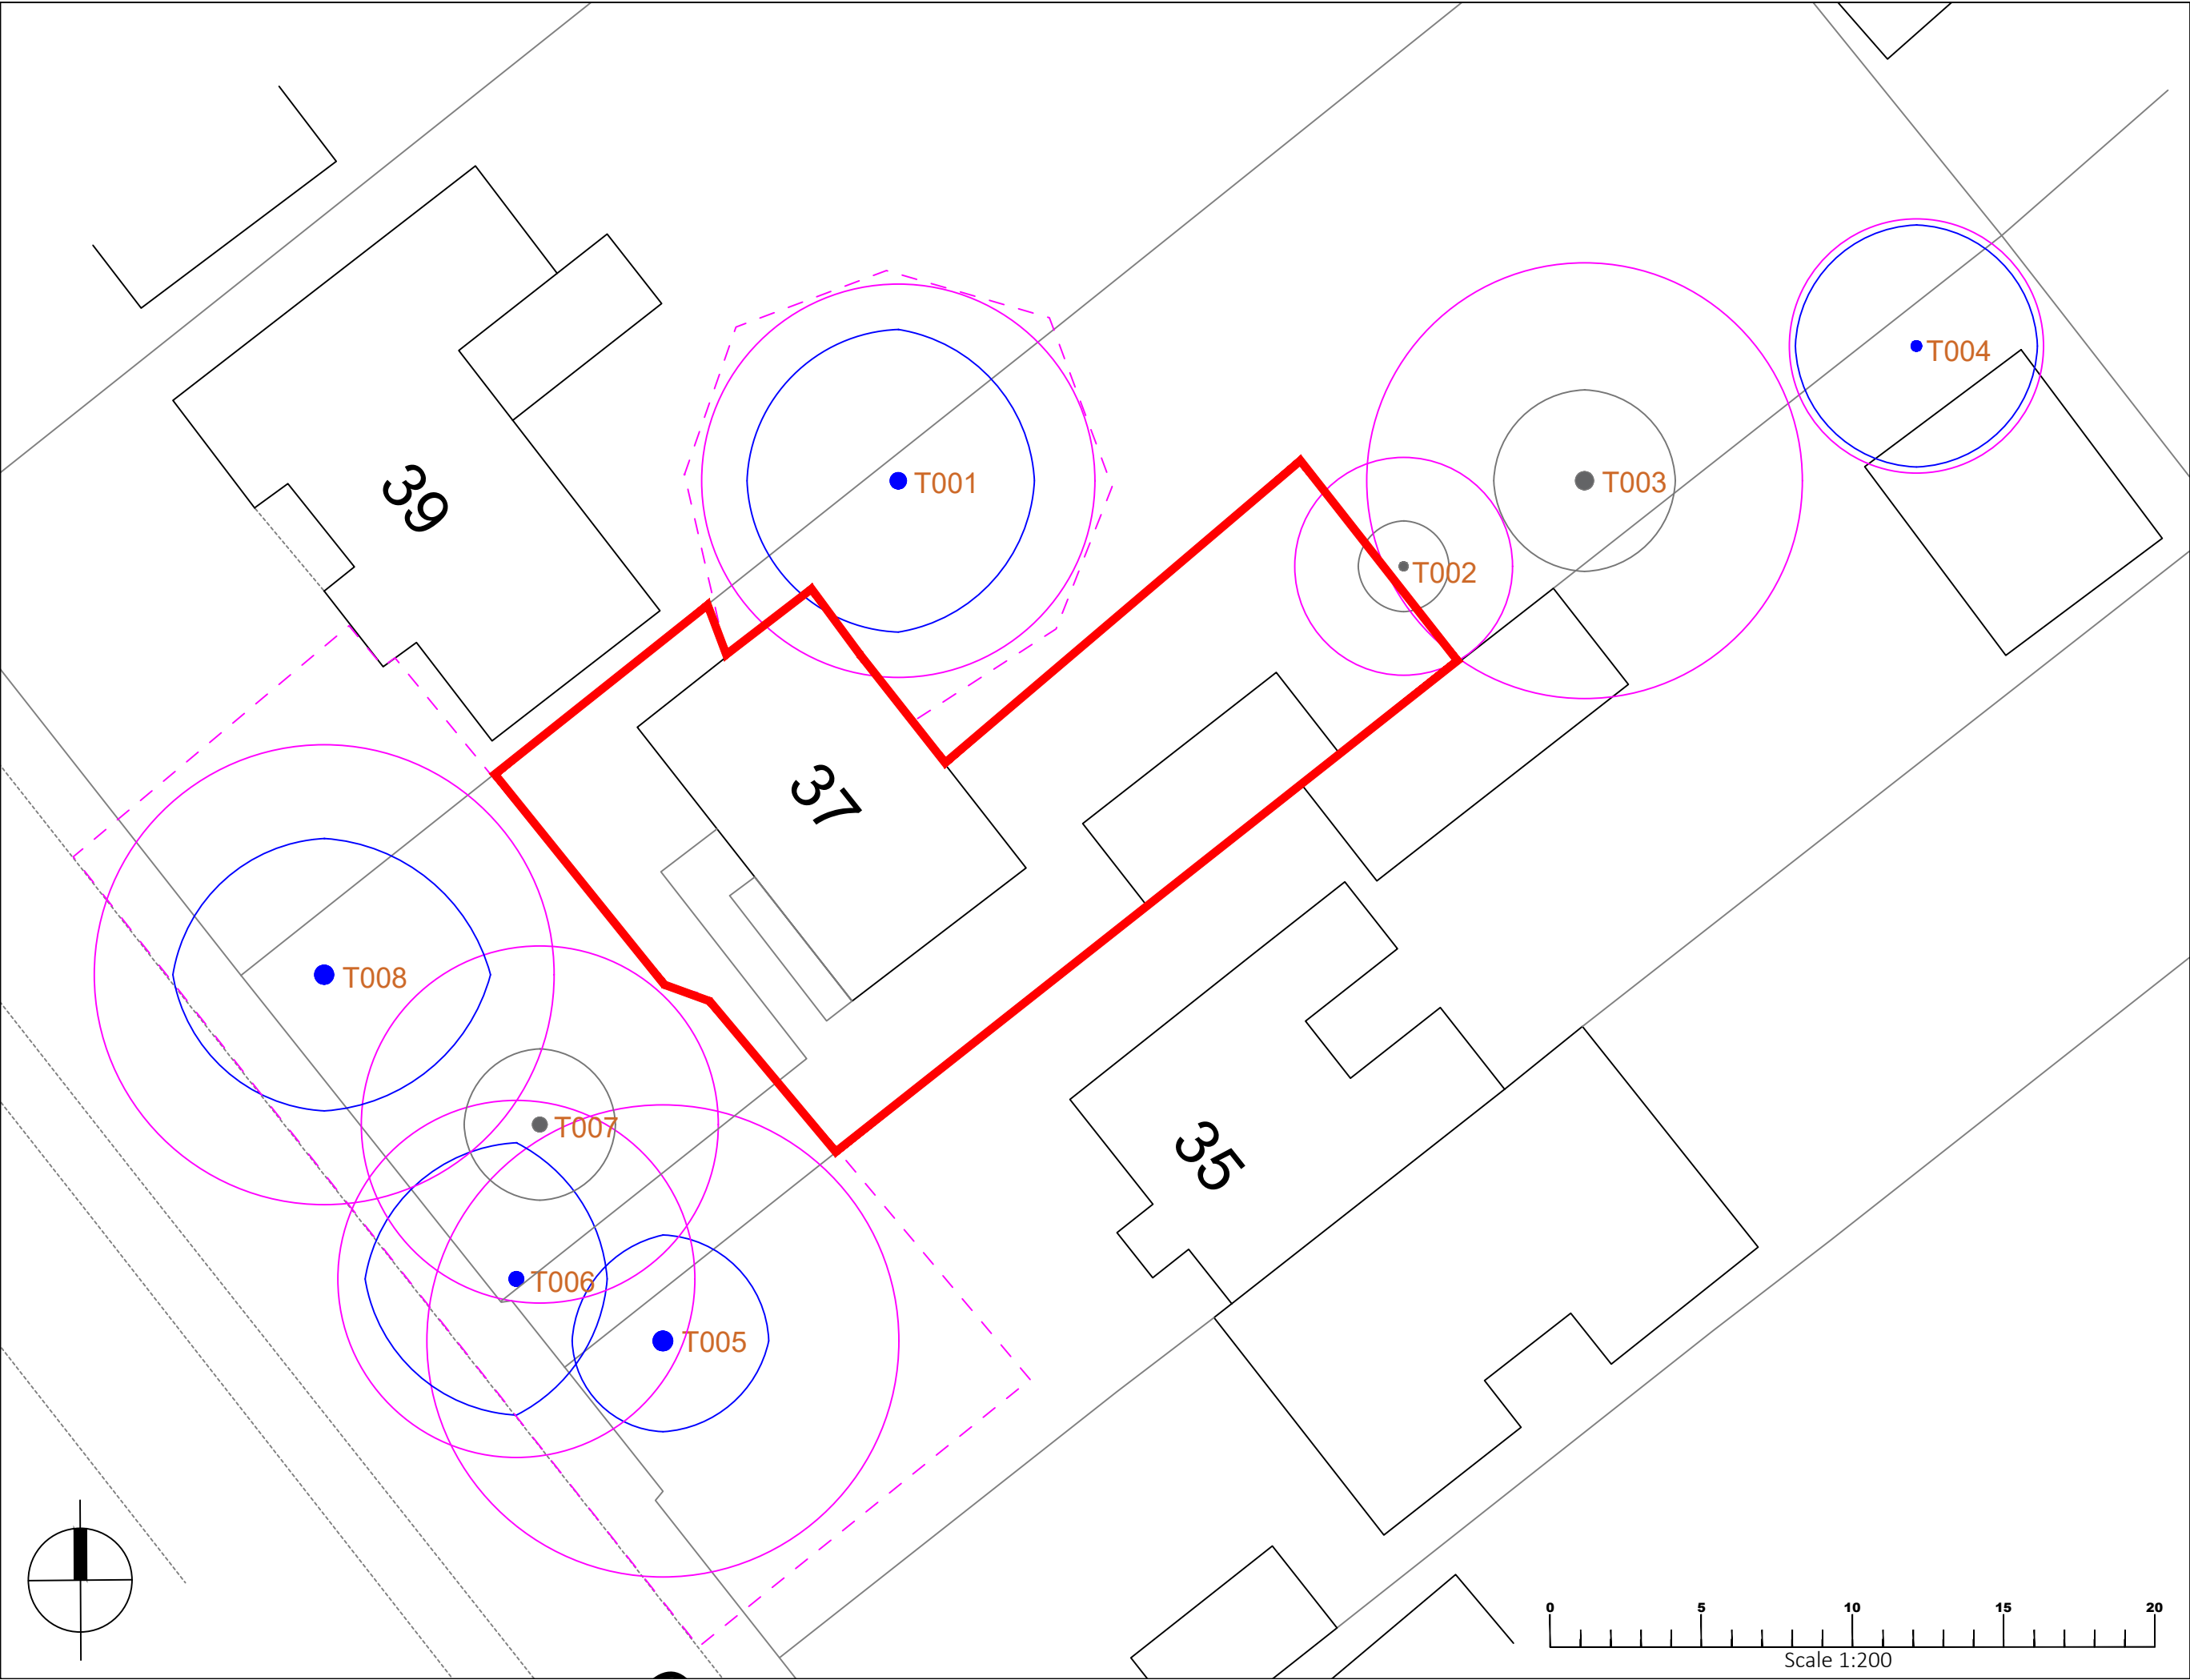

KEY - TREES

- HIGH-GRADE CATEGORY 'A' TREE PROTECTED & RETAINED
- MEDIUM-GRADE CATEGORY 'B' TREE PROTECTED & RETAINED
- LOW-GRADE CATEGORY 'C' TREE PROTECTED & RETAINED
- CATEGORY 'U' POOR QUALITY TREE - RECOMMENDED FOR REMOVAL
- BS:5837 ROOT PROTECTION AREA (RPA)
- OFFSET RPA WHICH TAKES INTO ACCOUNT EXISTING DEVELOPMENT WITHIN ROOTING AREA OF TREES

BS:5837 TREE CONSTRAINTS PLAN

Client: MR. VIKAS SONI

Site:
37 Commons Road
Wokingham
Berkshire
RG41 1JJ

A topographical survey is not available for this site. The location of the trees within the plans has therefore been plotted by eye their locations being measured against fixed structures within the site using a laser measure.

The position of trees should not be taken as exact but is considered to be a good representation of their locations in relation to the property and proposed building works.

Survey by Sarah Duckworth
Arboricultural Consultant

sarahduckworth@hotmail.com
T:01672 519811 M:07810440546

Scale 1:200 @ A3
Date: MAY 2024

Ref: 37 COMMONS RD TCP 06414/2024 R1

